


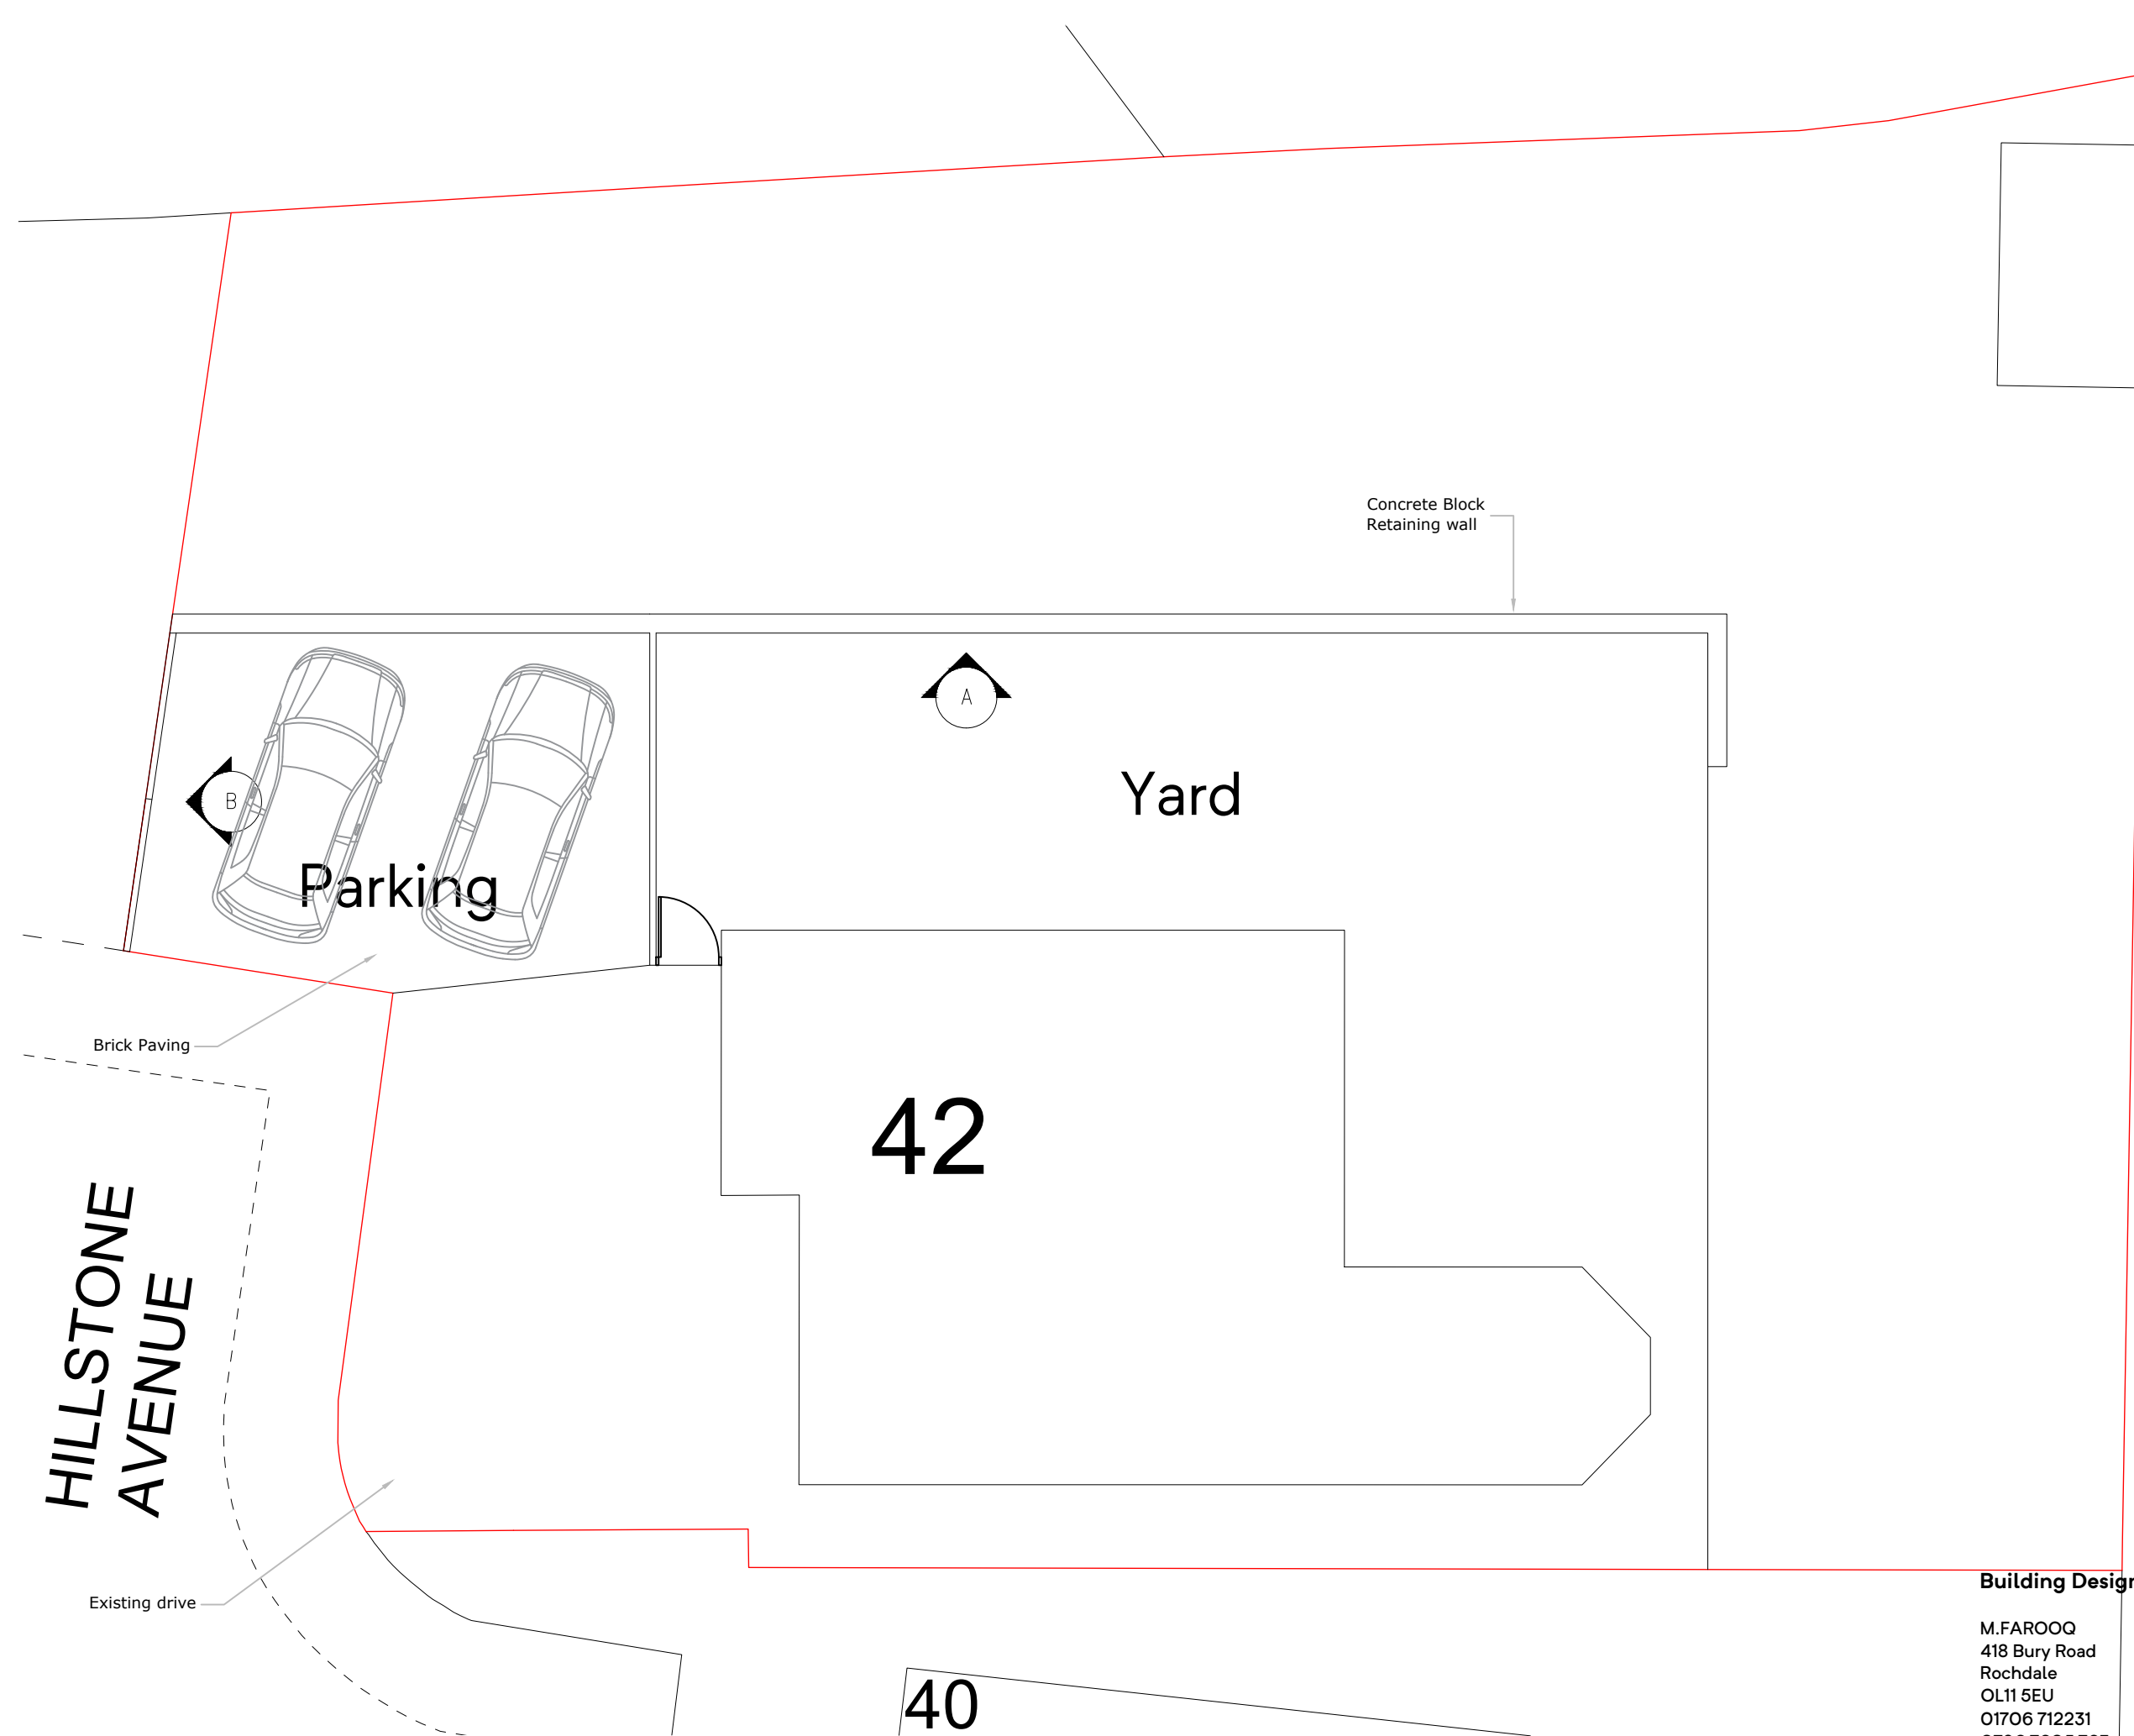

SITE PLAN
(PROPOSED)

Building Design Services

M.FAROOQ
418 Bury Road
Rochdale
OL11 5EU
01706 712231
0796 7605 763

For:

MR & MRS SHWAIB RAYI


PROPOSED RETAINING
WALL AT

42 Hillstone Avenue
Rochdale
OL12 6DX


Scale:
(Plan)
1:100 @ A3

Job No. & Sheet
A1764/1

bds

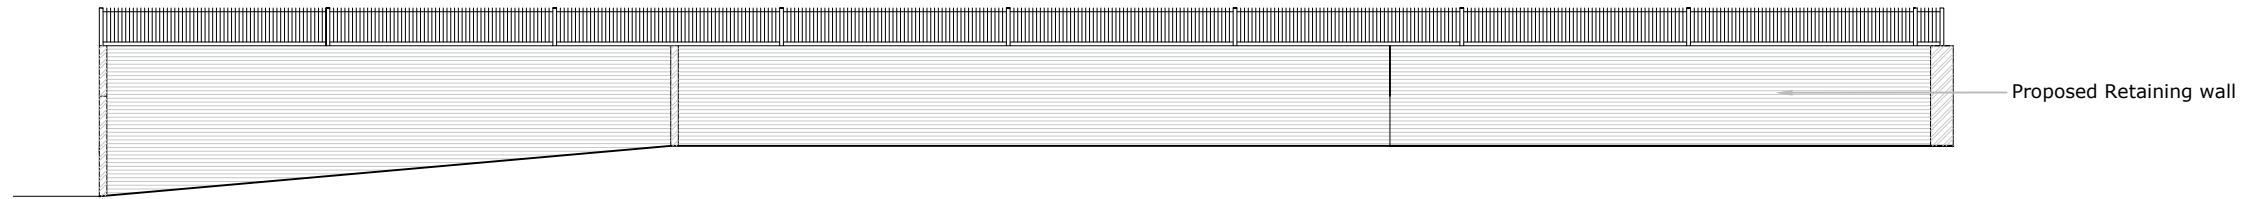

ELEVATION A
(PROPOSED)

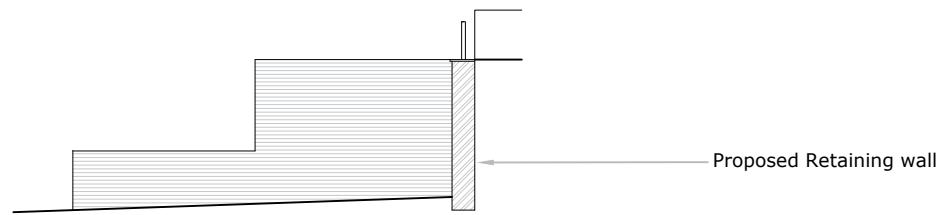

ELEVATION B
(PROPOSED)

Building Design Services

For:

Scale:
(Elevation)
1:100 @ A3

M.FAROOQ
418 Bury Road
Rochdale
OL11 5EU
01706 712231
0796 7605 763

MR & MRS SHWAIB RAYI


PROPOSED RETAINING
WALL AT

42 Hillstone Avenue
Rochdale
OL12 6DX


Job No. & Sheet

A1764/2

bds

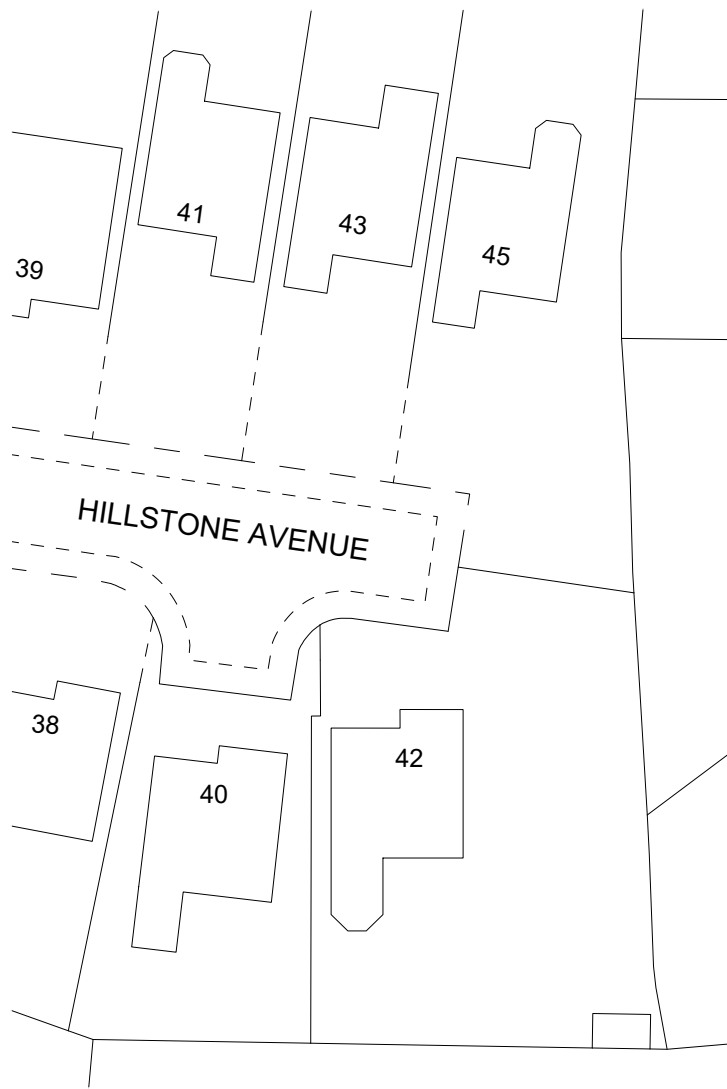

SITE PLAN
(EXISTING)

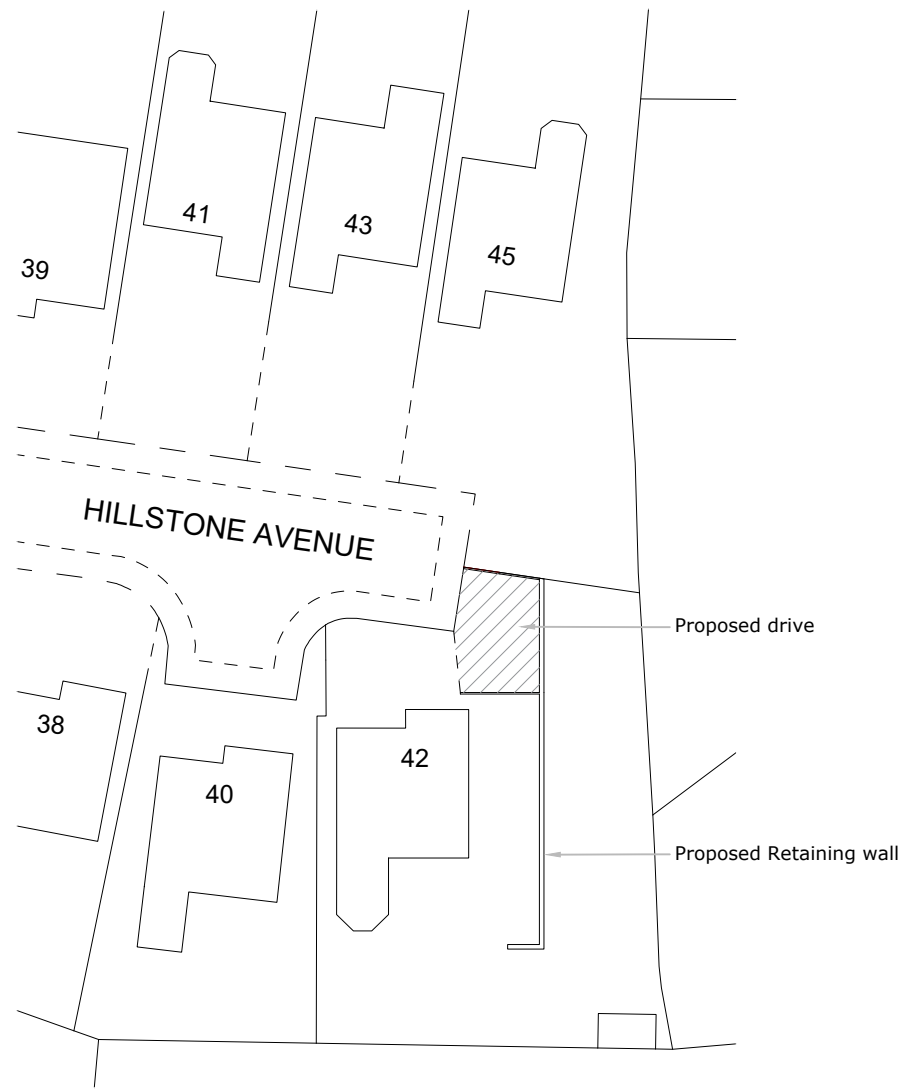

SITE PLAN
(PROPOSED)

Building Design Services

For:

Scale:
(Site Plan)
1:500 @ A3

M.FAROOQ
418 Bury Road
Rochdale
OL11 5EU
01706 712231
0796 7605 763

MR & MRS SHWAIB RAYI

PROPOSED RETAINING
WALL AT

42 Hillstone Avenue
Rochdale
OL12 6DX

Job No. & Sheet

A1764/3

bds