
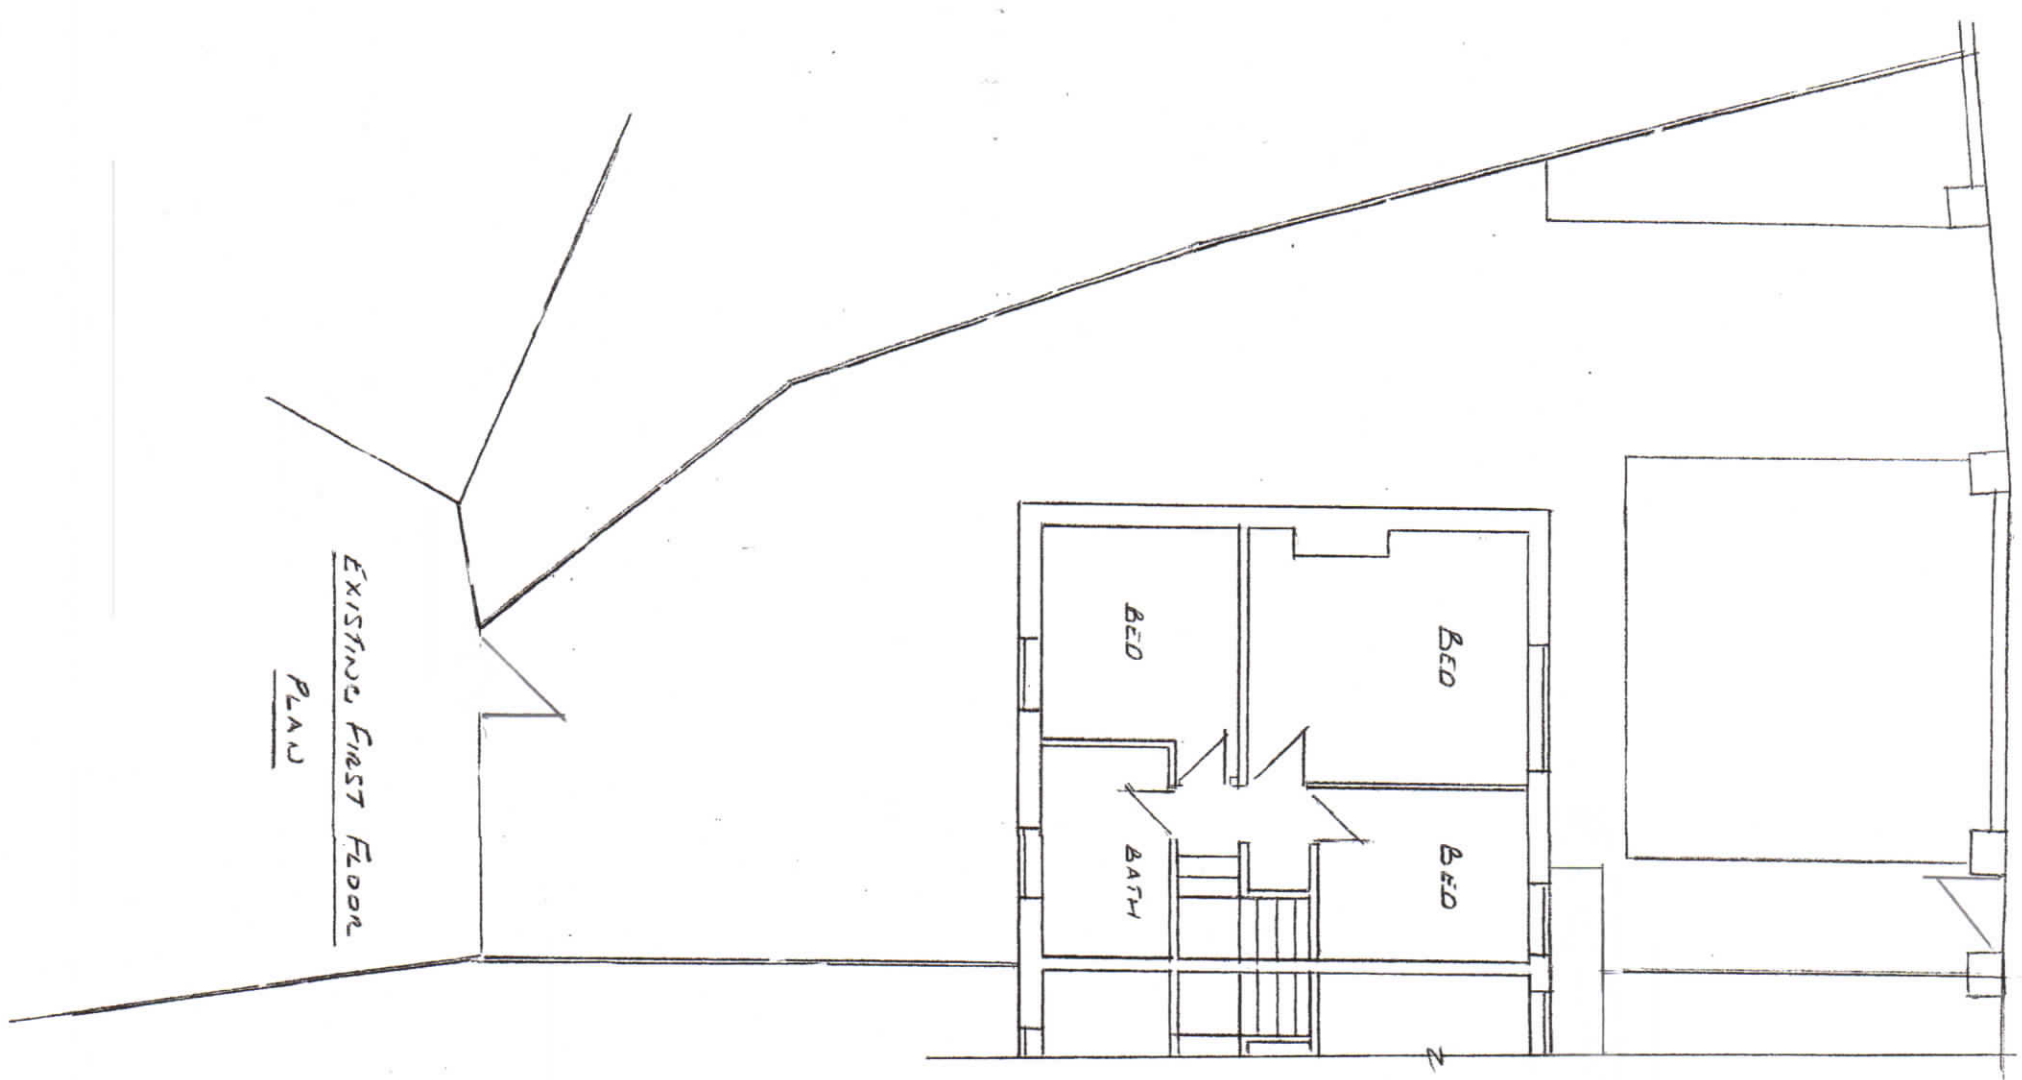


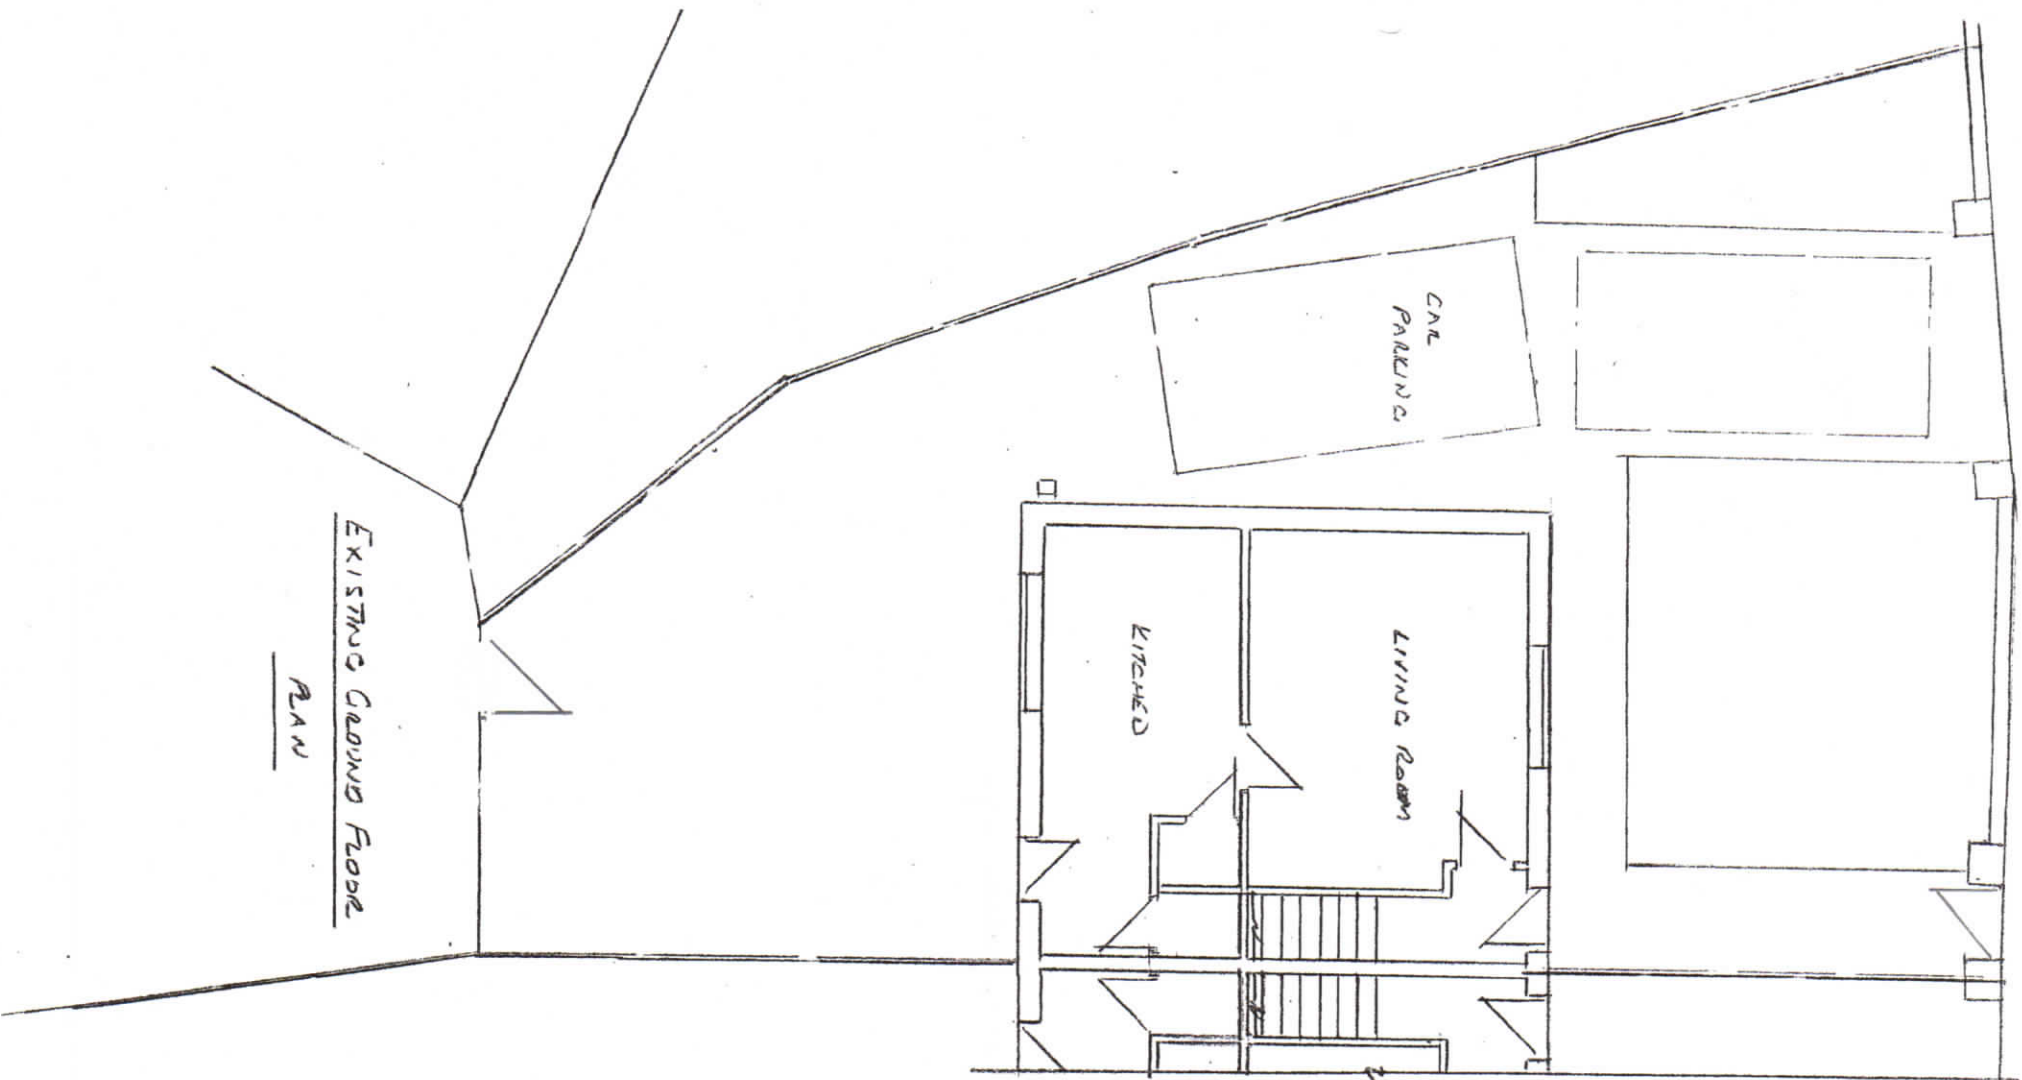

LEVEL

Thompson Designs Tel 0161 705 1458 Mob 07884 318634	Sheet 2 Existing Plans 151 Bellshill Crescent Rochdale OL16 2TU Scale 1 : 100 @ A3 Date November 2020
--	--