


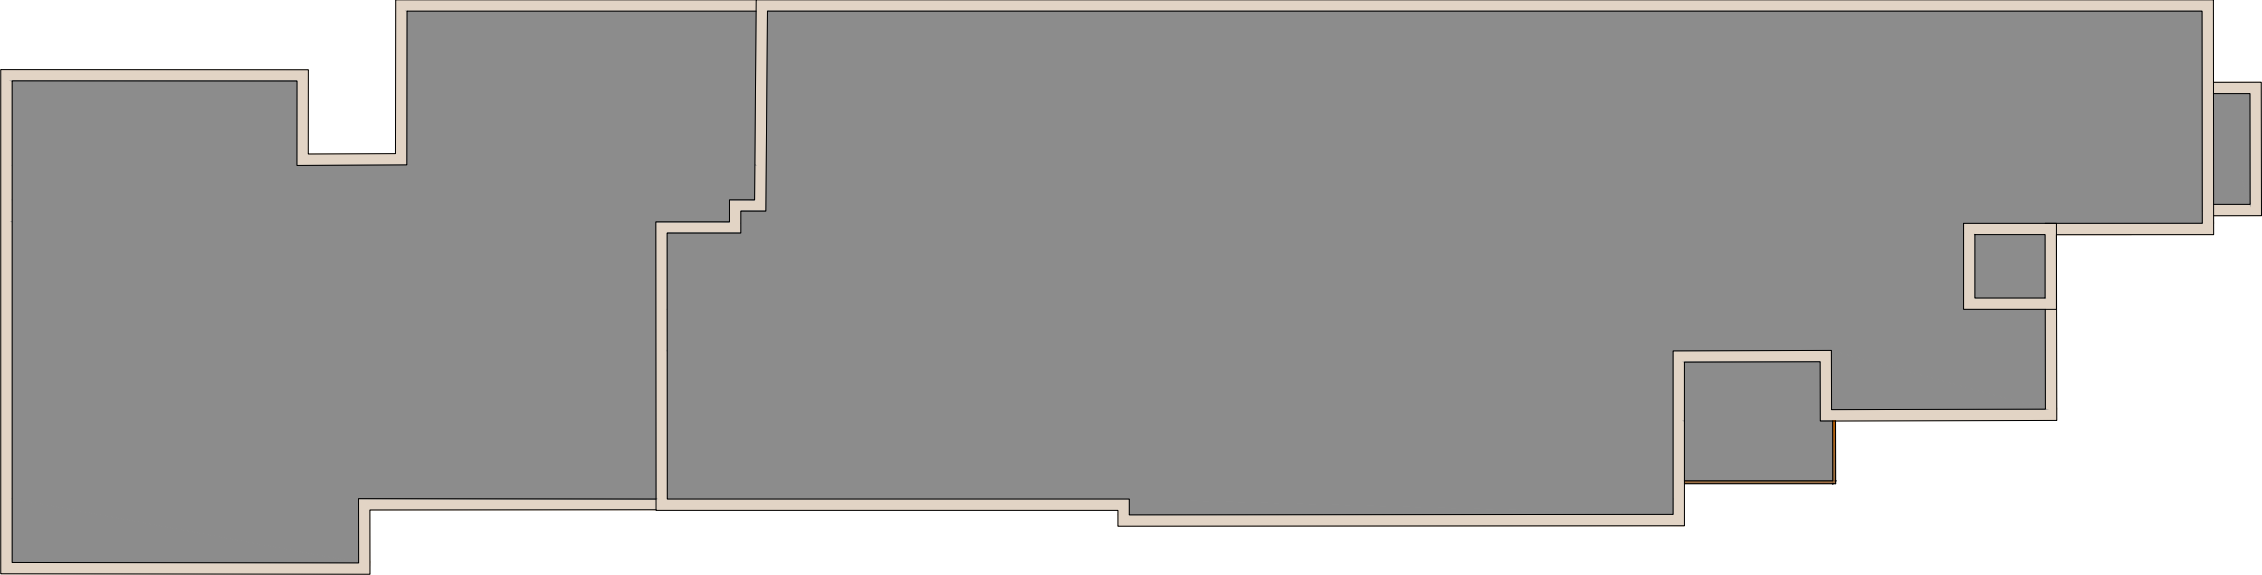

proposed roof plan