




17 Curlew Close Rochdale - Sketch Proposal

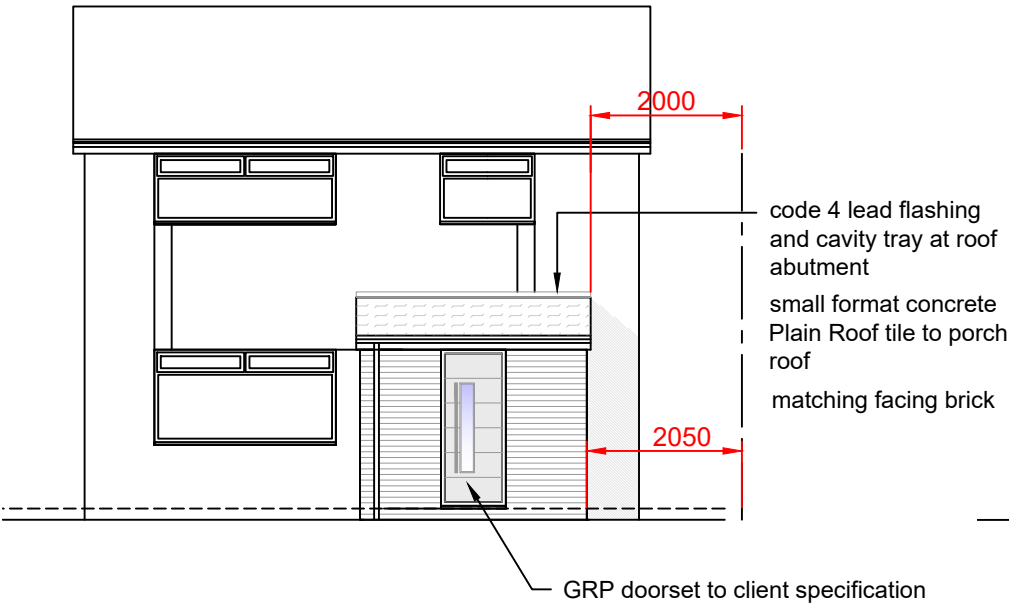


proposed front elevation
scale 1- 100

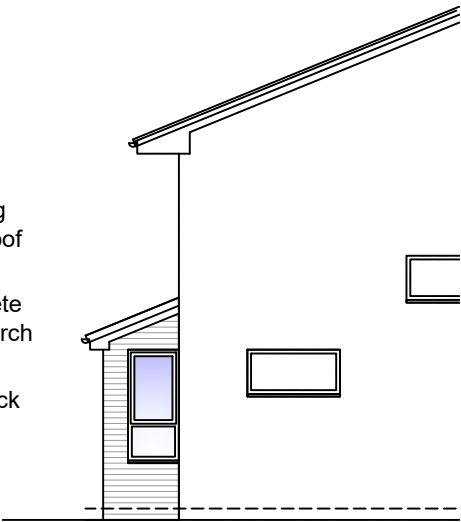

proposed side elevation
scale 1- 100

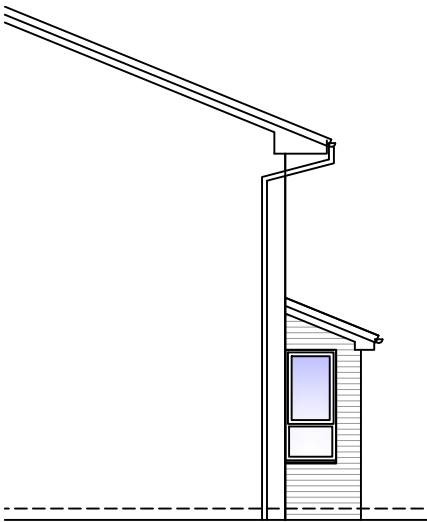

proposed side elevation
scale 1- 100

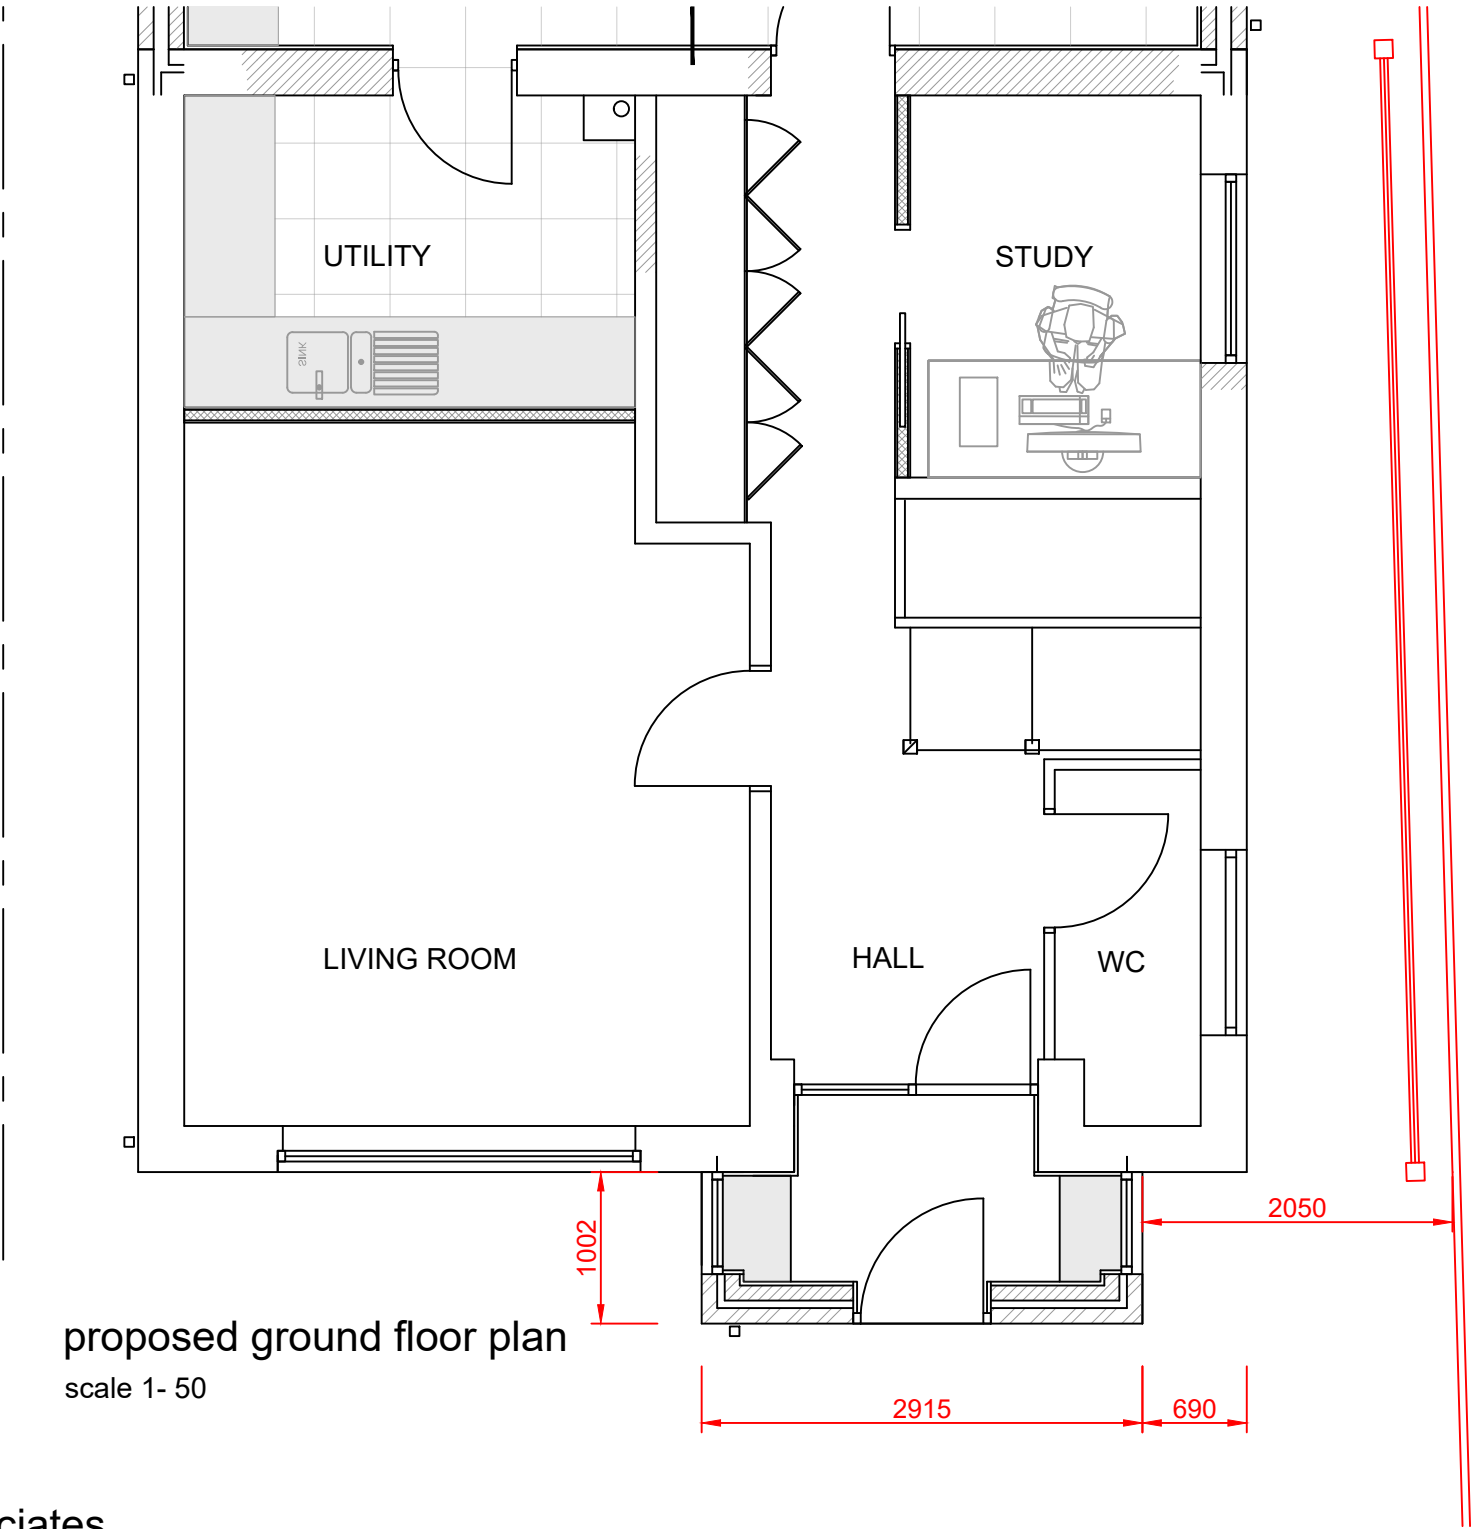

proposed ground floor plan
scale 1- 50