



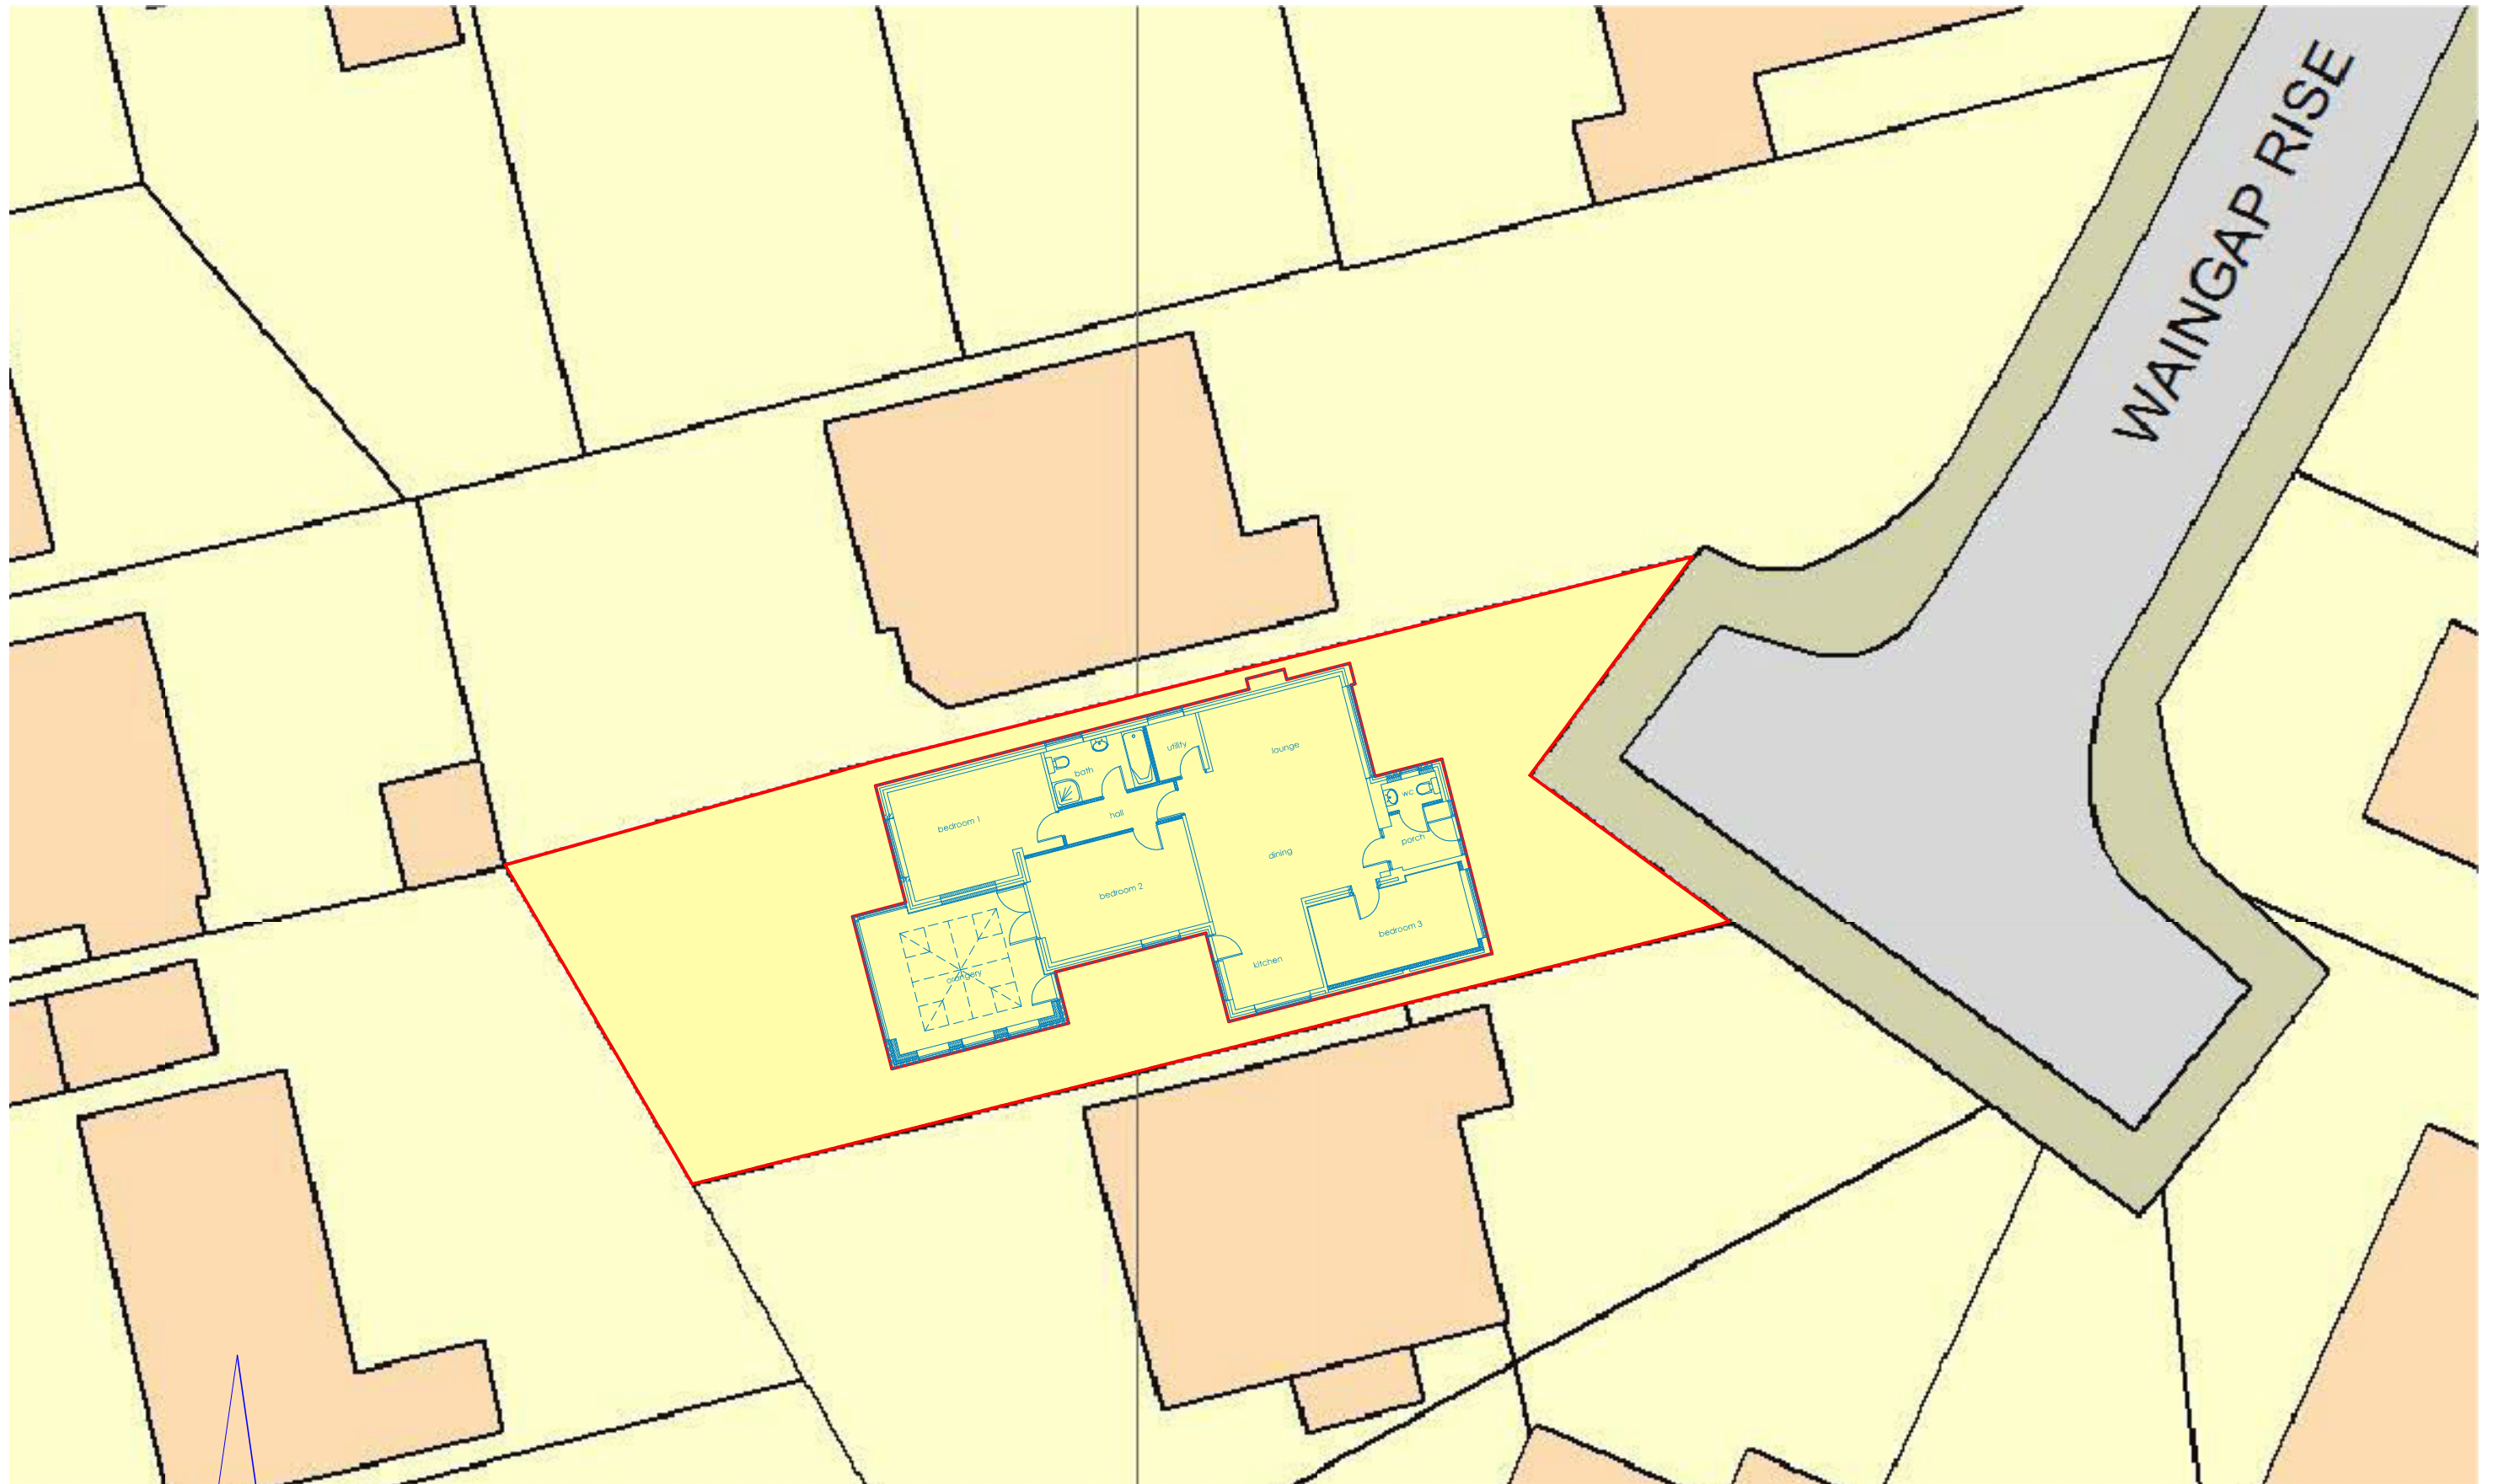


PROPOSED

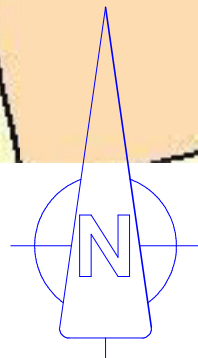


DAVID YOUNG ARCHITECT
37 TEMPLE DRIVE : SWINTON : MANCHESTER : M27 4EA
davidyoung.architect@gmail.com MOBILE 07774 181 336

0 2000 4000 6000
1 : 200 SCALE @ A3 size

PROPOSED SITE PLAN DWG : 01
27 WAINGAP RISE SYKE ROCHDALE OL12 9TZ SEP 2023
REV:

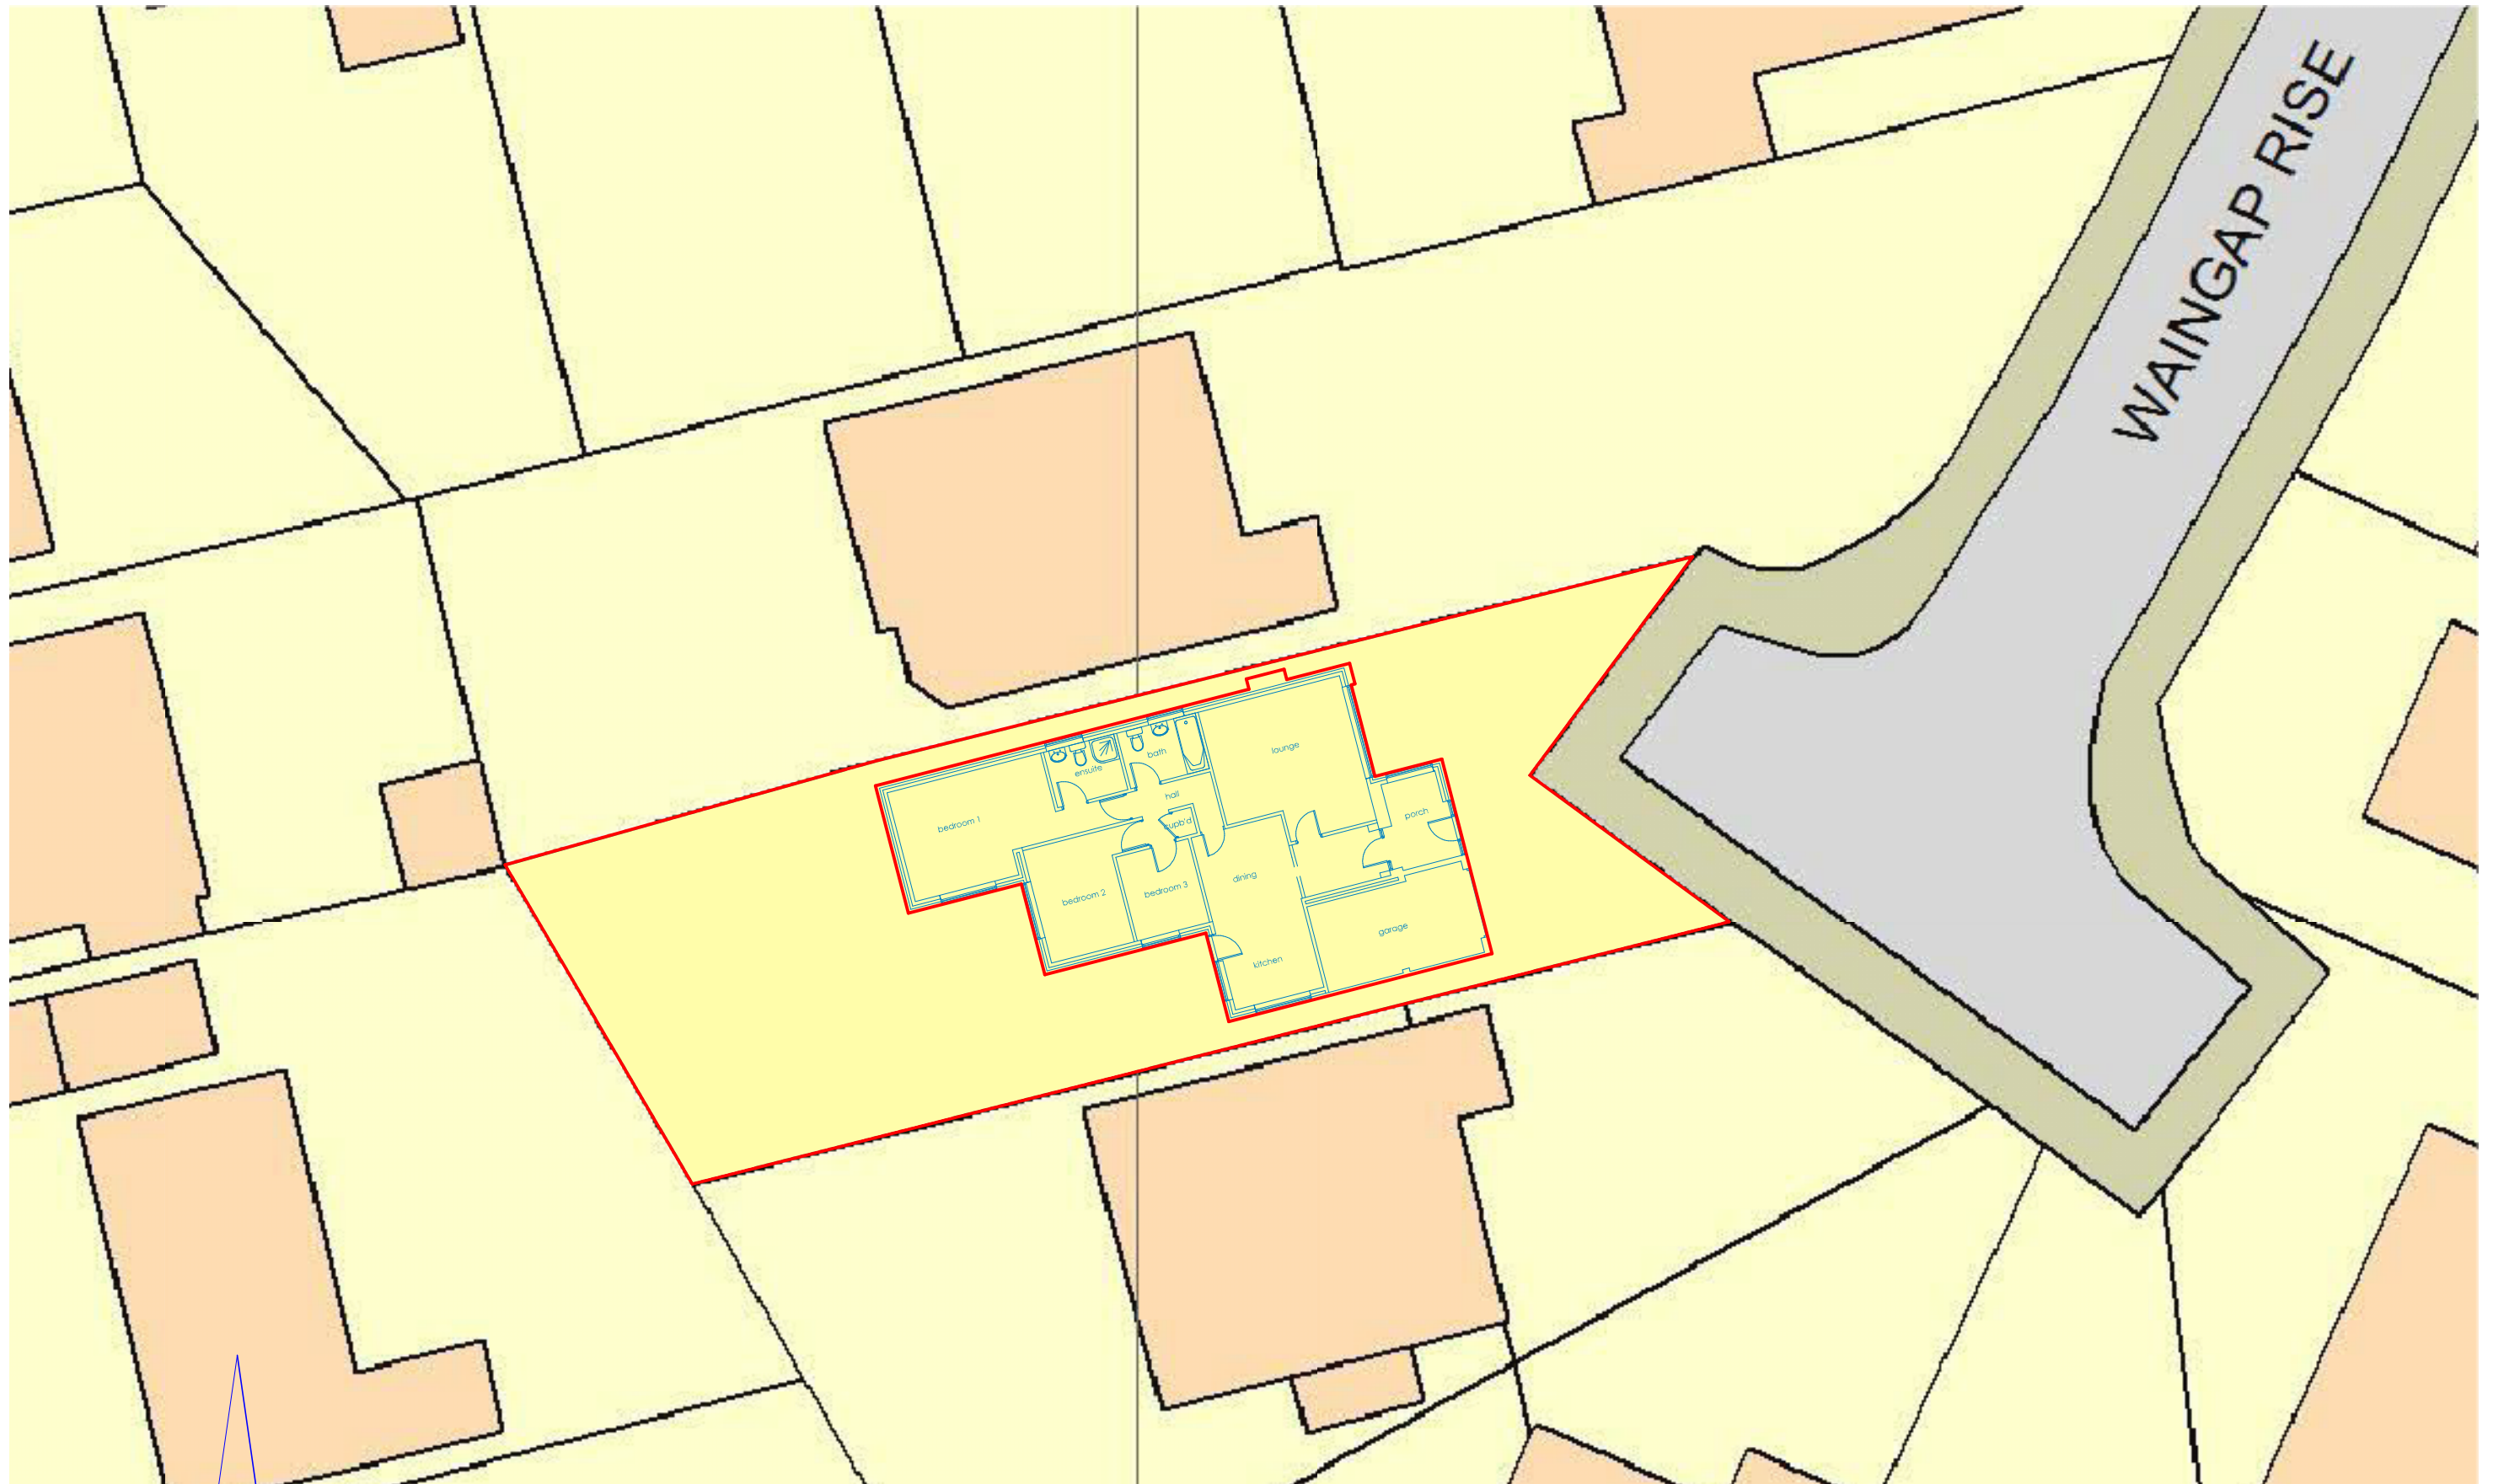


EXISTING

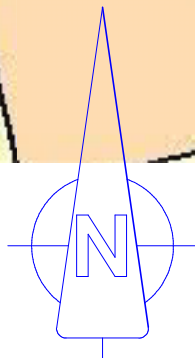


DAVID YOUNG ARCHITECT
 37 TEMPLE DRIVE : SWINTON : MANCHESTER : M27 4EA
 davidyoung.architect@gmail.com MOBILE 07774 181 336


0 2000 4000 6000
 1 : 200 SCALE @ A3 size

EXISTING SITE PLAN DWG : 02
 27 WAINGAP RISE SYKE ROCHDALE OL12 9TZ SEP 2023
 REV:

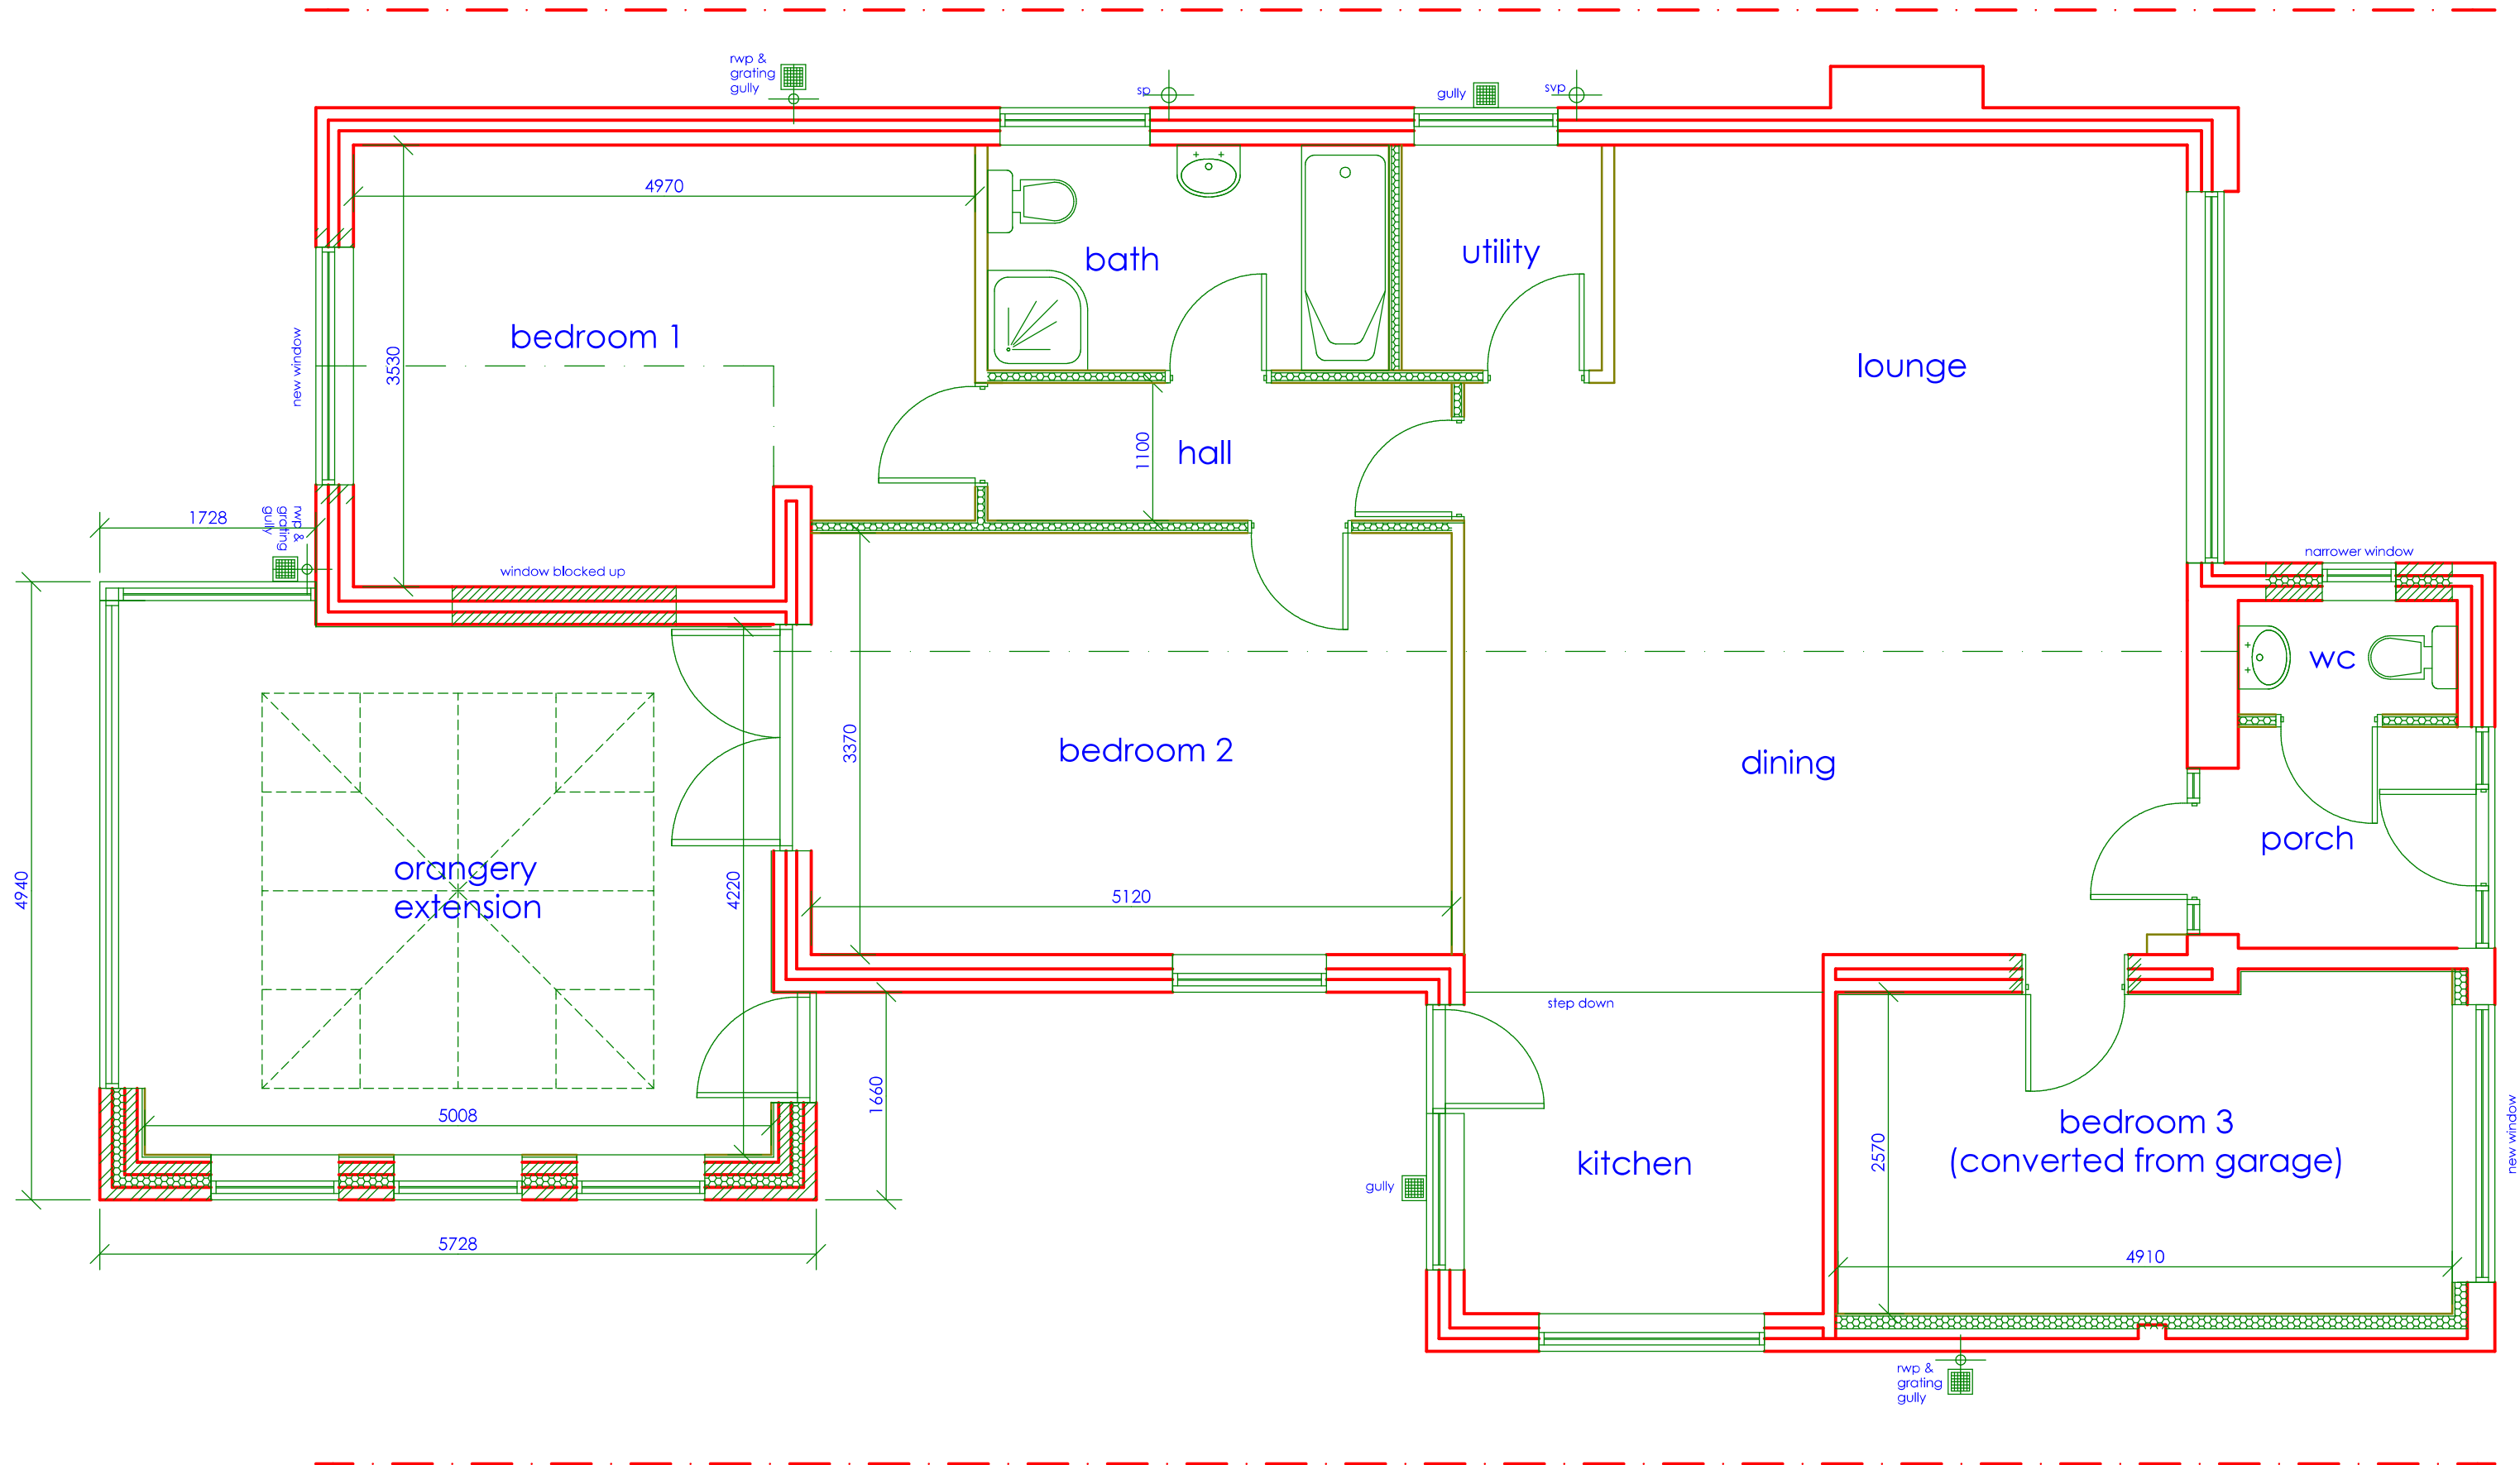

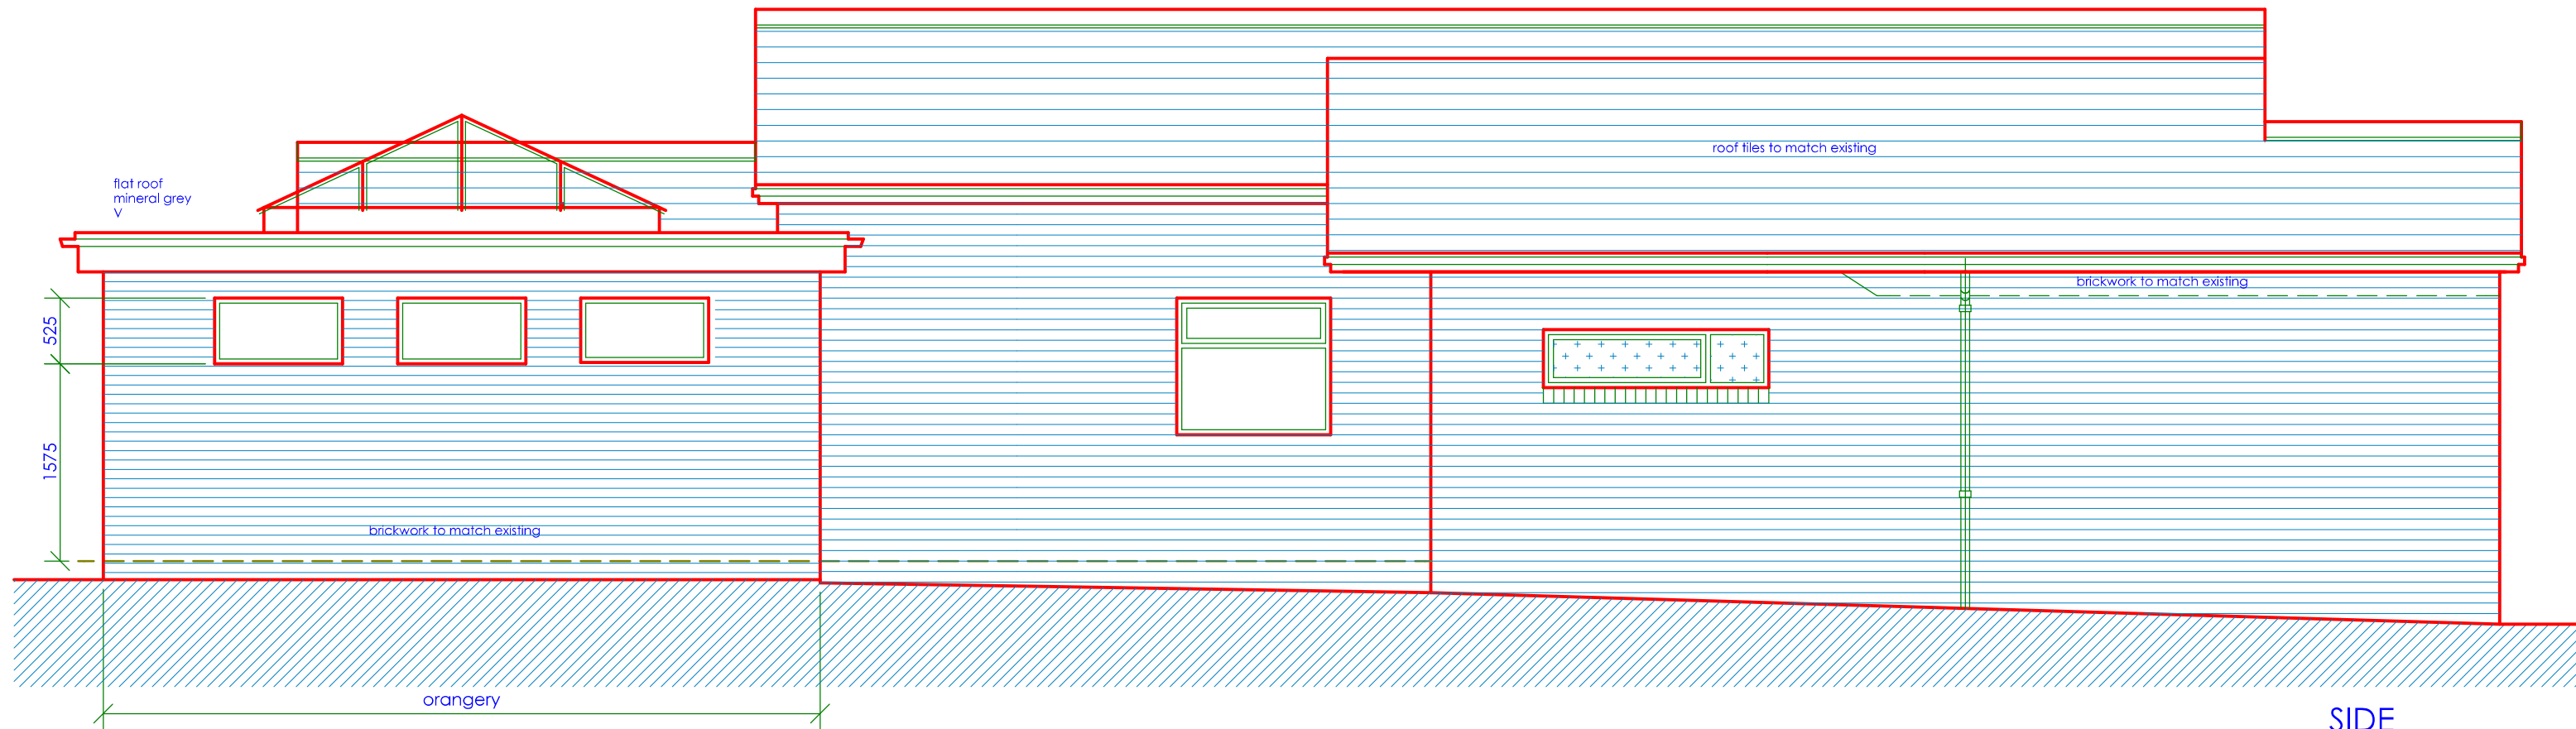



SIDE

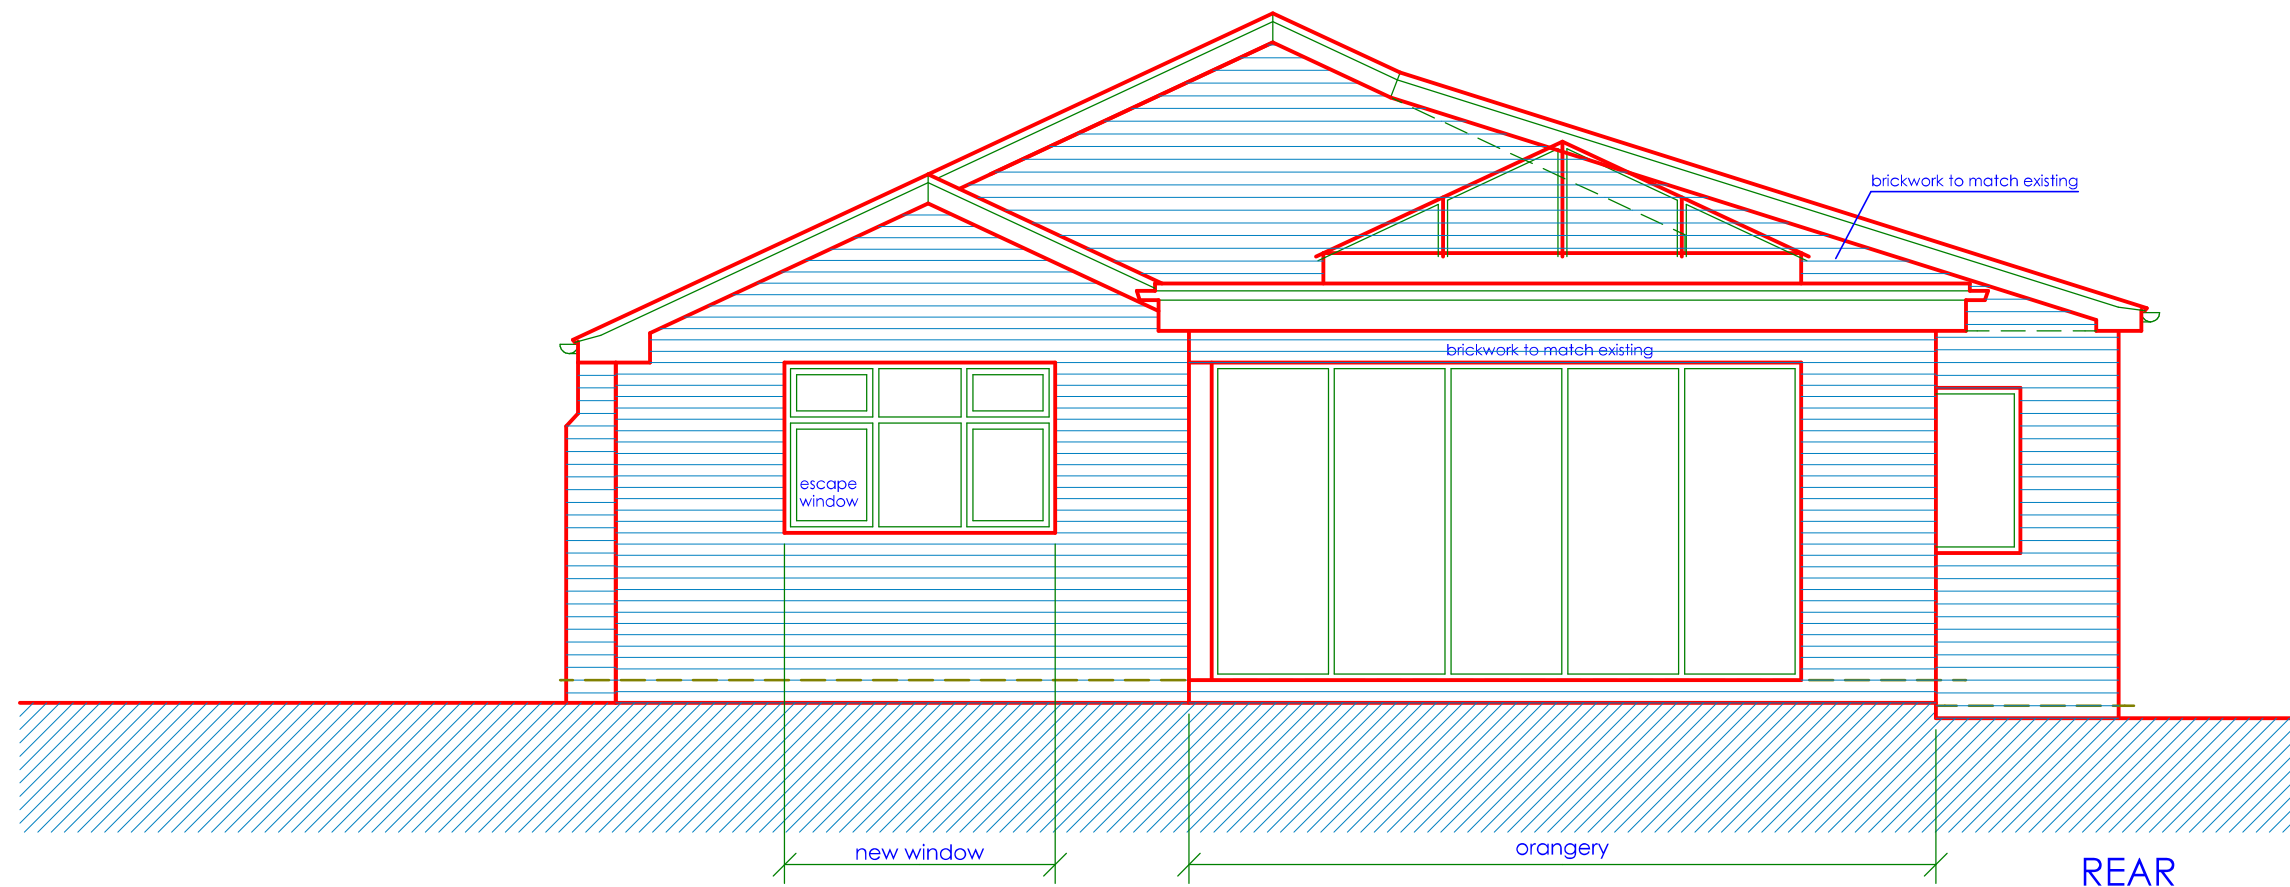


REAR


The contractor(s) are responsible for checking all dimensions and existing features on site prior to fabrication, manufacture or construction of the works



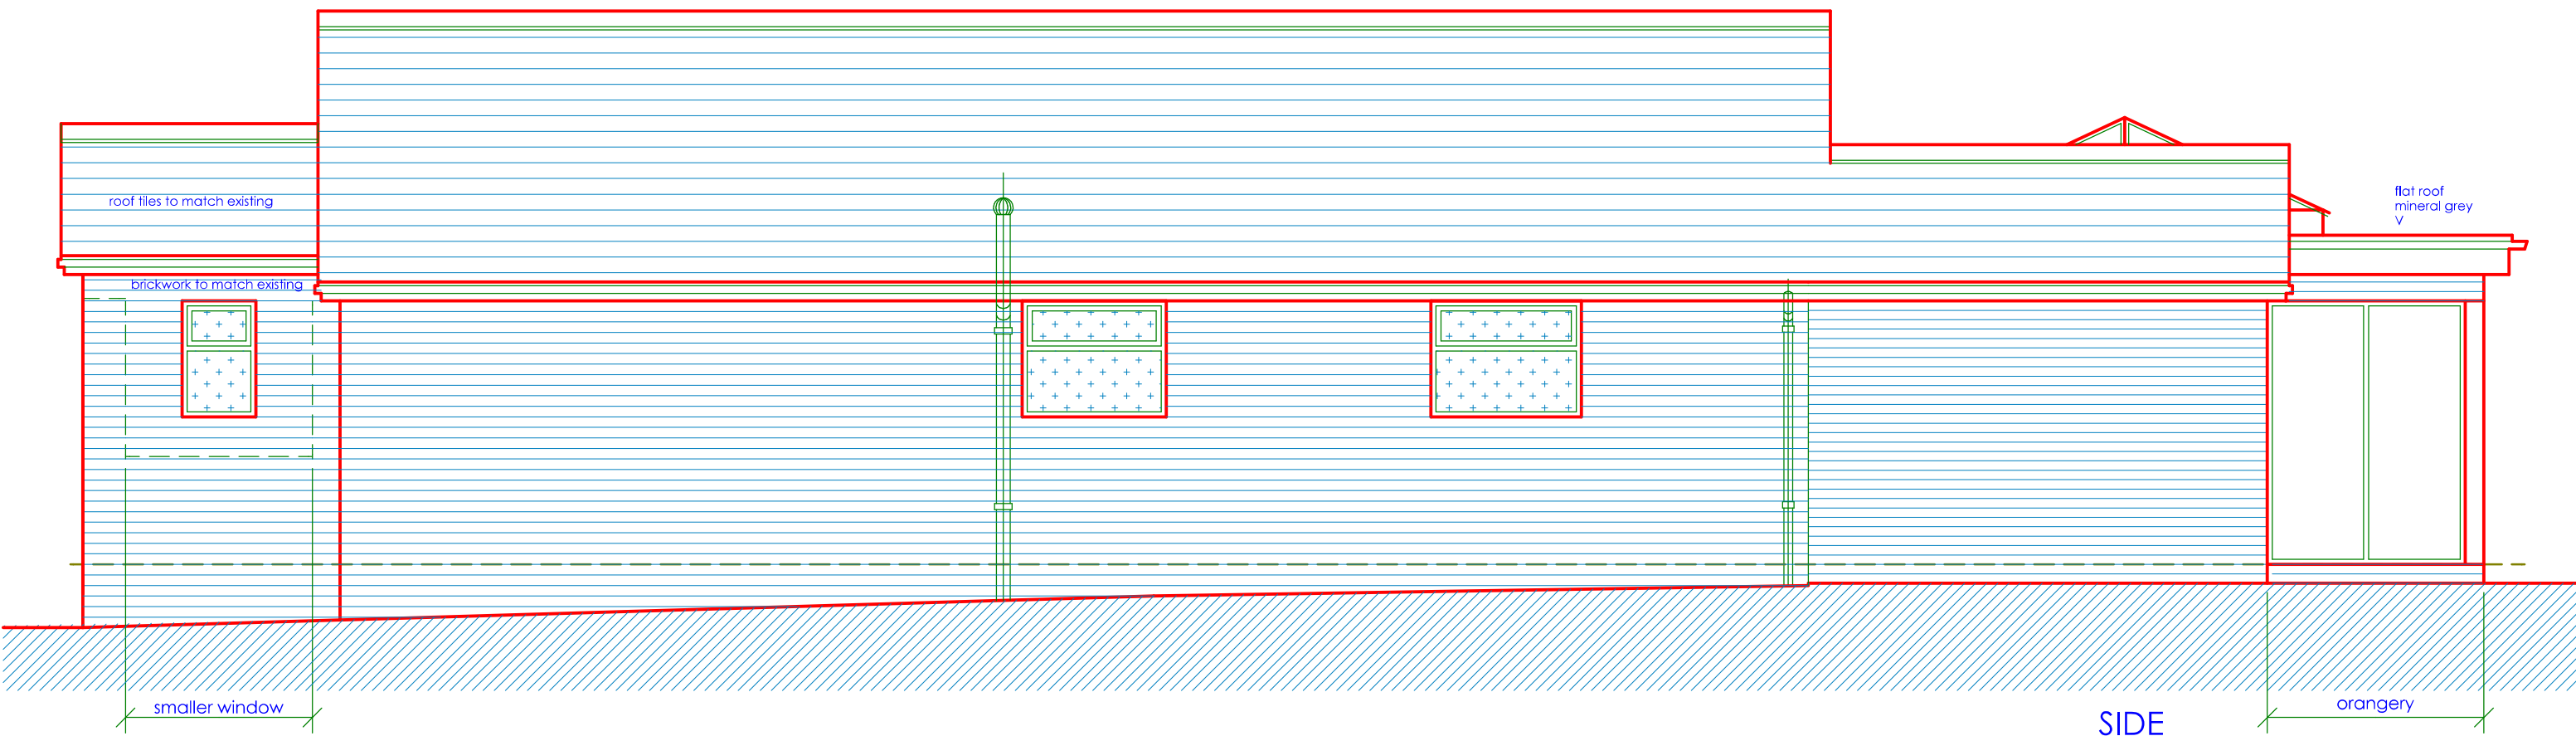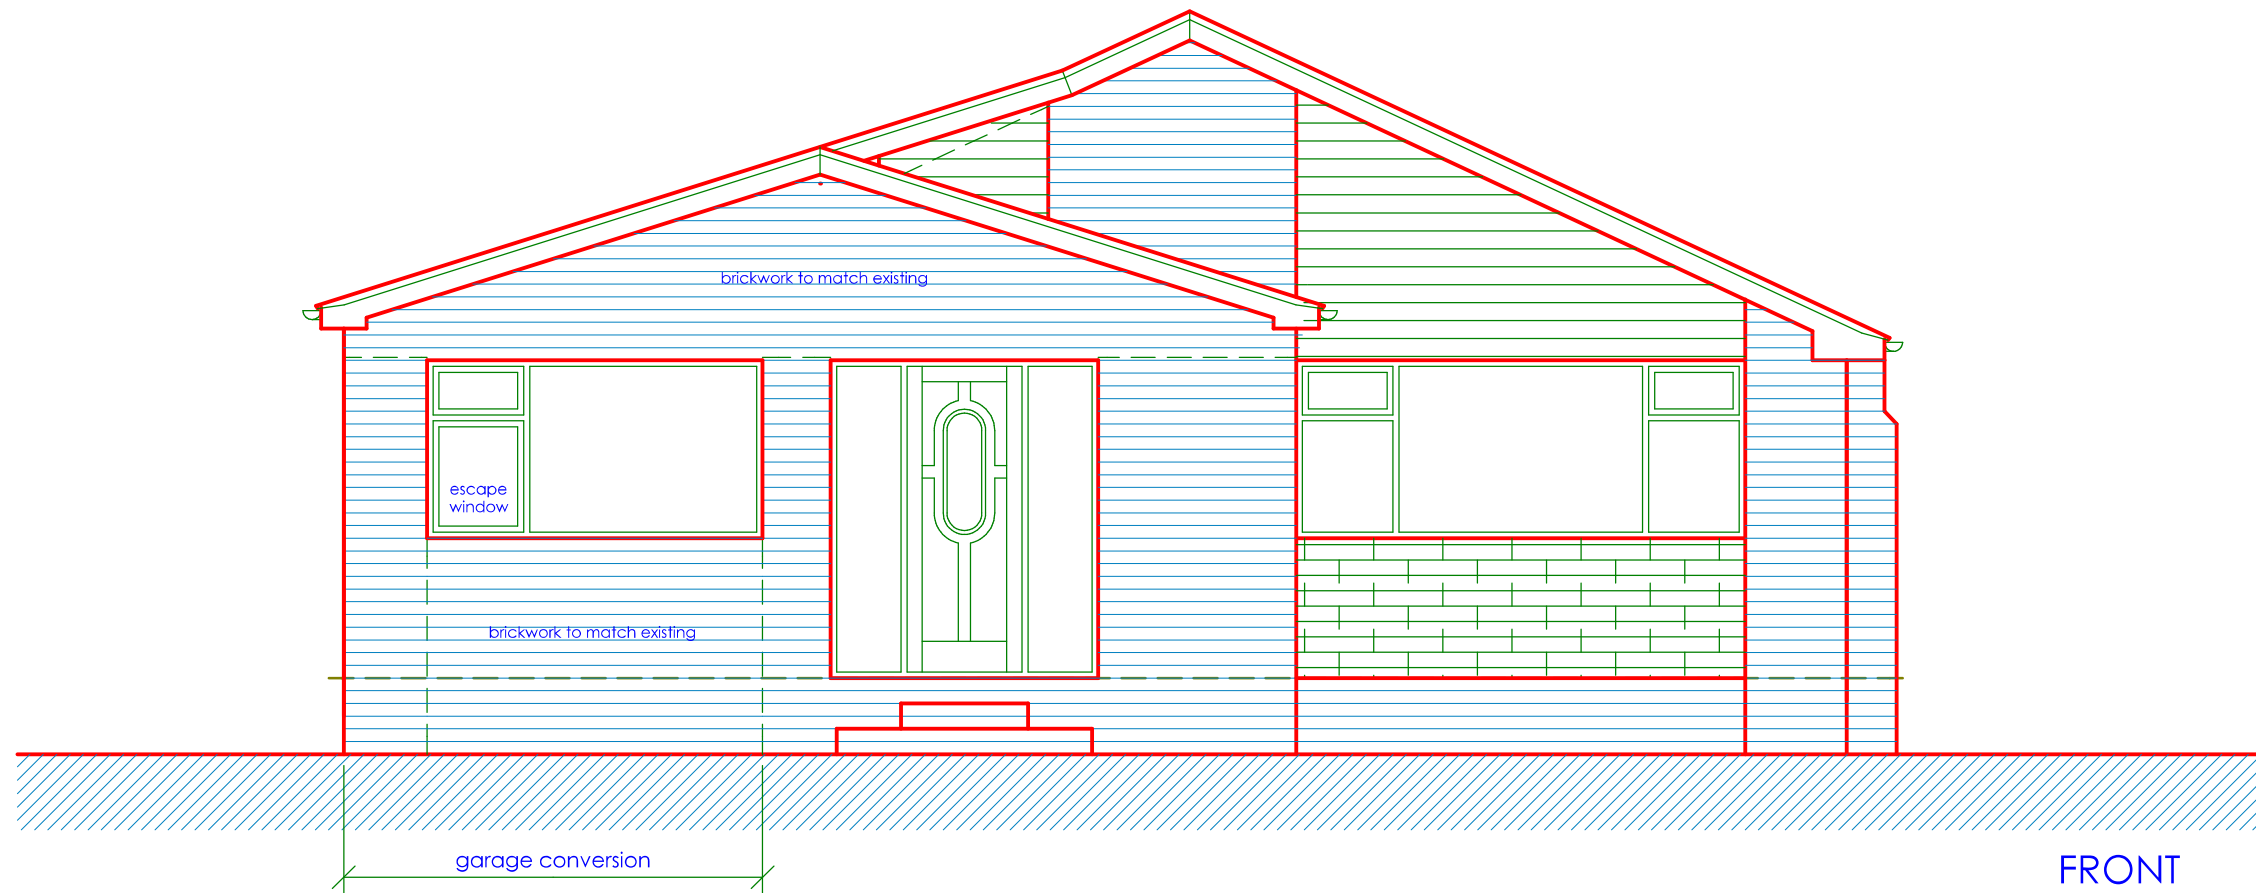


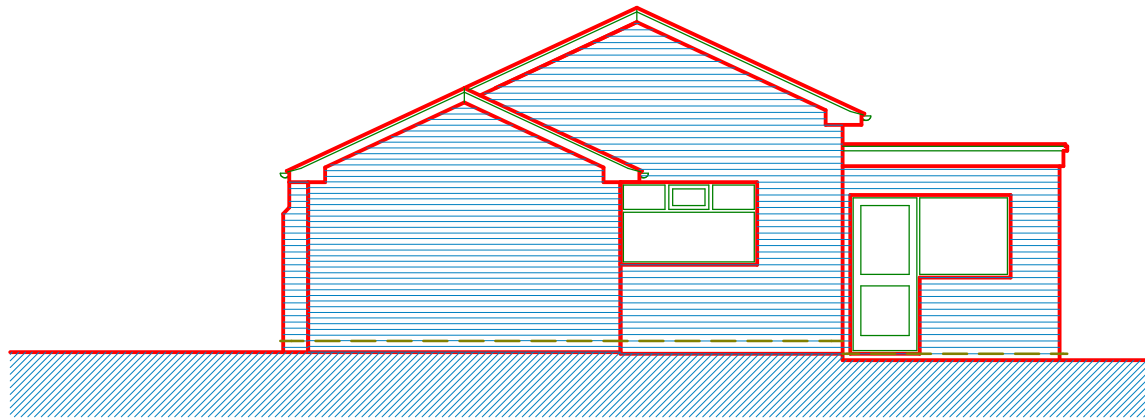


rear

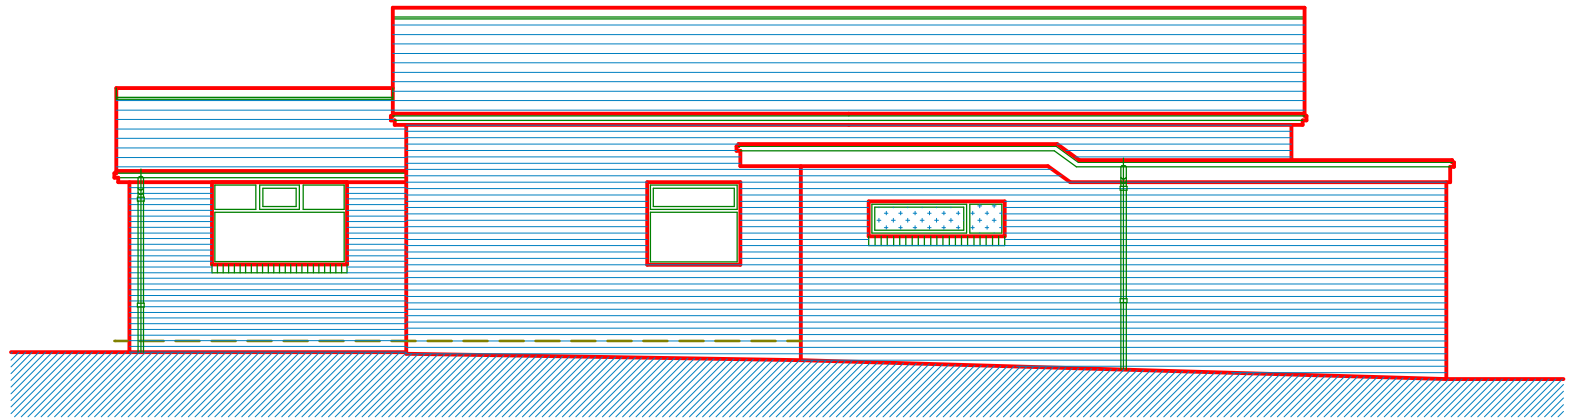


side

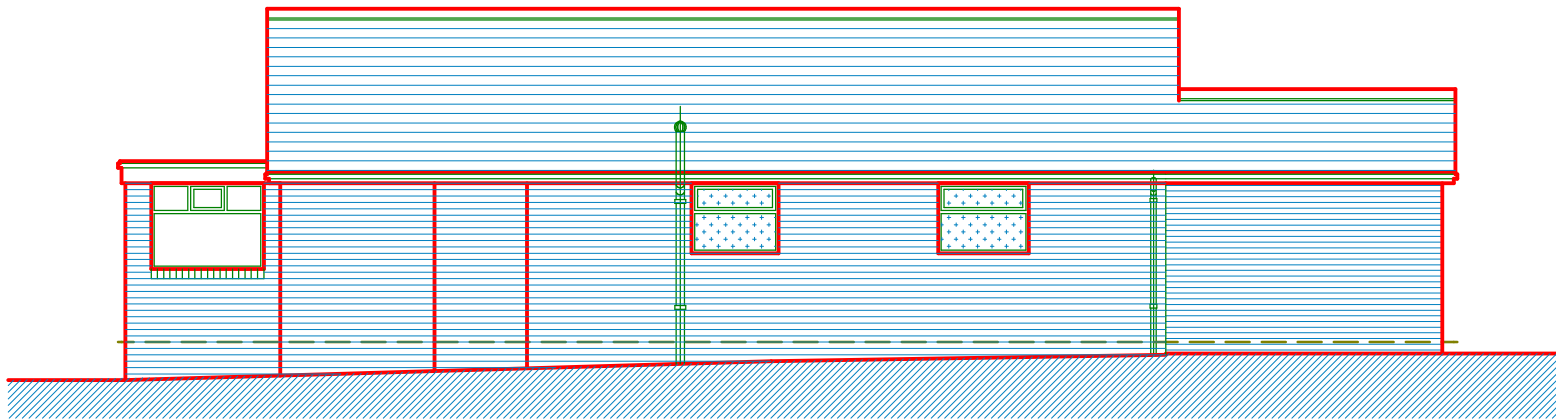

side

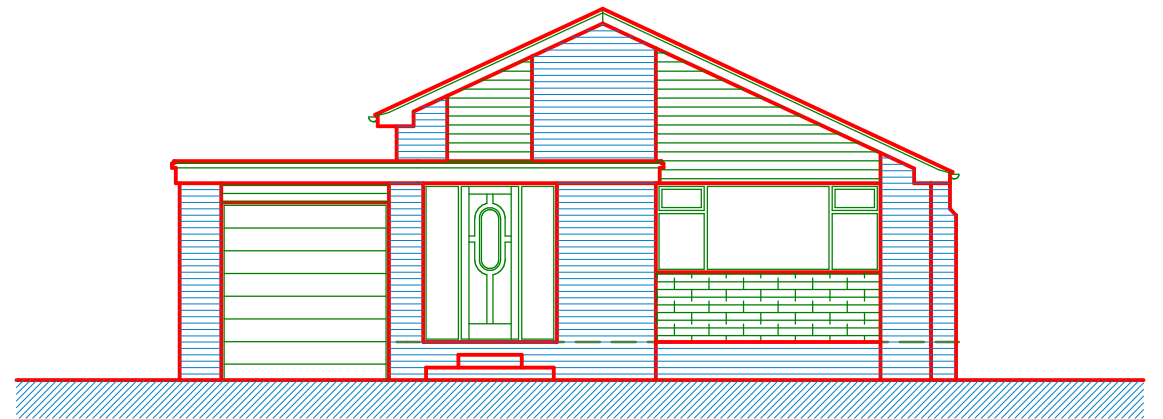

front

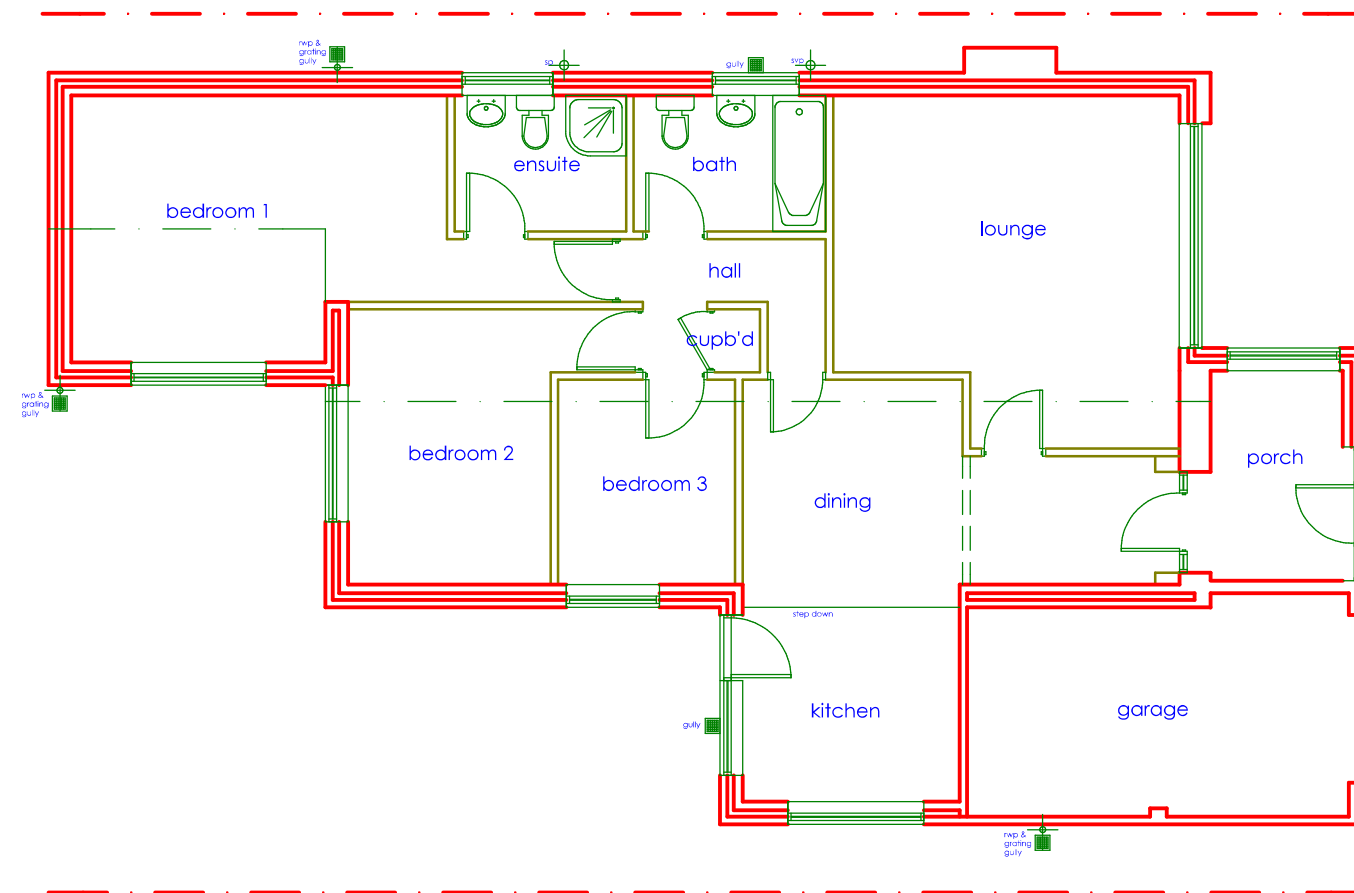

The contractor(s) are responsible for checking all dimensions and existing features on site prior to fabrication, manufacture or construction of the works

1:100 when printed @ A3 size



Scale: all dimension in mm unless otherwise stated