



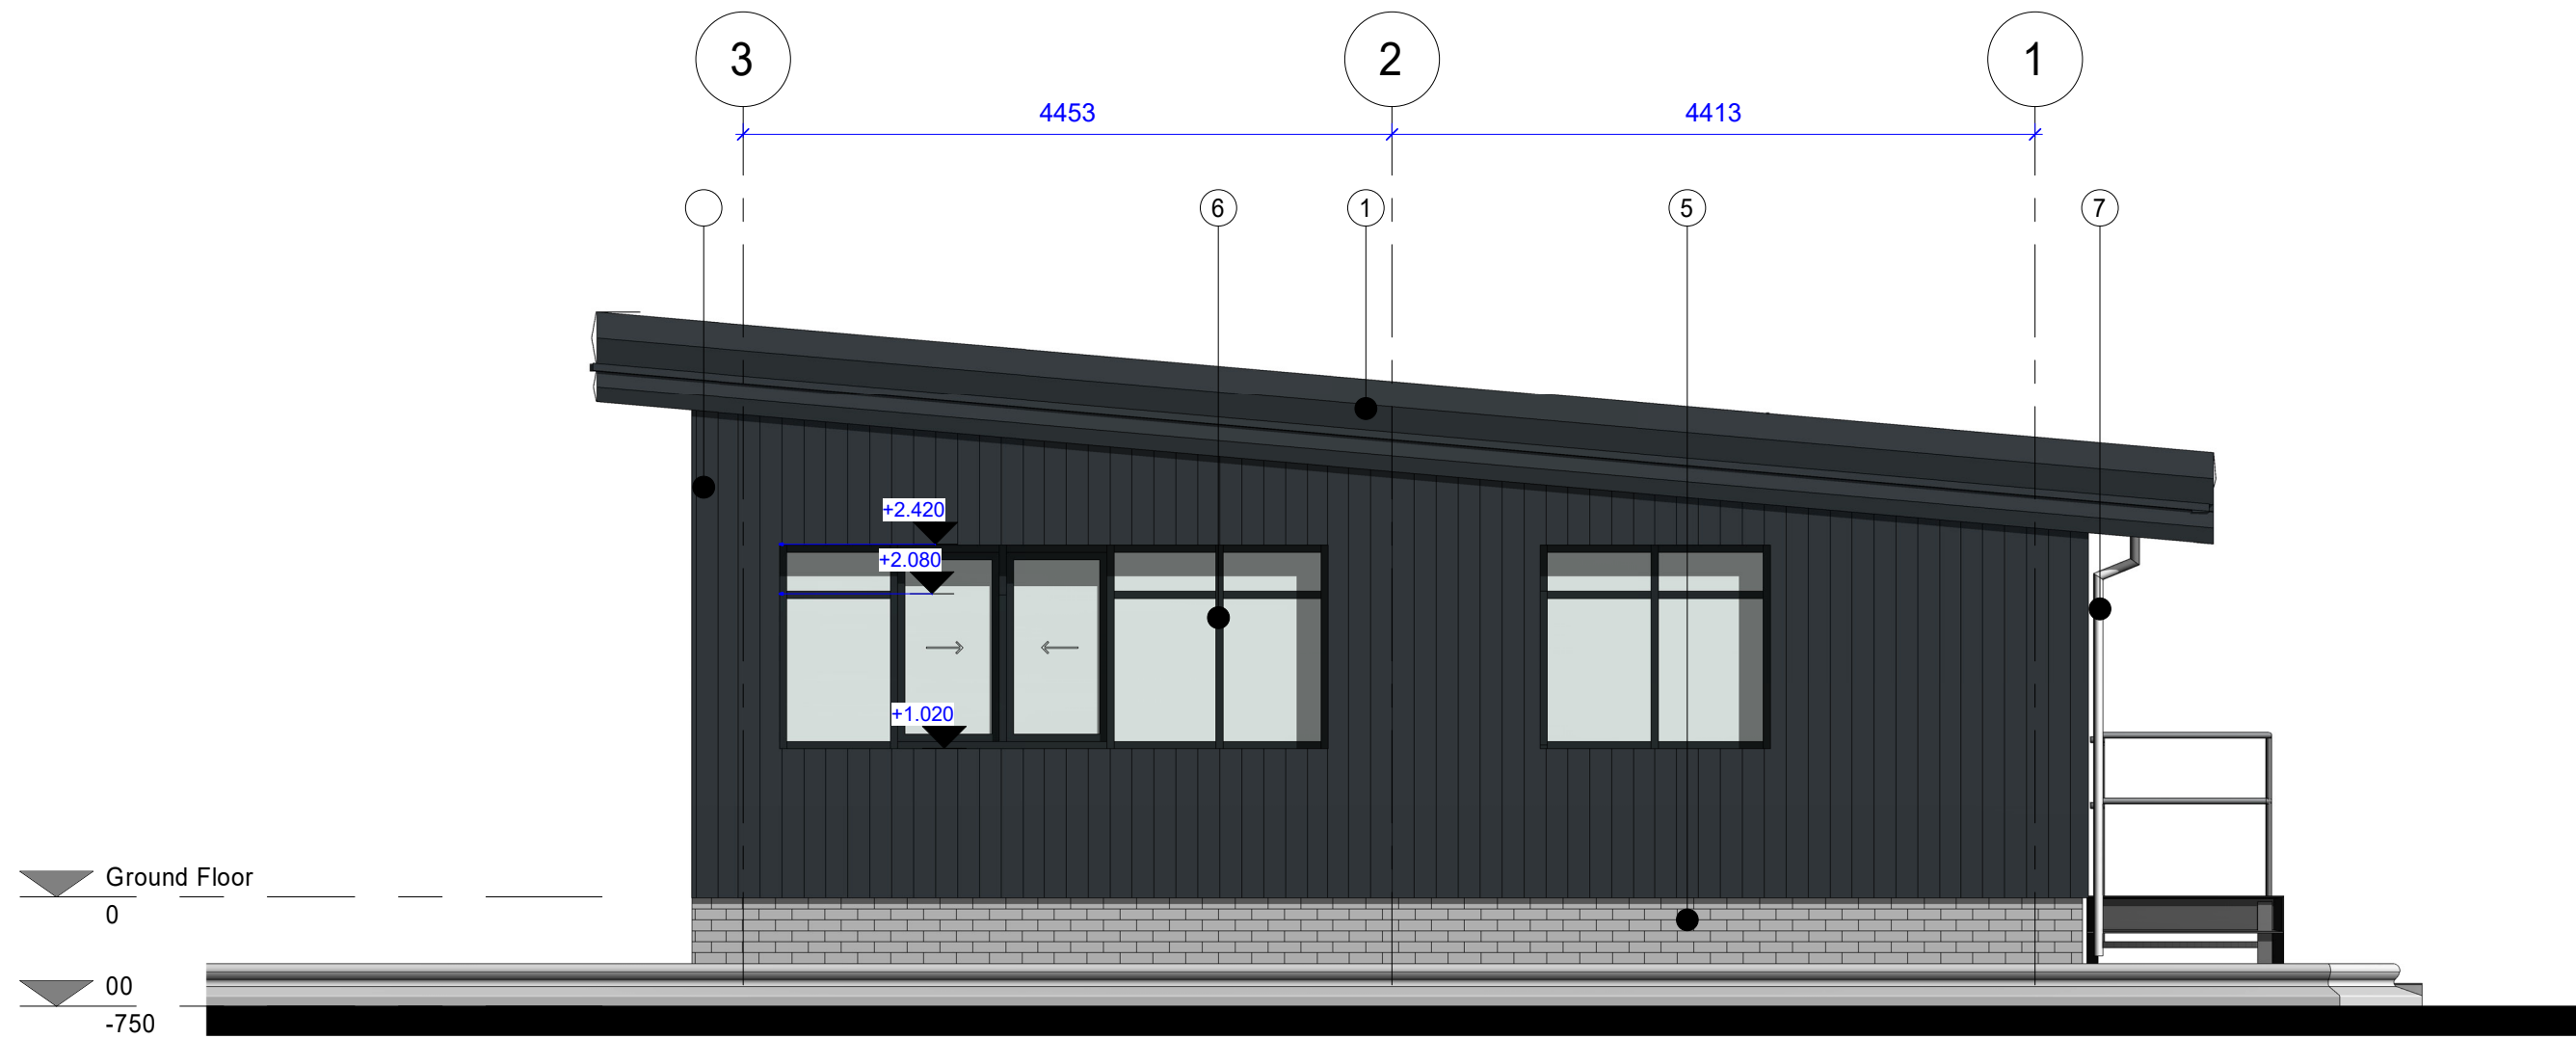

Gatehouse - Elevation 1  
1 : 50

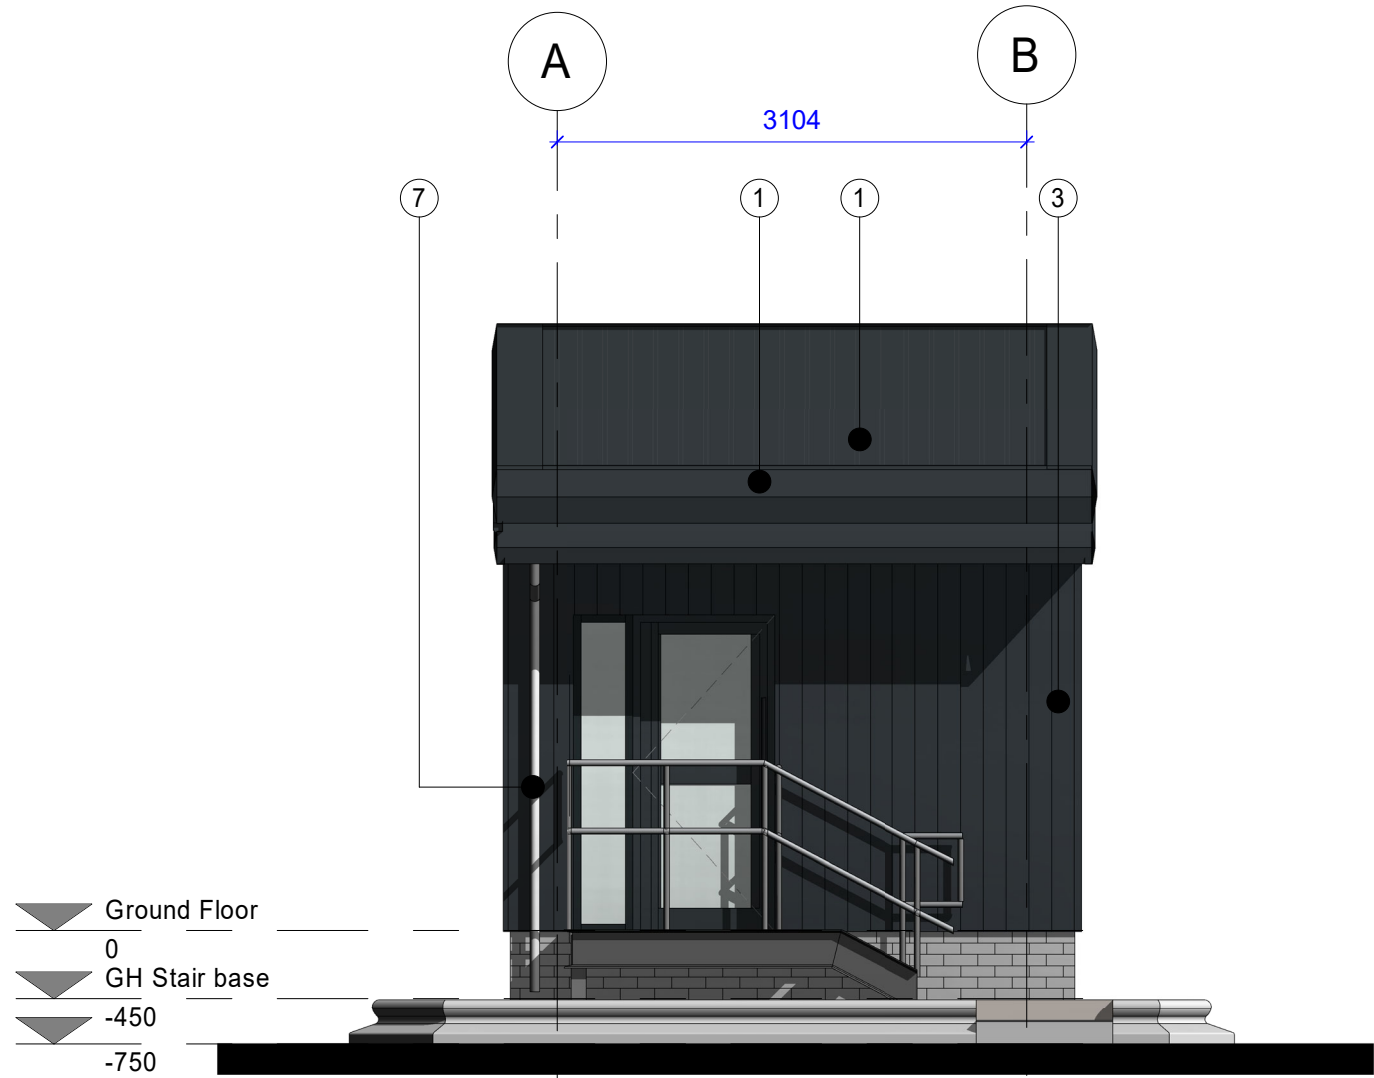


Gatehouse - Elevation 3  
1 : 50


**MATERIAL SCHEDULE**

**GATEHOUSE**

- Built up roof system with profiled steel outer sheet  
Colour: Anthracite RAL 7016  
Soffit lining to be silver metallic RAL 9006
- Built up cladding laid vertically  
Colour: Anthracite RAL 7016
- Built up cladding laid vertically  
Colour: Anthracite RAL 7016
- Flashing  
Colour: Anthracite RAL 7016
- Brick or concrete plinth
- Gatehouse Fenestration, Frame PPC Aluminium  
Colour: Anthracite Grey RAL 7016
- RWP - Anthracite Grey RAL 7016

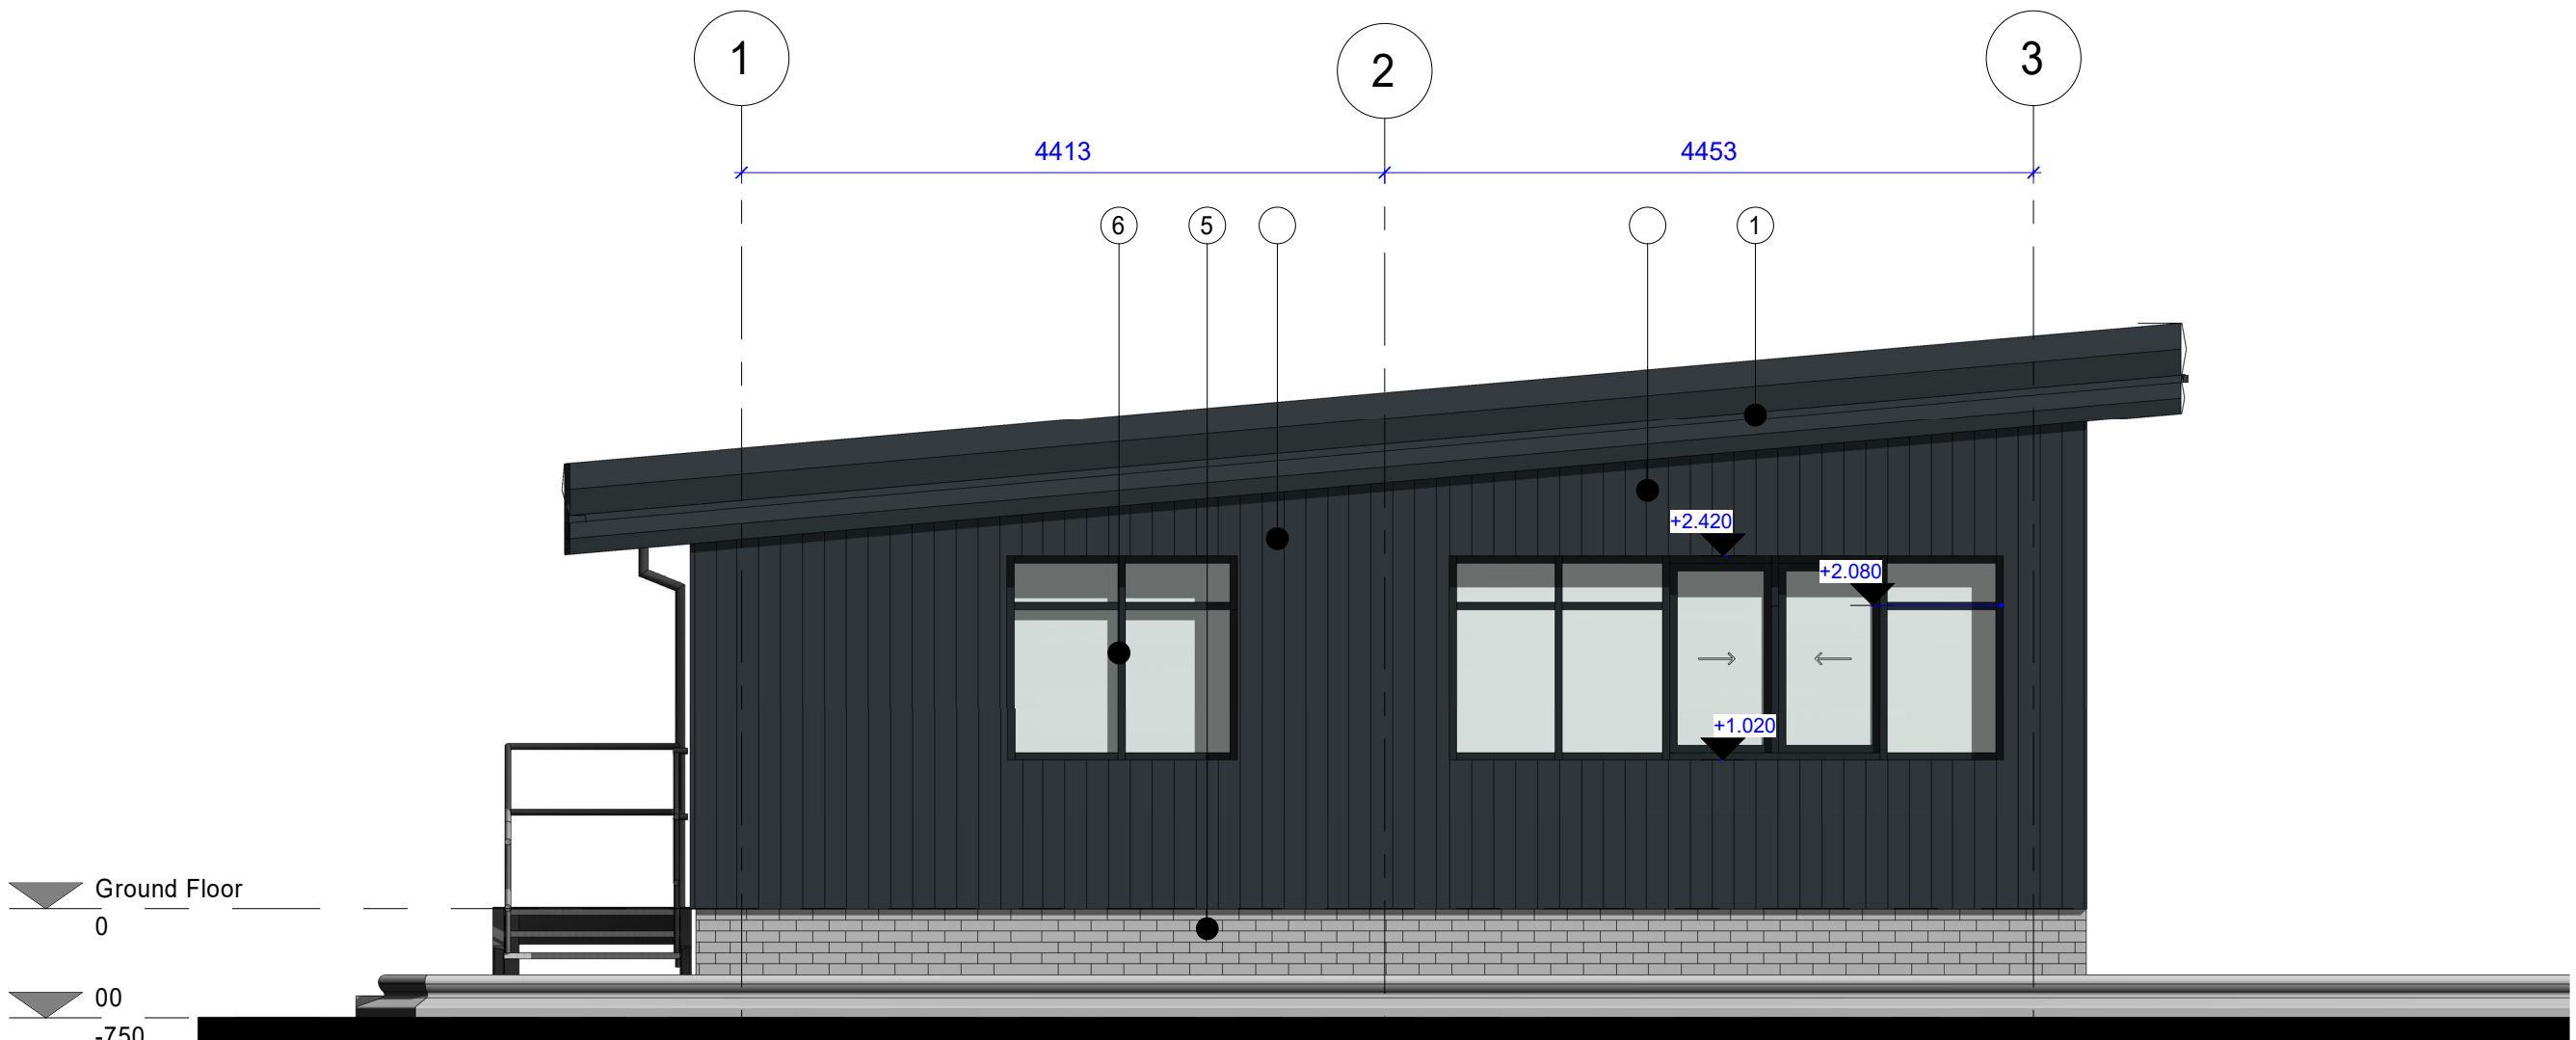

Gatehouse - Elevation 2  
1 : 50

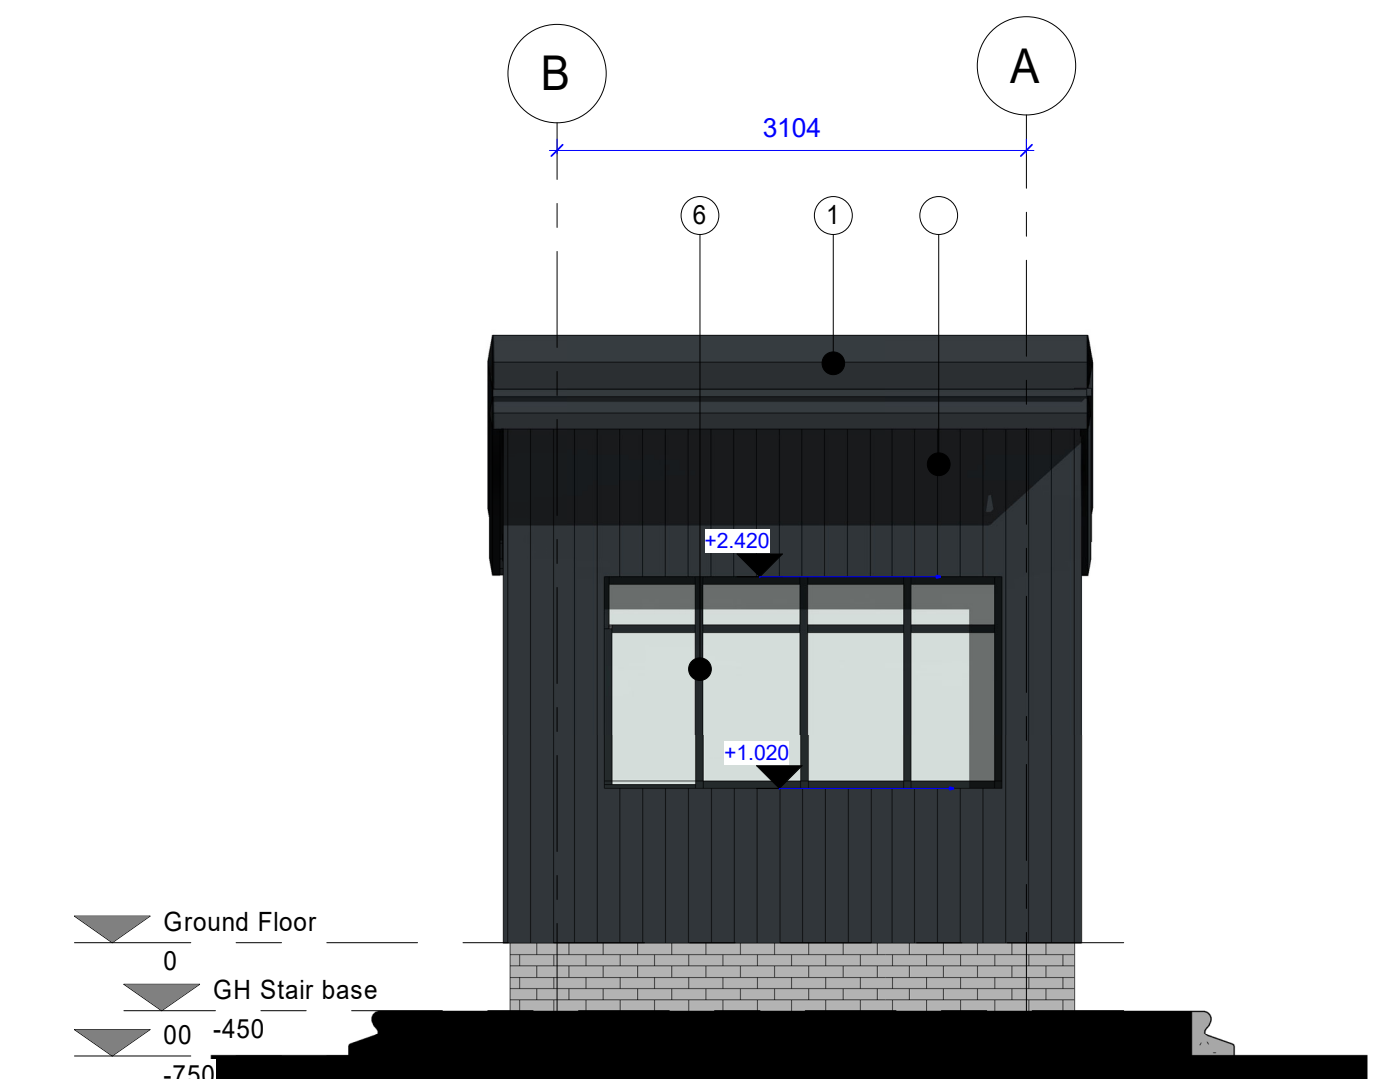

Gatehouse - Elevation 4  
1 : 50



**SGP**

Architects + Masterplanners

Waterfront House  
2a Smith Way  
Grove Park  
Enderby  
Leicester LE19 1SX

t: +44 (0)116 247 0557

[www.stephengeorge.co.uk](http://www.stephengeorge.co.uk)

Waterfold Business Park,  
Bury

Drawing Name:  
Gatehouse Elevations

Drawing Stage: **Planning**

Status: **S0**

SGP File Ref: 22-244-SGP-G1-ZZ-M3-A-Gatehouse.rvt

22-244 15/09/23 ELF MMS As @ A1 P02  
SGP Project No: Date: Drawn: Team: Indication: Rev:

Drawing Number:

22-244-SGP-ZZ-ZZ -DR- A-310101  
Project Code Originator Volume Level Type Role Number