


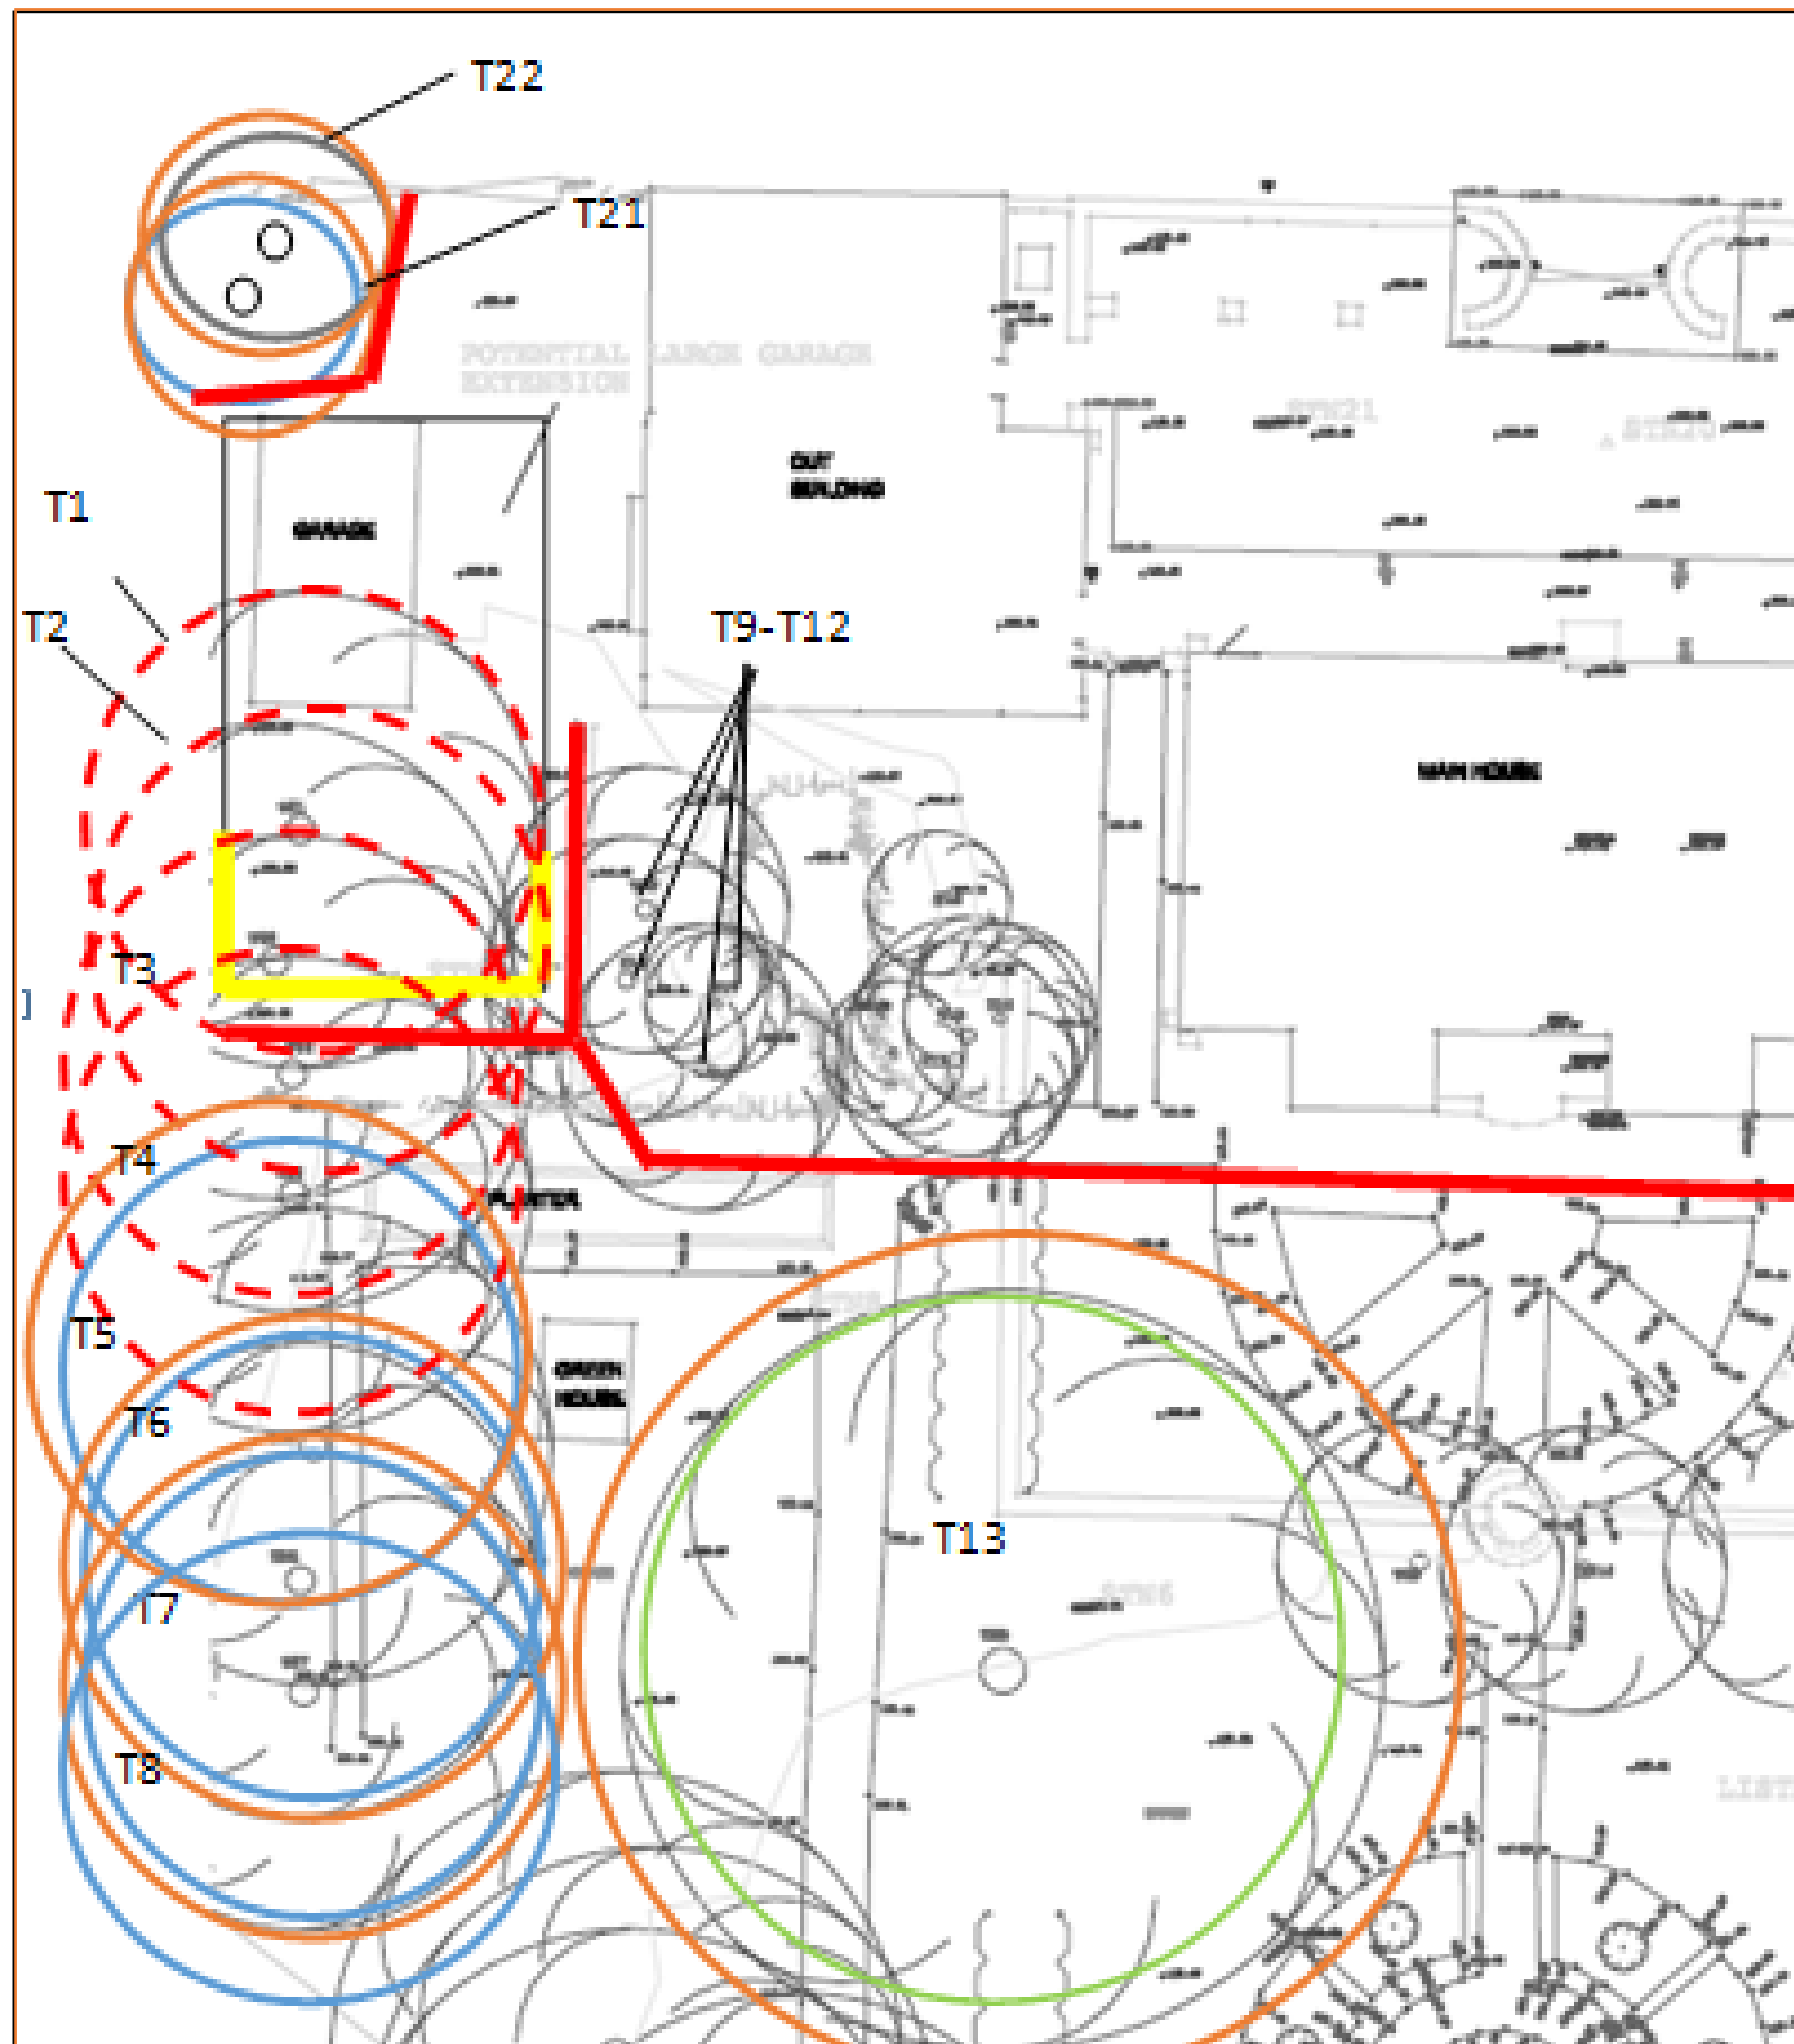

Tree Constraints' Plan

15 Broadhalgh Avenue,

Rochdale,

OL11 5LW

Key




Cat A



Cat B



Cat C

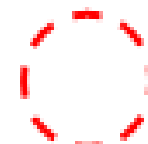

Tree Re-
moved



Special
Techniques



BS 5837 Protec-
tive fencing



Root Protection Area

MMA Tree Consultancy

mmatreeconsultancy@mail.com

Mobile 07718785102

Client—Mr Andrew Marsh

Architect—Mr Andrew Chapman

Arborist—Mr Nicholas Anderson

Planning Ref—To be allocated