
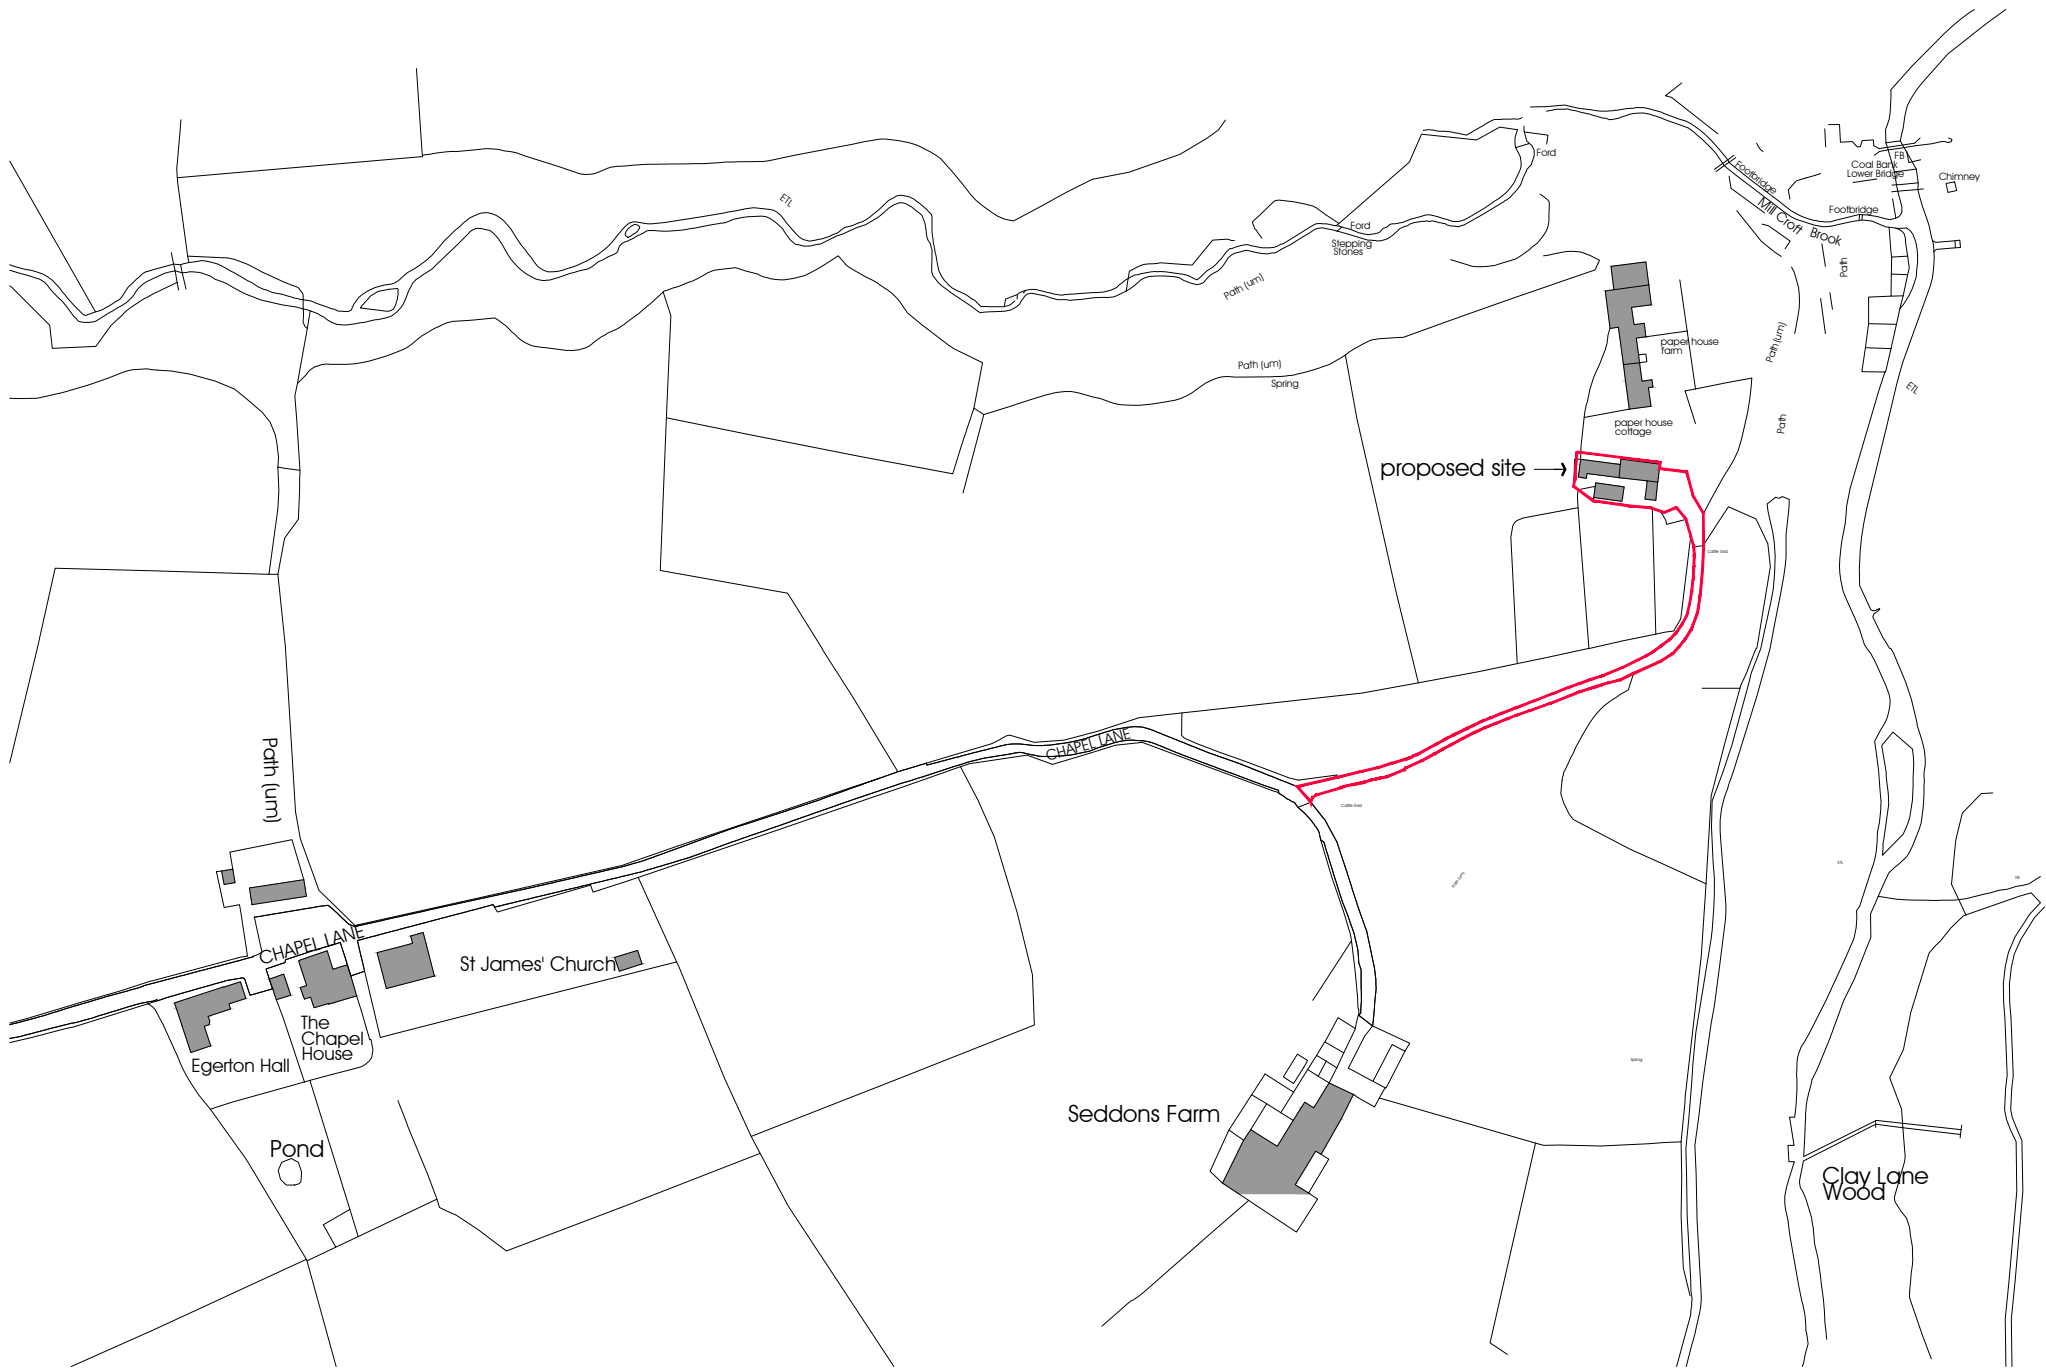


All dimensions shall be verified by the contractor on site prior to work commencing.
Do not scale from this drawing. Only work to written dimensions.
This drawing is the property of permine design and copyright is reserved by them. The drawing is not to be copied or disclosed by or to any unauthorised persons without prior written consent.

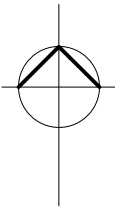

PLANNING ISSUE

PROJECT
proposed dwelling
paper house
cottage, norden

SUBJECT
location plan

DRAWN dph
DATE november 2023
SCALE 1:2500 @ A3

DWG No.
P01 A

location plan
Scale: 1:2500