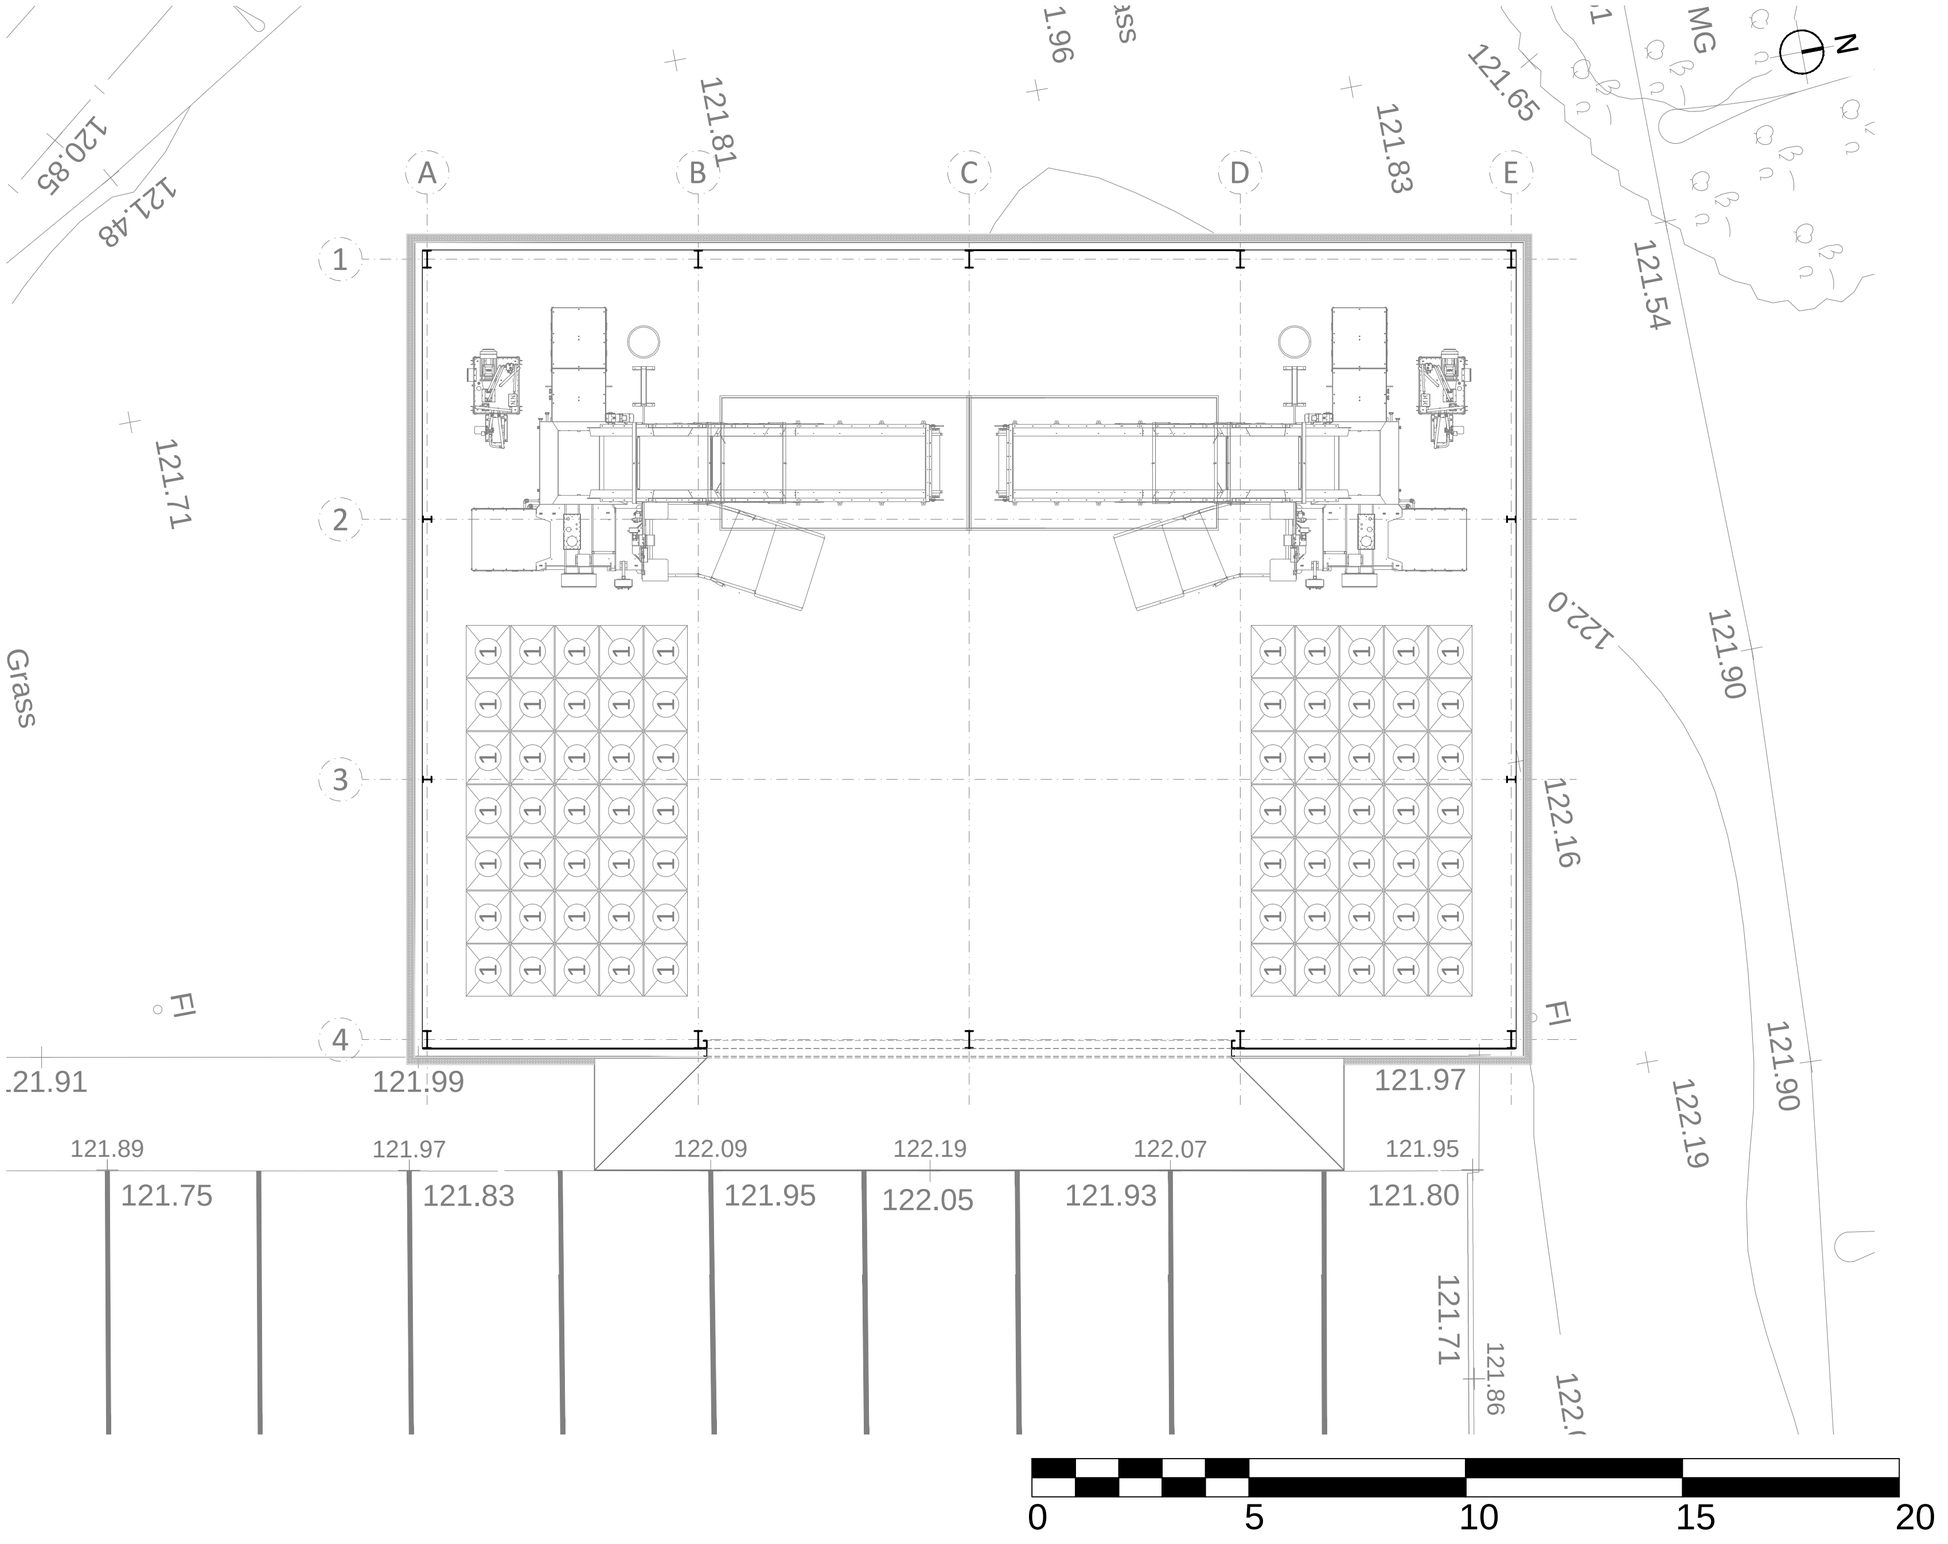


01 Proposed Ground Floor Plan

201 SCALE 1:100

SCALE BAR 1:100

rev	notes	date
1.0	First Issue.	10/12/2018

Meller,
The Lace Mill,
42 - 44 Derby Road,
Draycott, Derby,
DE72 3NJ
Tel: 01509 670036
Website: www.mellerltd.co.uk

This drawing and its contents, on paper and as the originating data file, remain the copyright of Meller ltd © **meller** 2018

Do not scale from this drawing - use stated levels and dimensions only. If in doubt contact meller ltd.

client	Martin Brower	created	Dec 2018
project	MB Heywood Bailer Building	Drawn by: DAS	Checked by: MC
title	Proposed Ground Floor Plan	scale	1:100 @ A2

job N°	drawing N°	rev	status
181003	201	1.0	Planning