

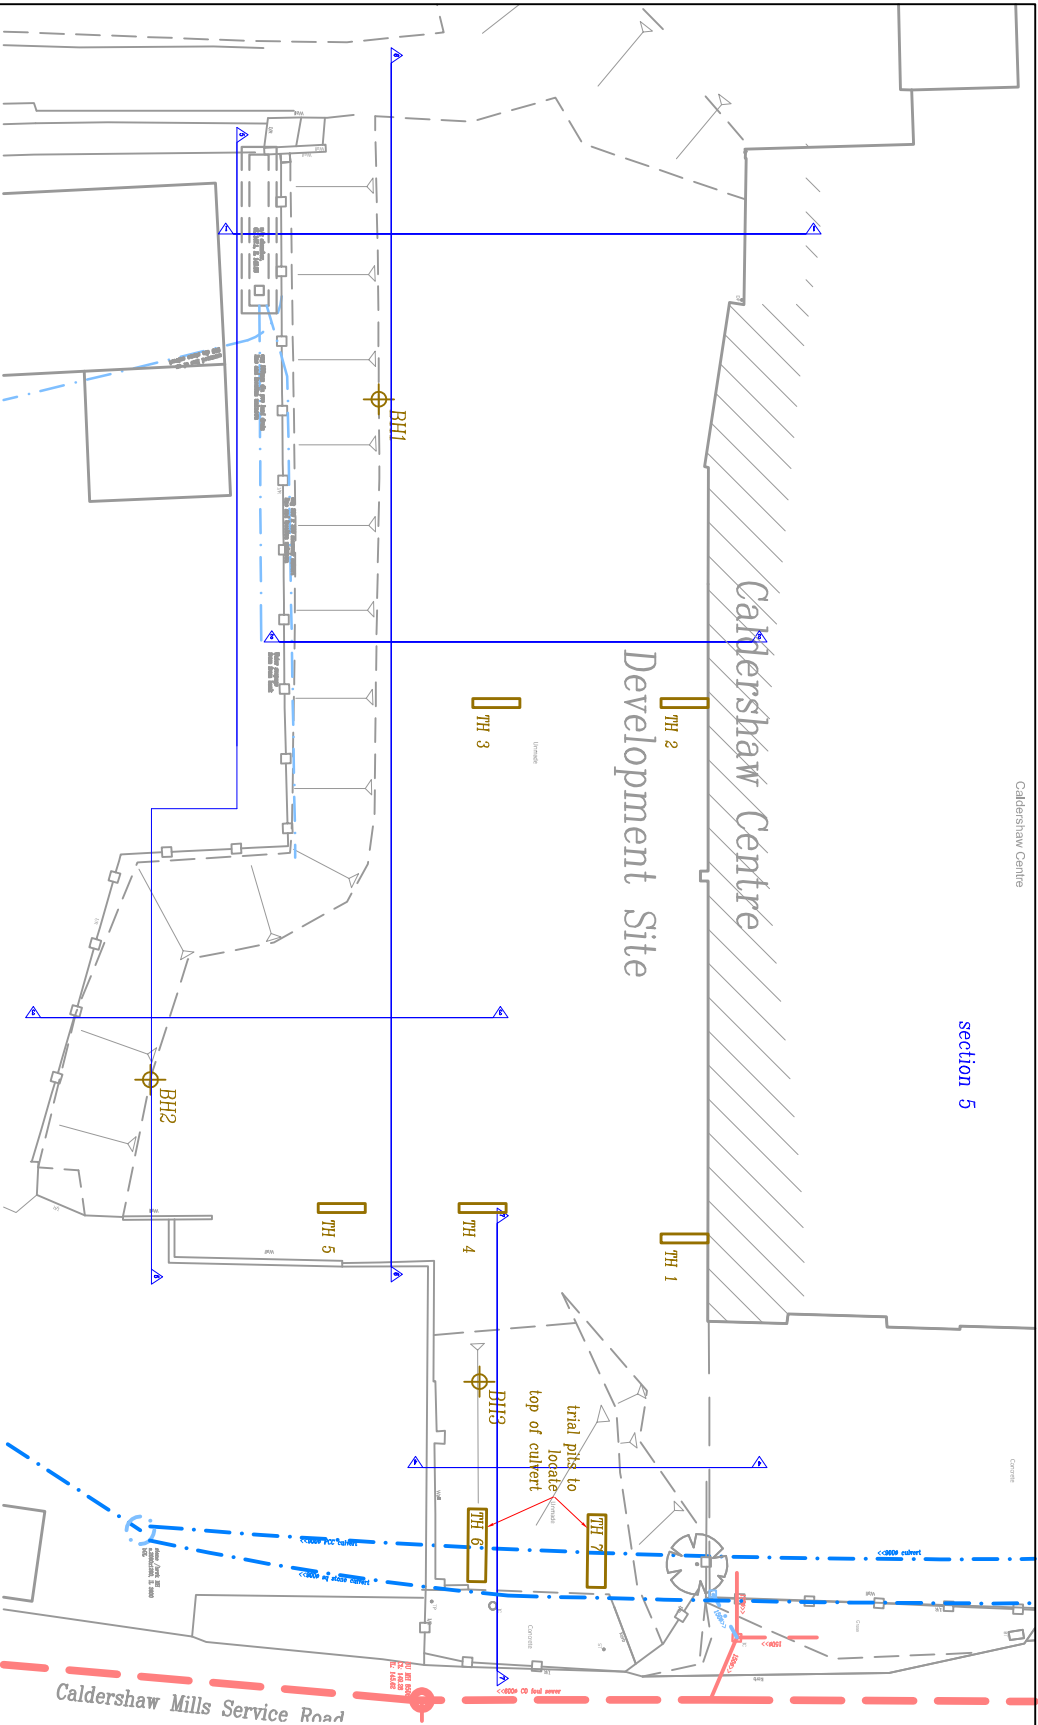
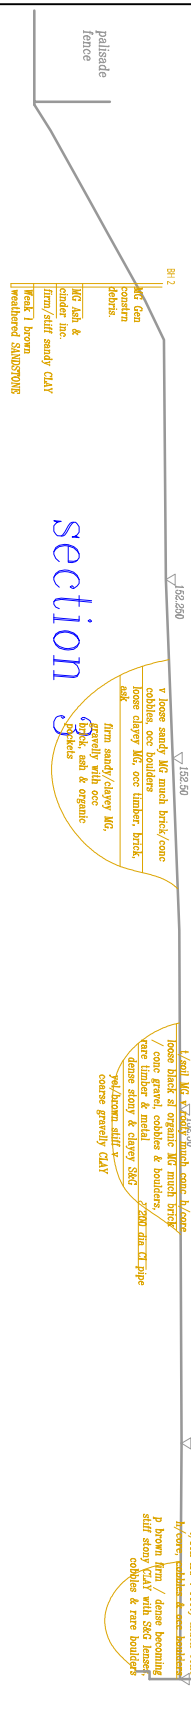


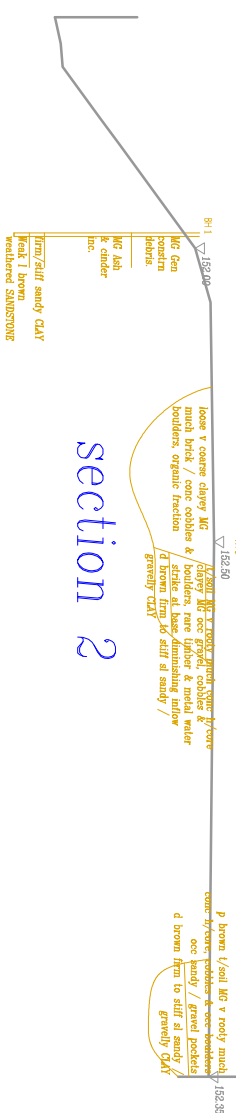

NOTES.
BHs 1, 2 & 3 by Mini Soil Surveys- 23 sept 13
THs 1, 2, 3, 4 & 5 by TJBA- 15 Sept 14
THs 6 & 7 by TJBA- 10 Dec 16

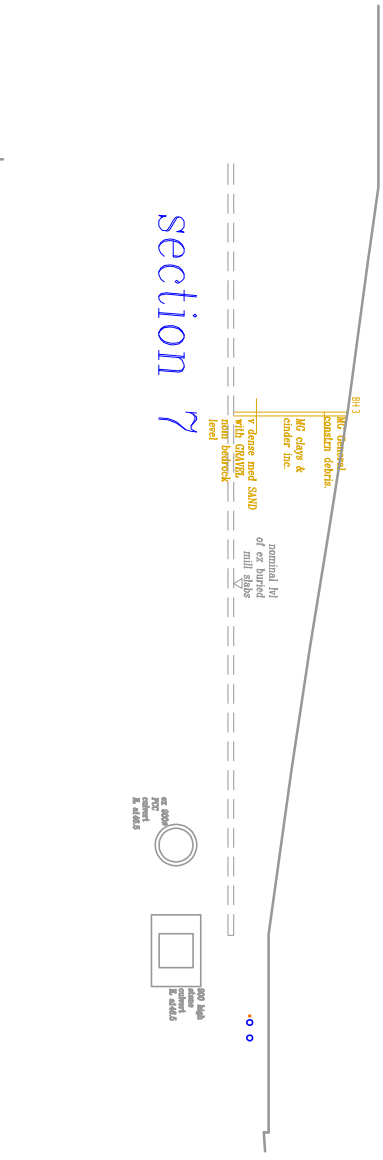

AMENDMENTS/ ISSUES			
3	THs 6-7 & sect 7 added; updated drainage	feb 2017	ds
2	THs 1 to 5 added	sep 2014	tpb
1	added BH3 for SI	sep 2013	ds
0	original for tender	sep 2013	ds
ISSUE	REASON/ CHANGE	DATE	BY

T J B O O T H A S S O C I A T E S



CONSULTING CIVIL & GEOTECHNICAL ENGINEERS

20A Eastgate Street
Rochdale
Lancashire
OL16 1DH

Tel:01706 866288

IQBAL / CALDERSHAW CENTRE

SI PLAN & SECTIONS

FILE NAME: dwg-tjba-ibqal-caldershaw centre-040913.dwg

SCALE: 1 : 500 @ A3