


475 - 477 Halifax Road Rochdale
PROPOSED ELEVATIONS

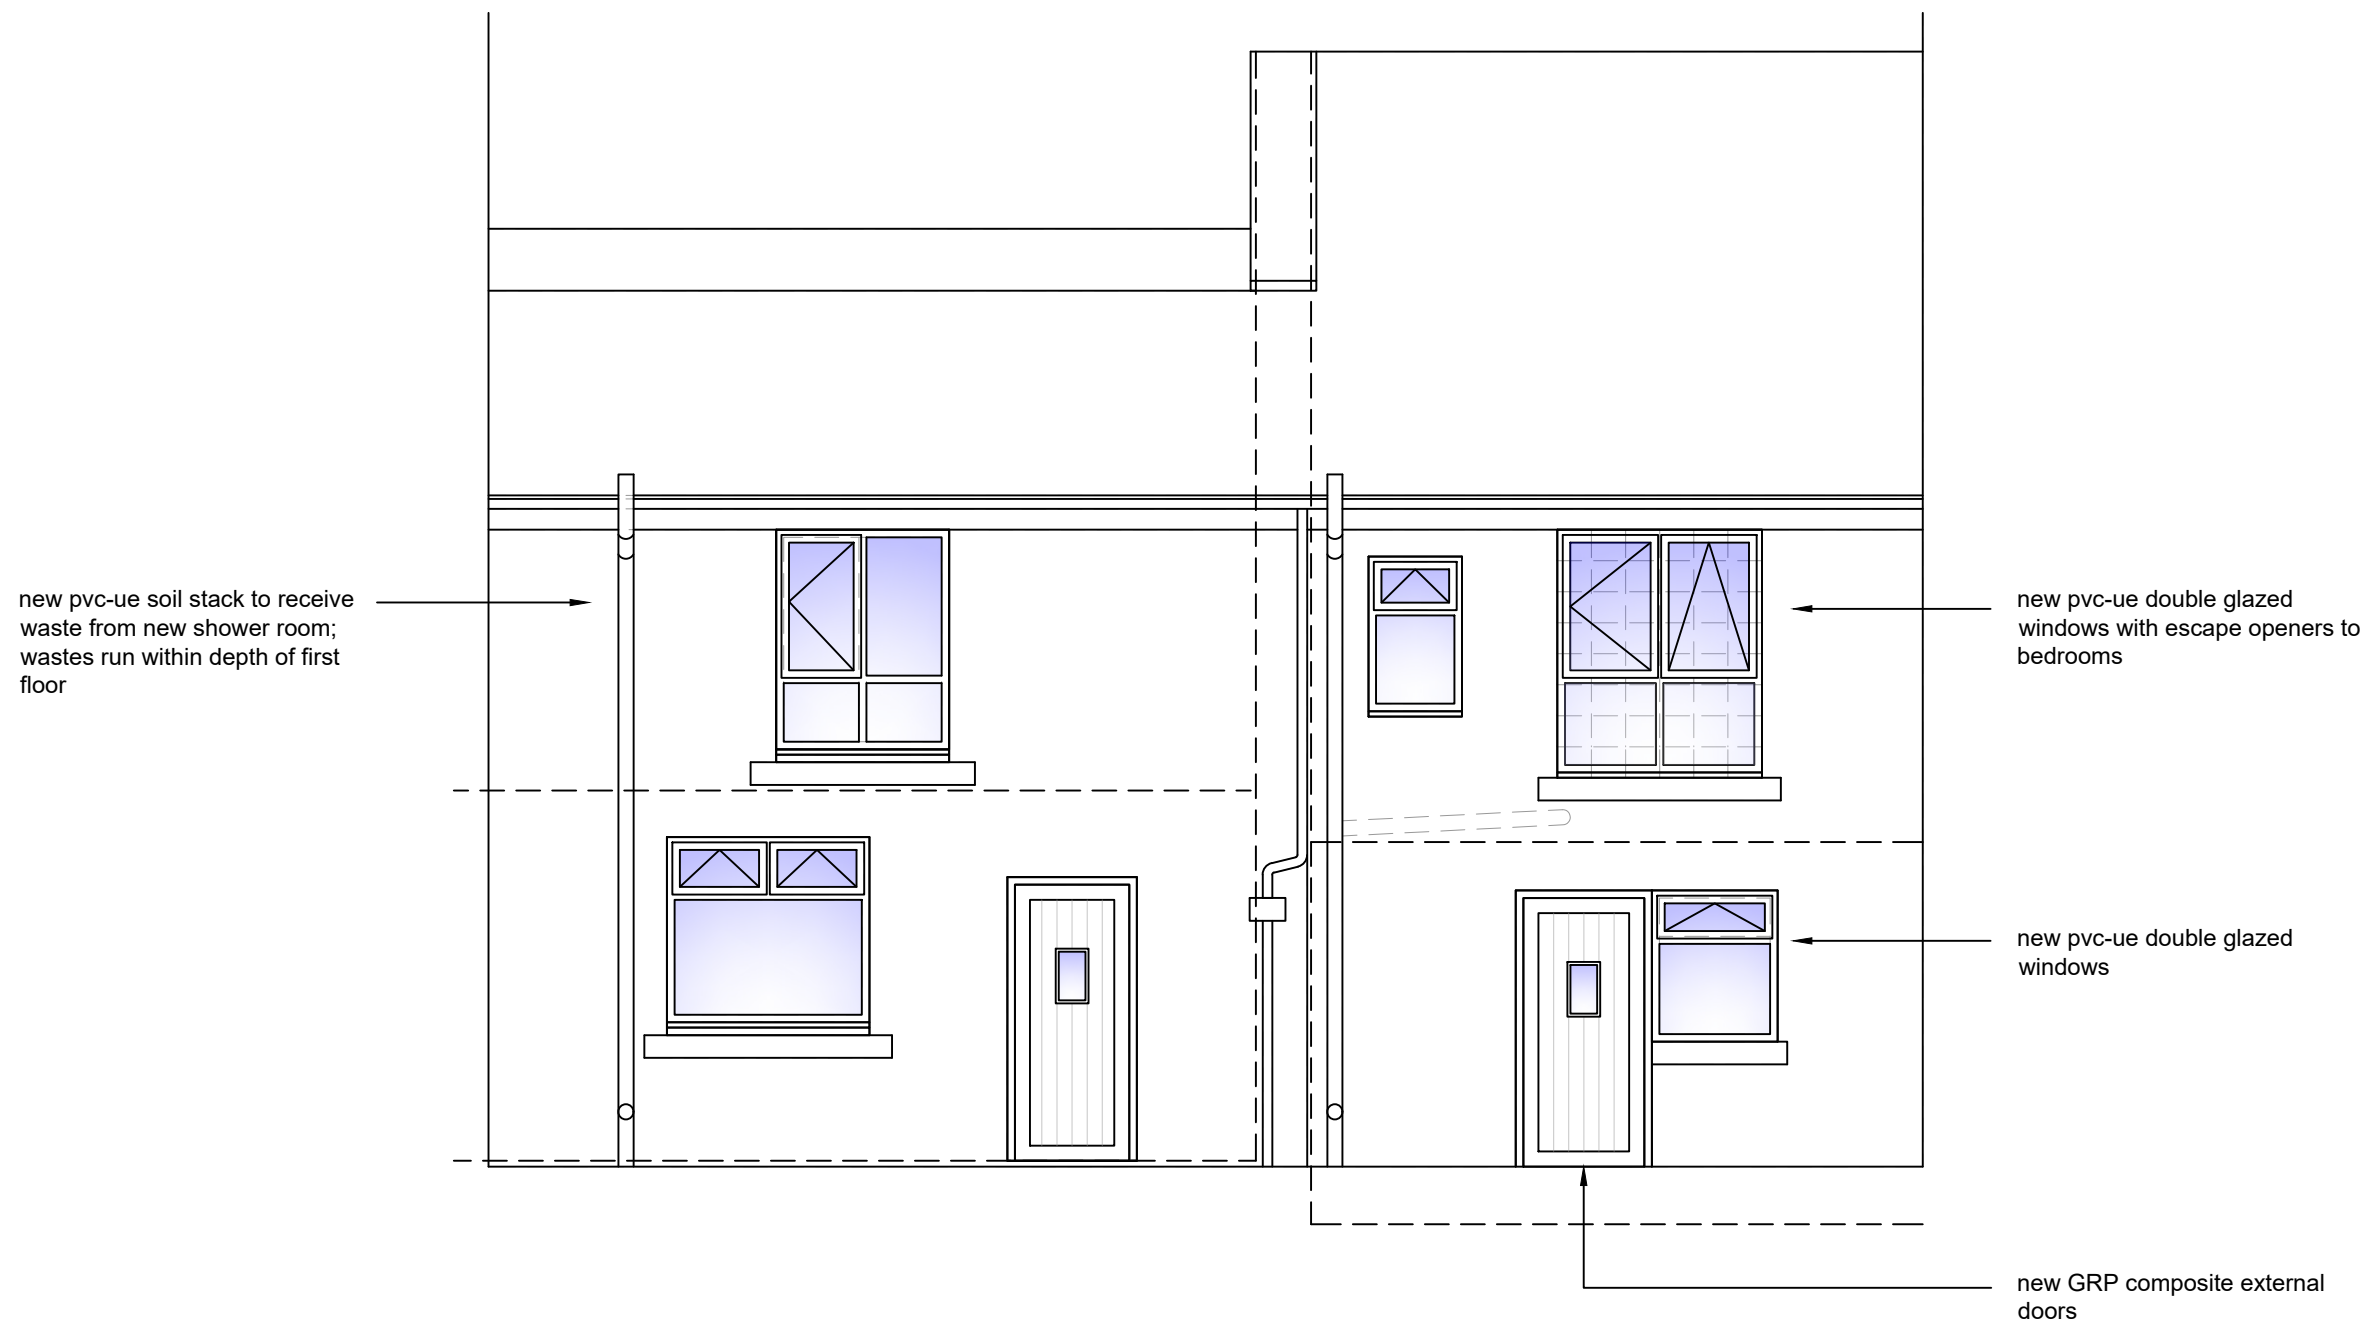

REAR ELEVATION
scale 1-50