


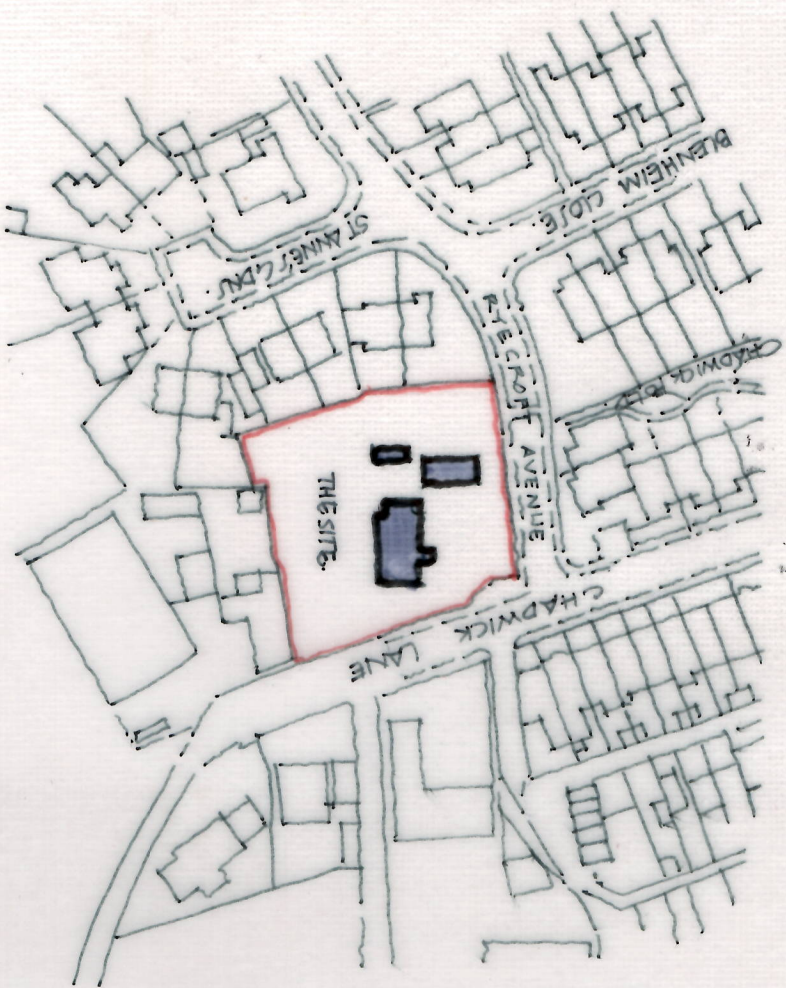


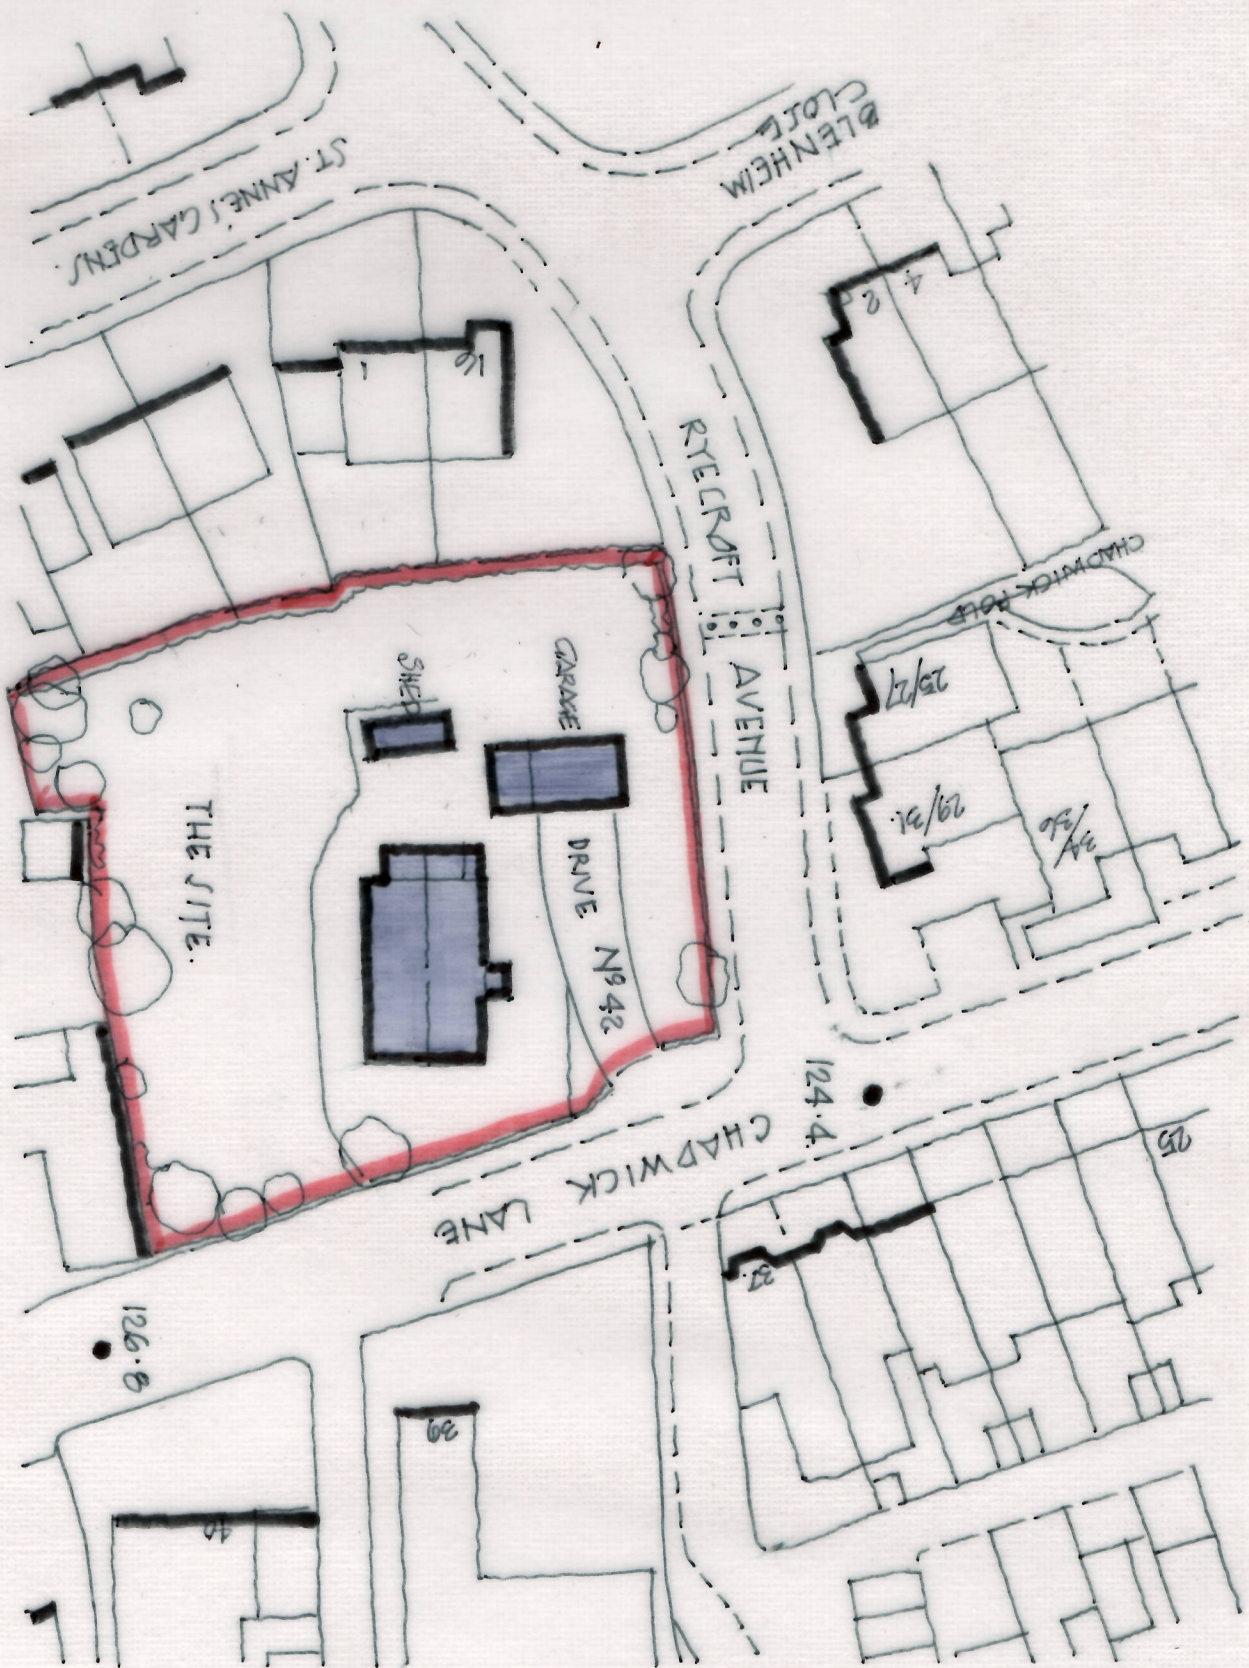

EXISTING LOCATION PLAN.

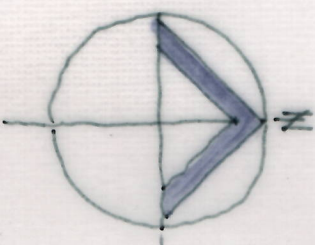

EXISTING SITE PLAN. 1:500

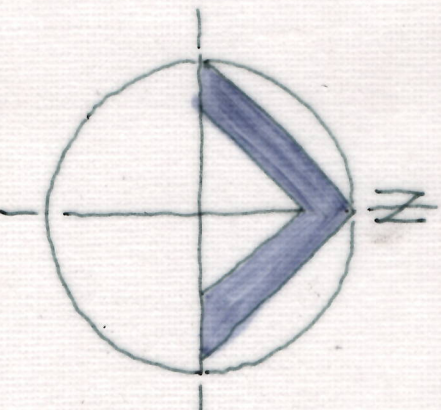

PLANNING:

DO NOT SCALE FROM THIS DRAWING. USE NOTED DIMENSIONS ONLY AND CHECK ON SITE.
ALL DIMENSIONS ARE IN MILLIMETRES.

PROPOSED DEMOLITION OF EXISTING GARAGE AND SHEP AND REPLACING WITH NEW GARAGE AND GARDEN ROOM FOR MR AND MRS. C. HALFORD AT 42 CHADWICK LANE
MARCH 2029.

EXISTING SITE PLAN
LOCATION PLAN.

CL/CH/01