



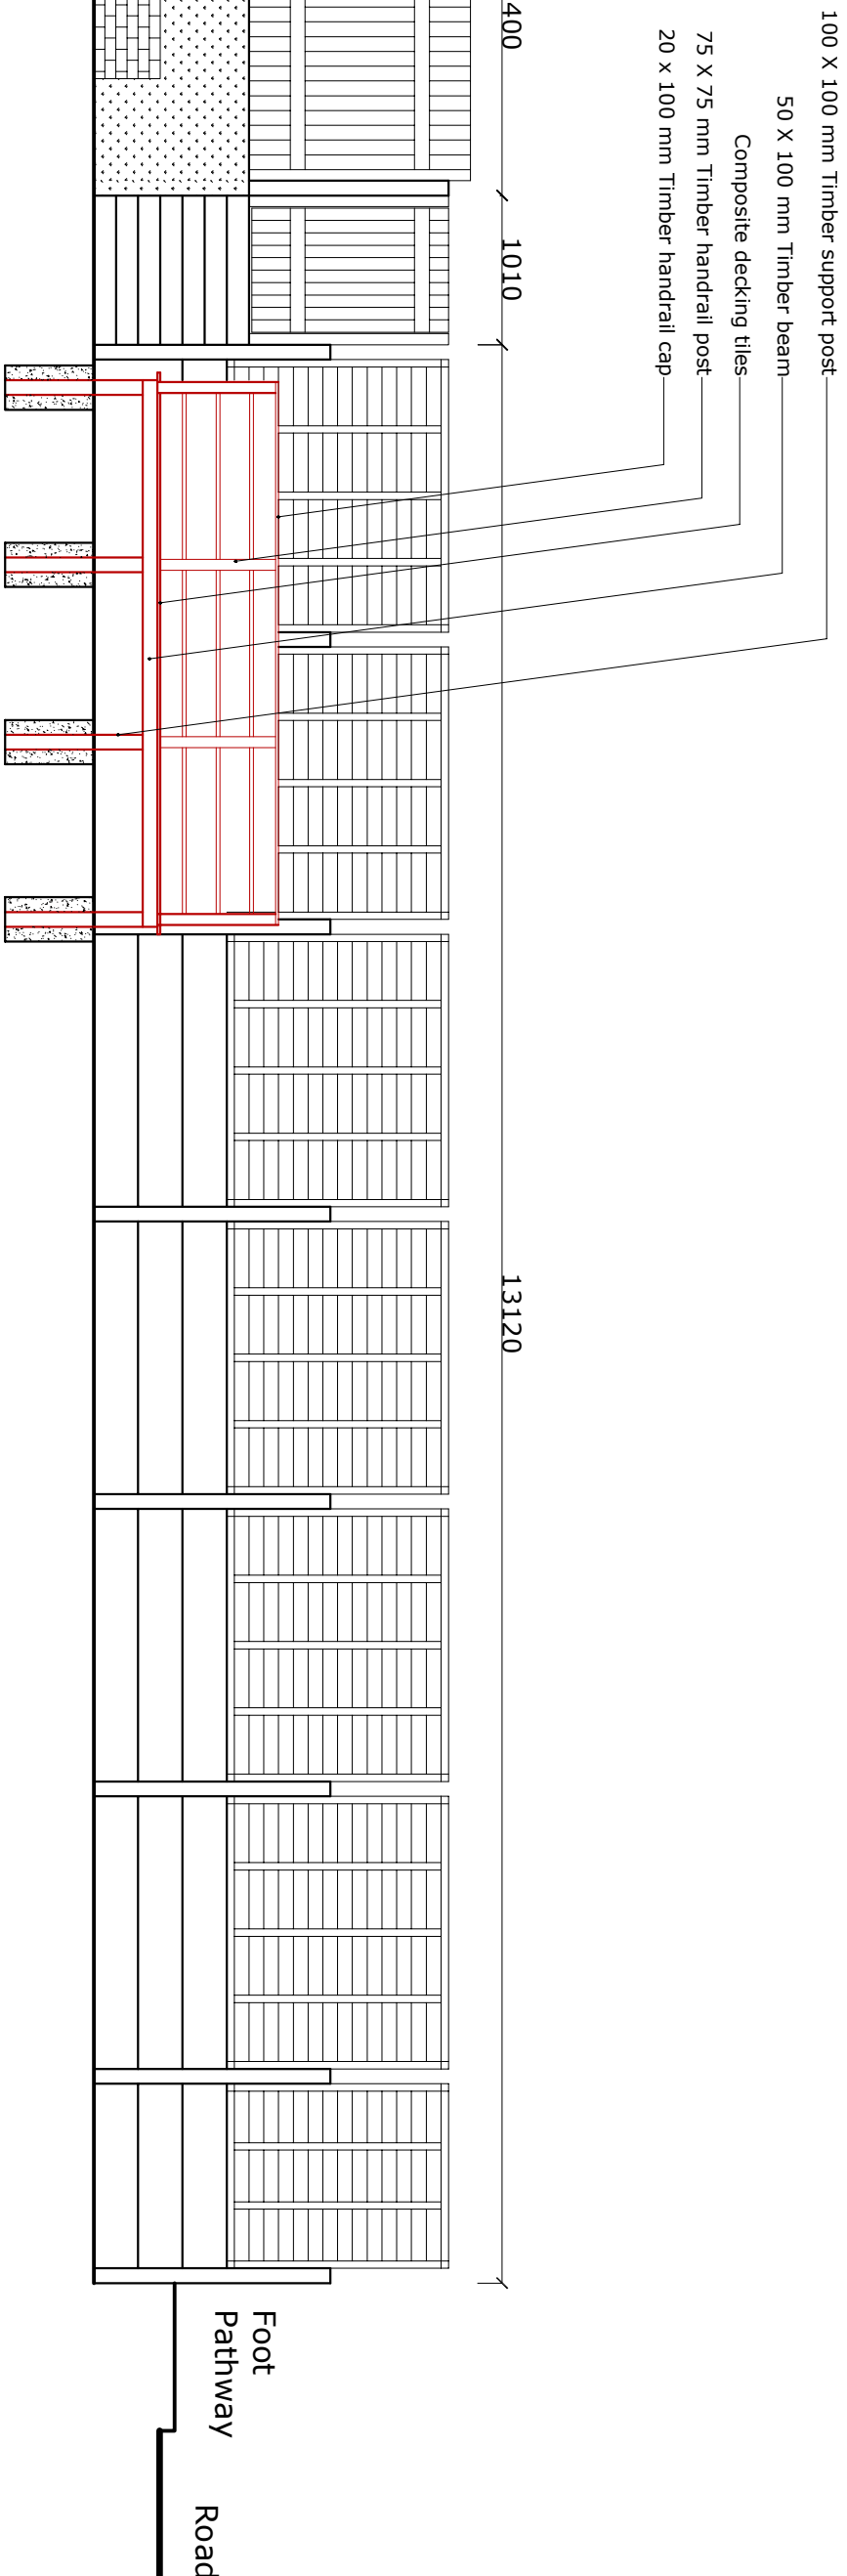

**SECTION A**  
(PROPOSED)

SCALE:- 1:50

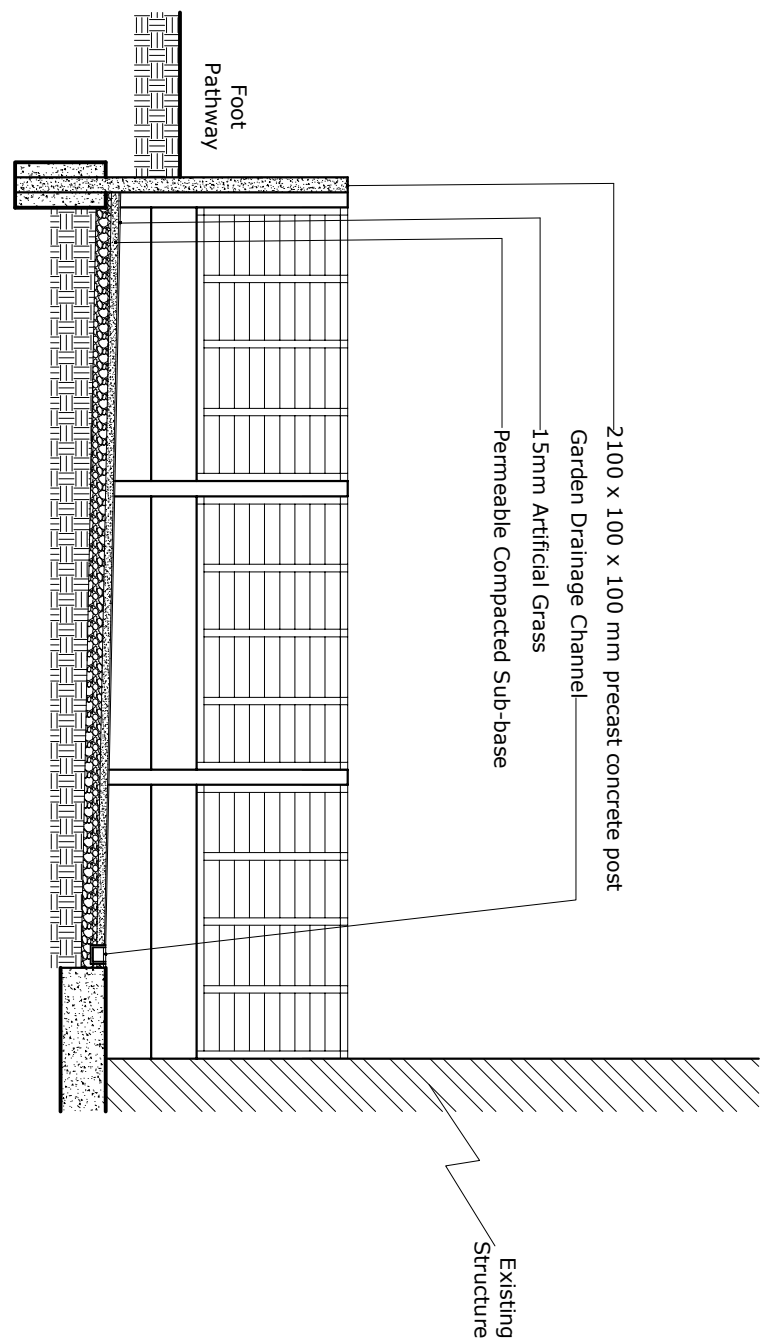

**SECTION B**  
(PROPOSED)

SCALE:- 1:50