


COPYRIGHT OF THIS DRAWING IS RESERVED BY BM ARCHITECTURAL AND IT MUST NOT BE COPIED OR REPRODUCED WITHOUT WRITTEN CONSENT. FIGURED DIMENSIONS ONLY ARE TO BE TAKEN FROM THIS DRAWING. DO NOT SCALE. ALL DIMENSIONS ARE TO FACE UNLESS OTHERWISE STATED. ALL CONTRACTORS MUST VISIT THE SITE AND BE RESPONSIBLE FOR TAKING AND CHECKING ALL DIMENSIONS TO THEMSELVES. BM ARCHITECTURAL, ARE, TO BE ADVISED OF ANY VARIATION BETWEEN DRAWINGS AND SITE CONDITIONS. ELECTRONIC DATA DRAWINGS ISSUED AS READ ONLY AND SHOULD NOT BE INTERFERED FOR MEASUREMENT. ALL DIMENSIONS AND LEVELS SHOULD BE TAKEN ONLY FROM THESE VALUES STATED IN TEXT ON THE DRAWING.

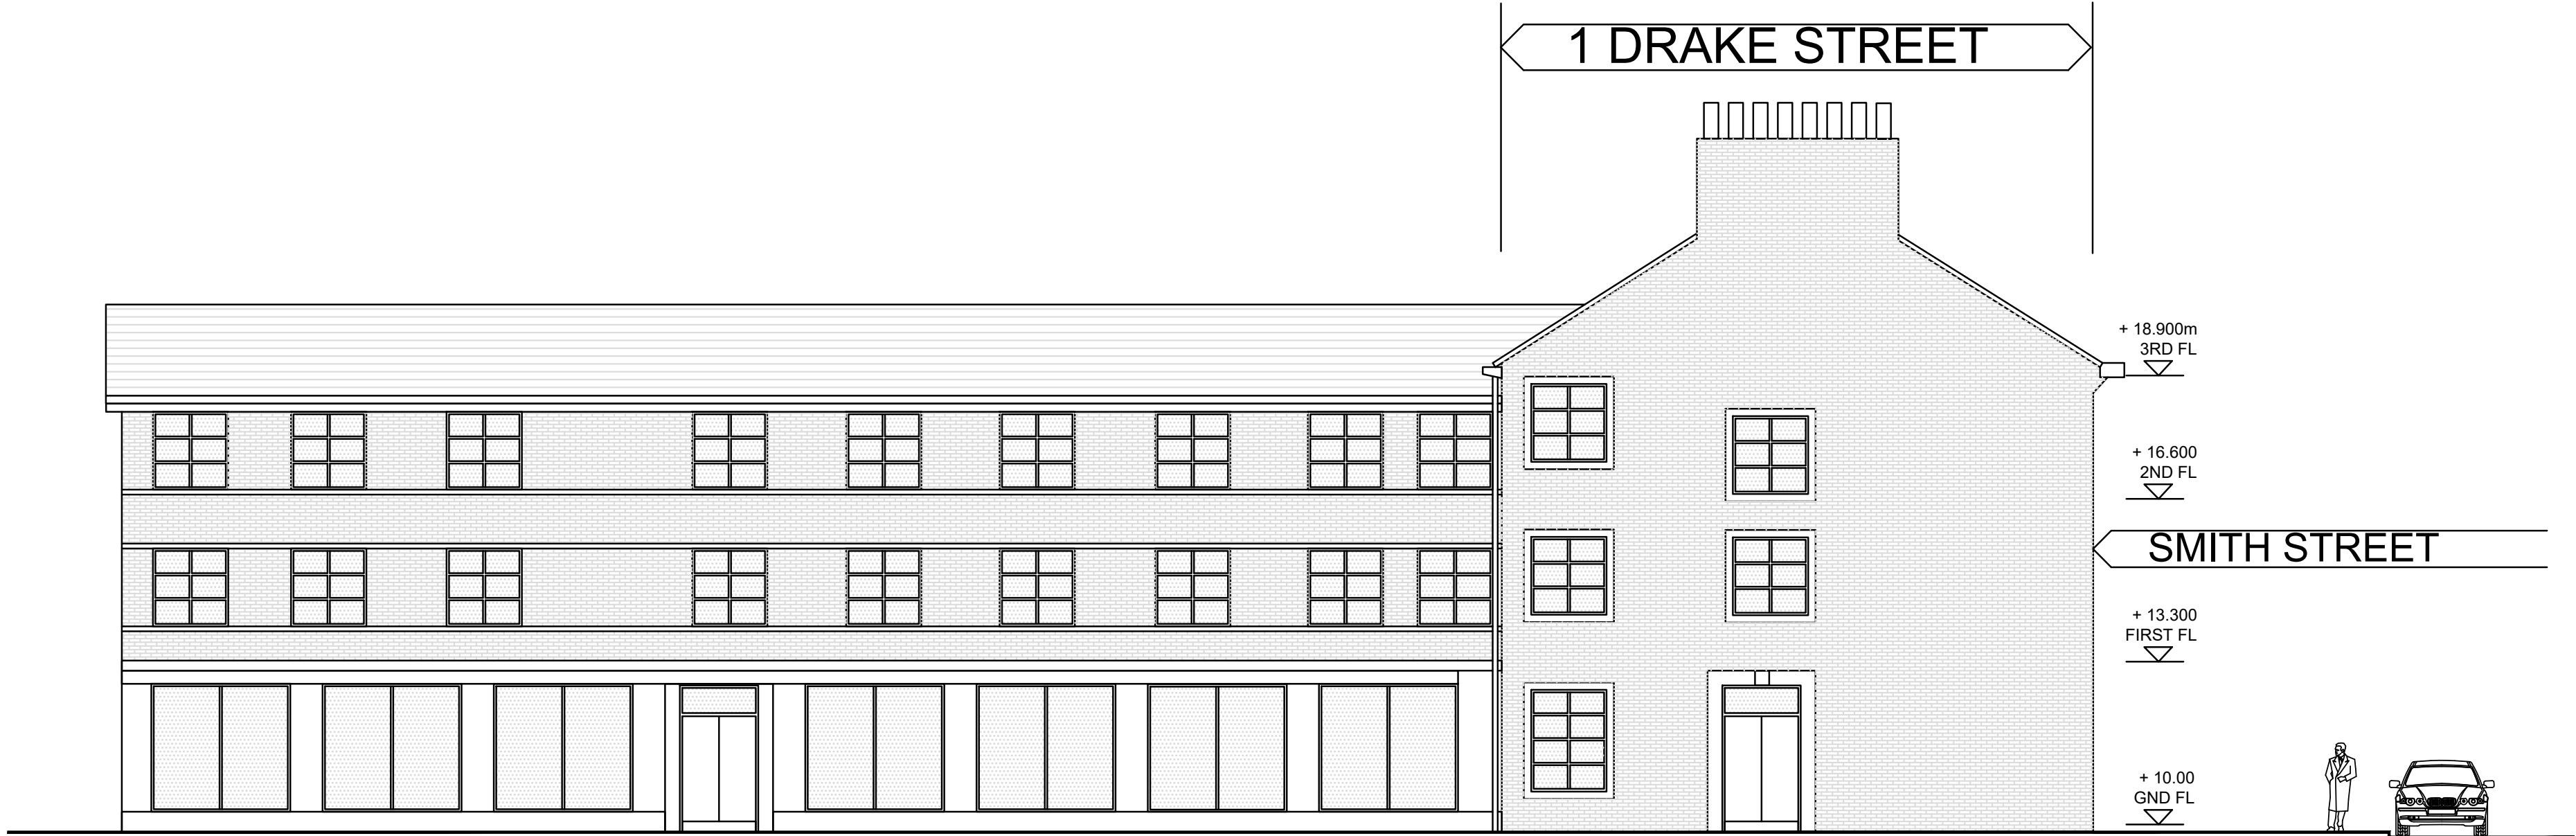

DRAKE STREET ELEVATION 1:50



SMITH STREET ELEVATION 1:100

A 070525 ROOF LIGHTS REMOVED

REV: DATE: DETAILS:
BM ARCHITECTURAL DESIGNS
APARTMENT 8
224 GREAT CLOWES STREET
MANCHESTER M7 2ZS
TEL: 07415 493002

PROJECT: PROPOSED APARTMENTS AT
1 DRAKE STREET,
ROCHDALE OL16 1RE

CLIENT: CASSEL AND FLETCHER PROPI
MANAGEMENT LTD.

TITLE: PROPOSED FRONT AND SIDE
ELEVATIONS

SCALE 1:50@A1 DATE: 01/ 2025

STATUS: PLANNING DRAWN: BM

DRAWING NO: BM/0125/DRAKE/ PL9 REV: A