ALL DIMENSIONS ARE FOR REFERENCE PURPOSES ONLY DISCRPENCIES ARE TO BE REPORTED TO THE DRAWINGS AUTHOR. DO NOT SCALE FROM DRAWING.

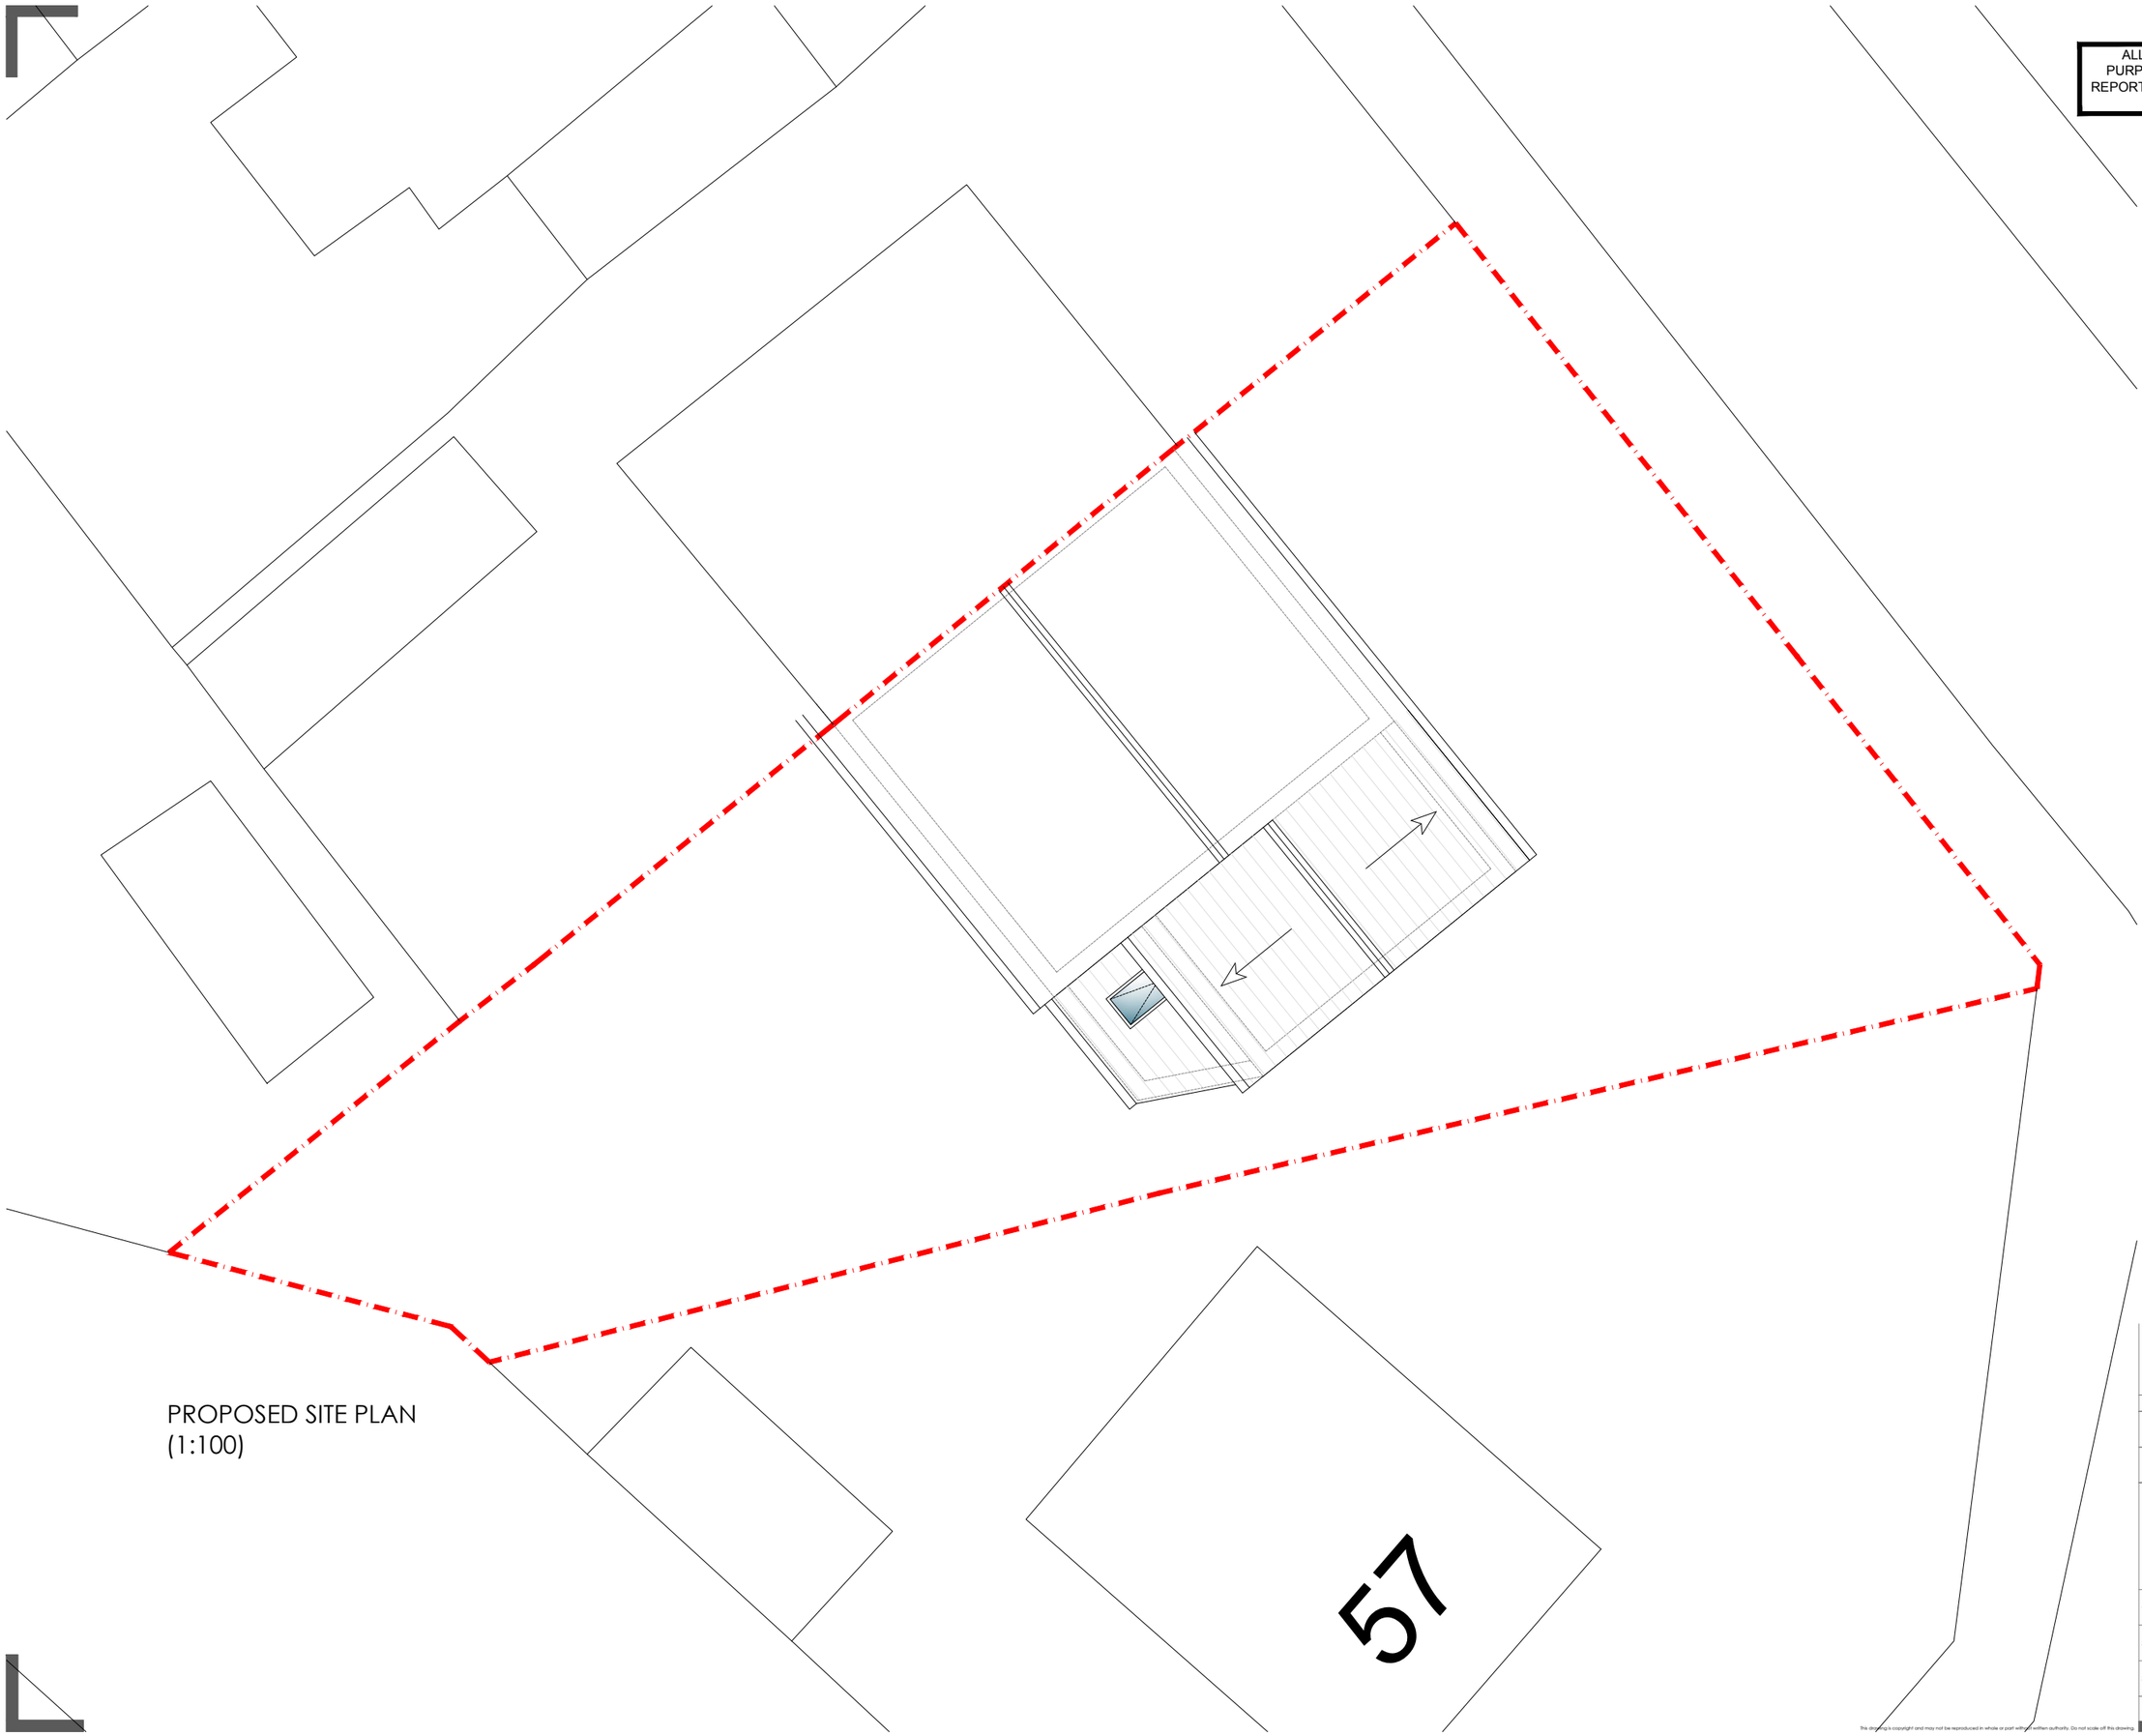

PROPOSED SITE PLAN
(1:100)

Rev	Date	Description	Rev By	Chk'd By
A	29-03-21	Surrounding Context Shown.		

Drawing Title	PROPOSED SITE PLAN
Job-Dwg No	021ROC - 102
Project Title	TWO STOREY SIDE EXTENSION 1 KEEPERS DRIVE ROCHDALE OL12 4RH
Client	MR & MRS SPENCER
Status	PLANNING
Scale	1:100
Drawing Size	A3
Date	03/21

This drawing is copyright and may not be reproduced in whole or part without written authority. Do not scale off this drawing.