




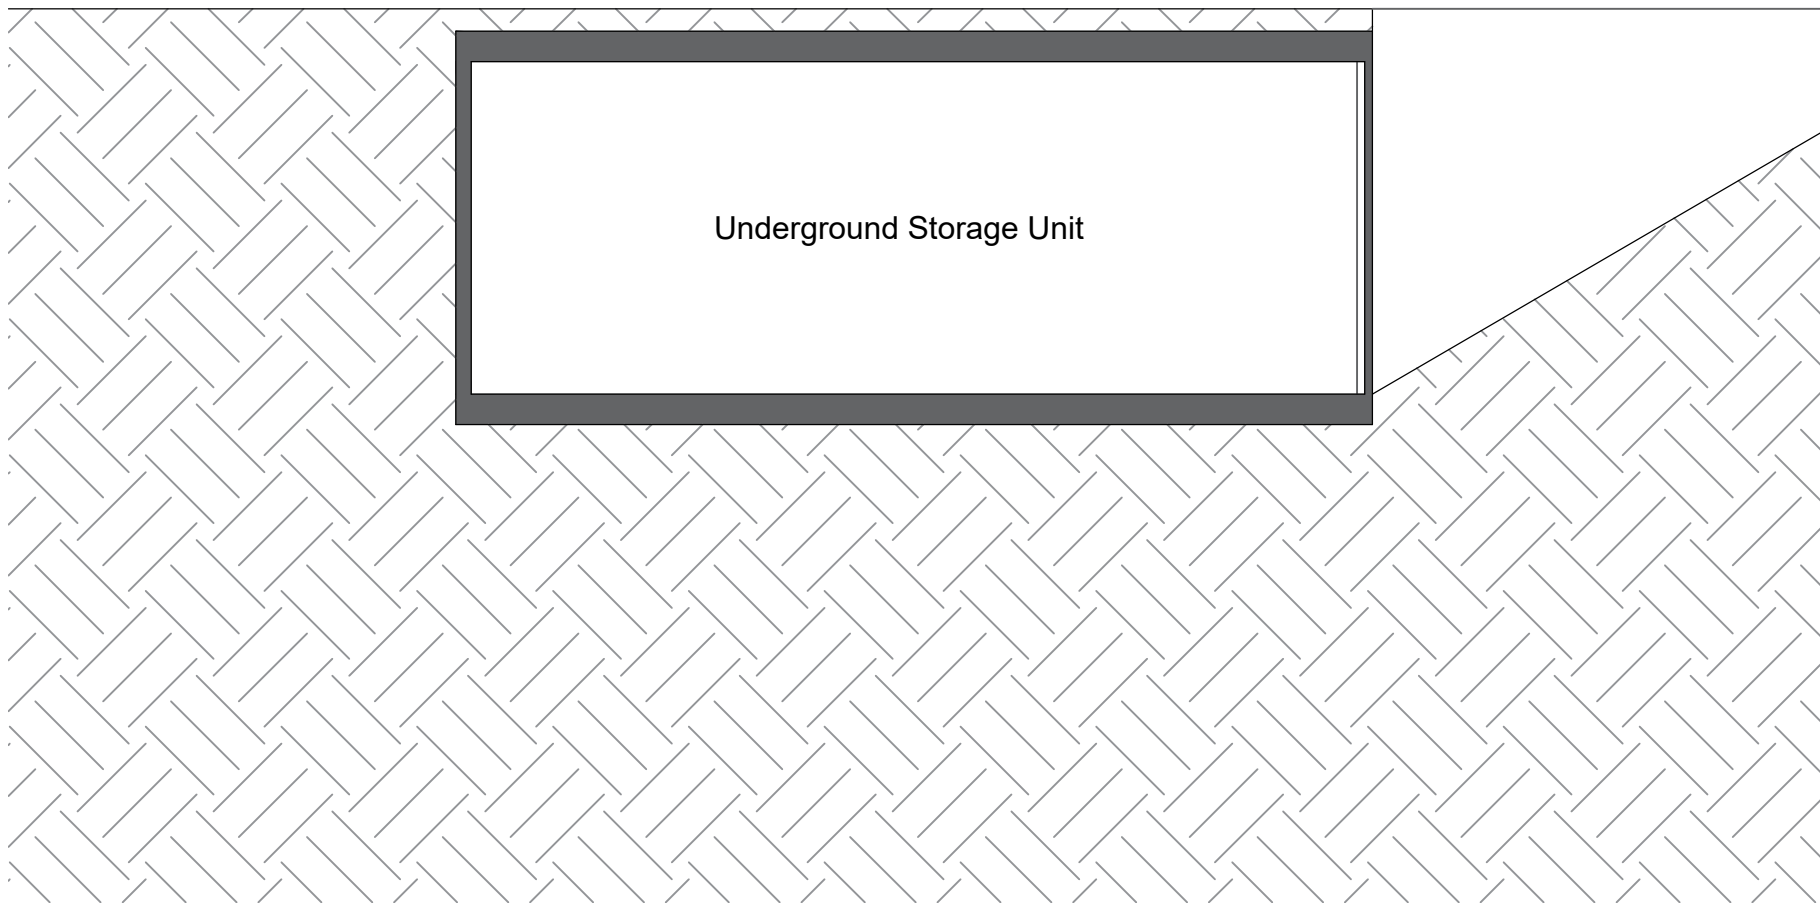

Underground Section A:A 1:50

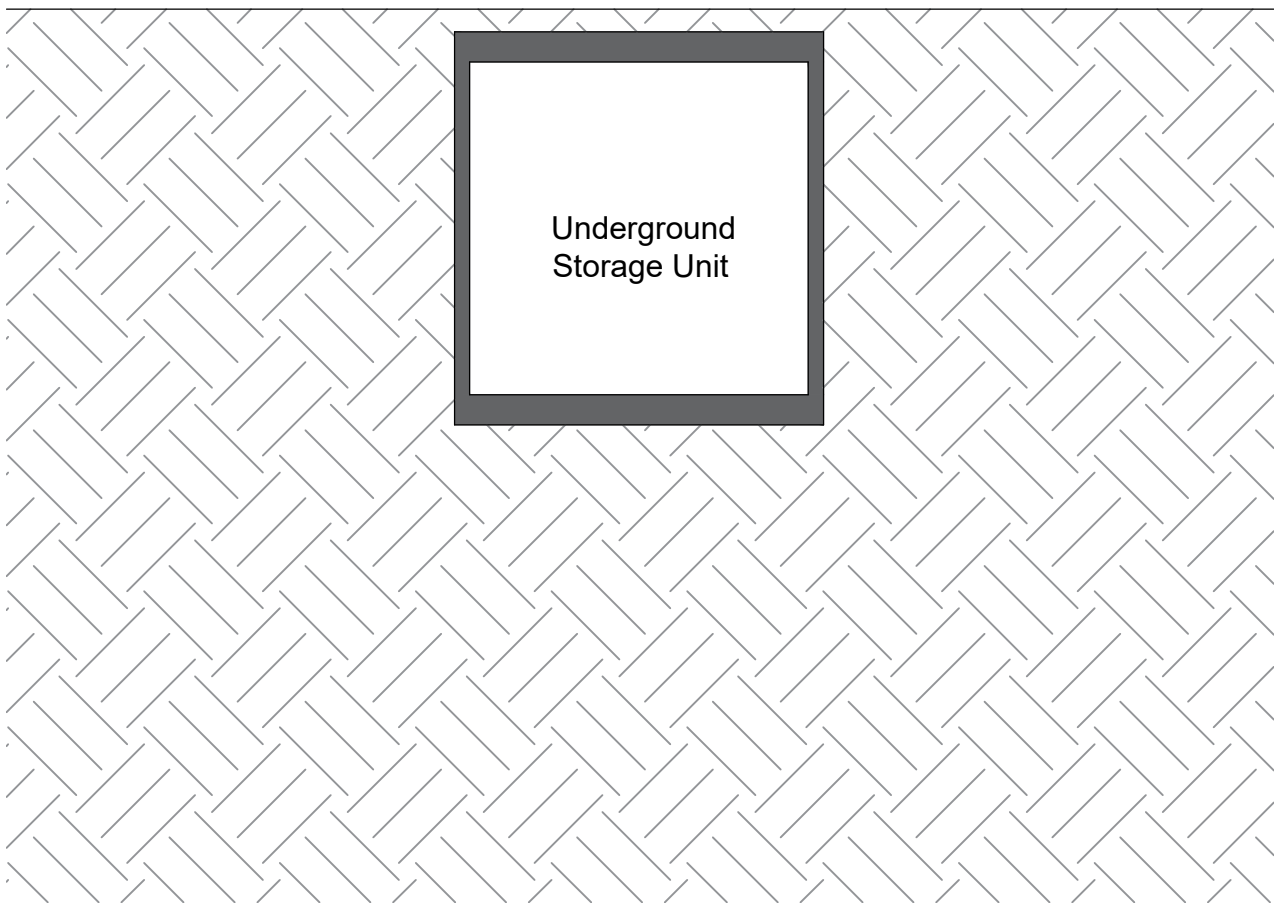

Underground Section B:B 1:50

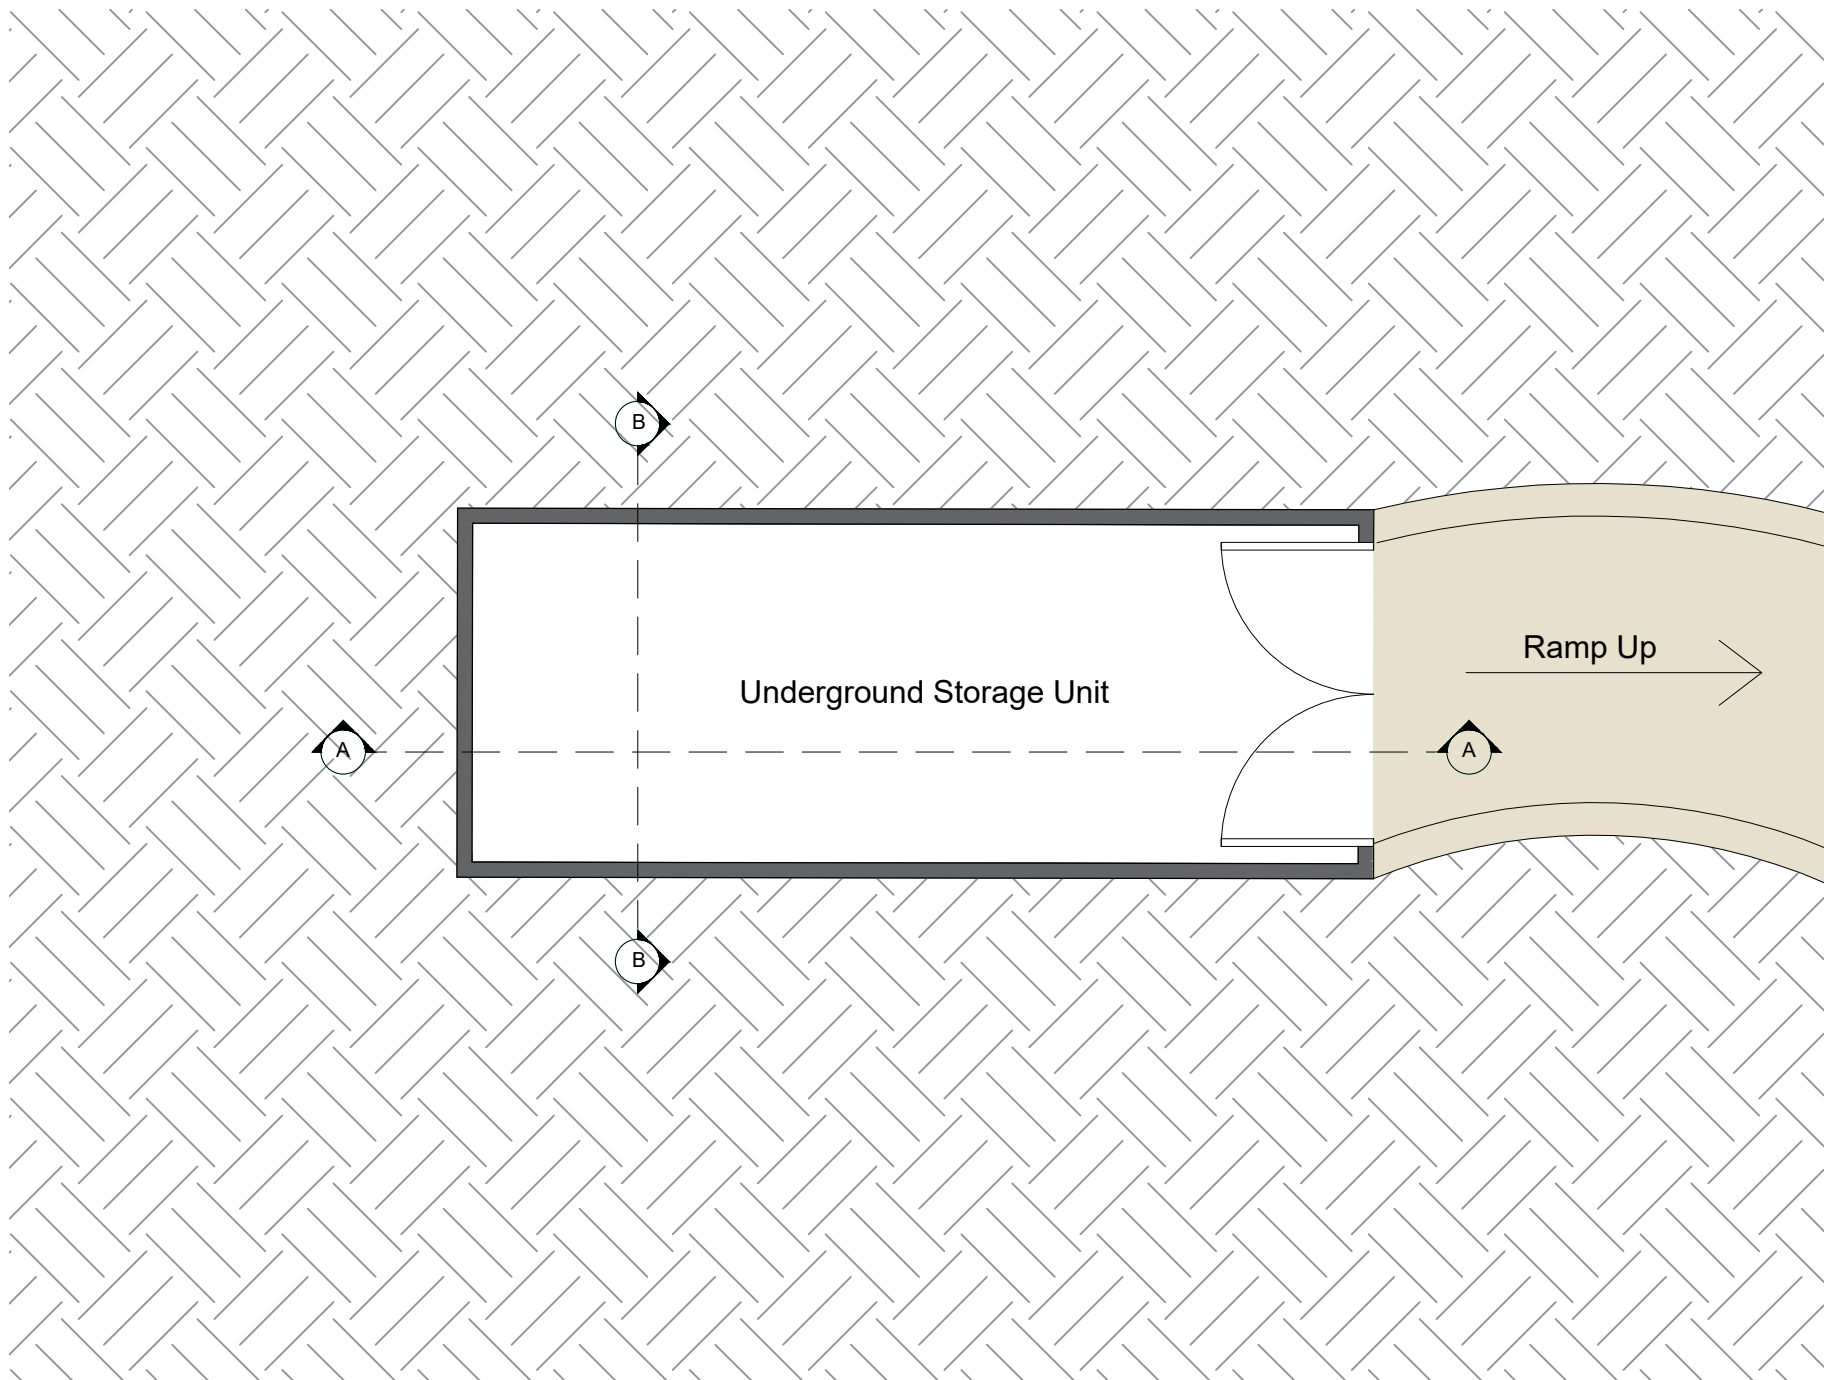

Underground Storage Plan 1:50

APPLICANT: MR BEN SNAPE	
PROJECT: PROPOSED NEW DWELLING, WARREN COURT, HEYWOOD	
DRAWING TITLE: UNDERGROUND STORAGE PLANS & SECTIONS	
DATE: JAN 2023	SCALE: 1:50
DRAWING No: 2040/PN09	