

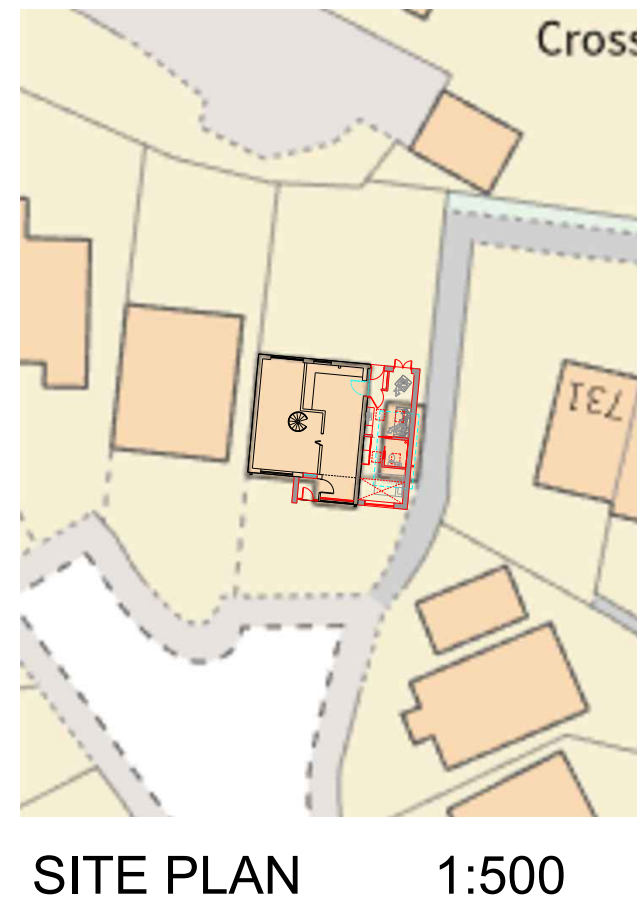
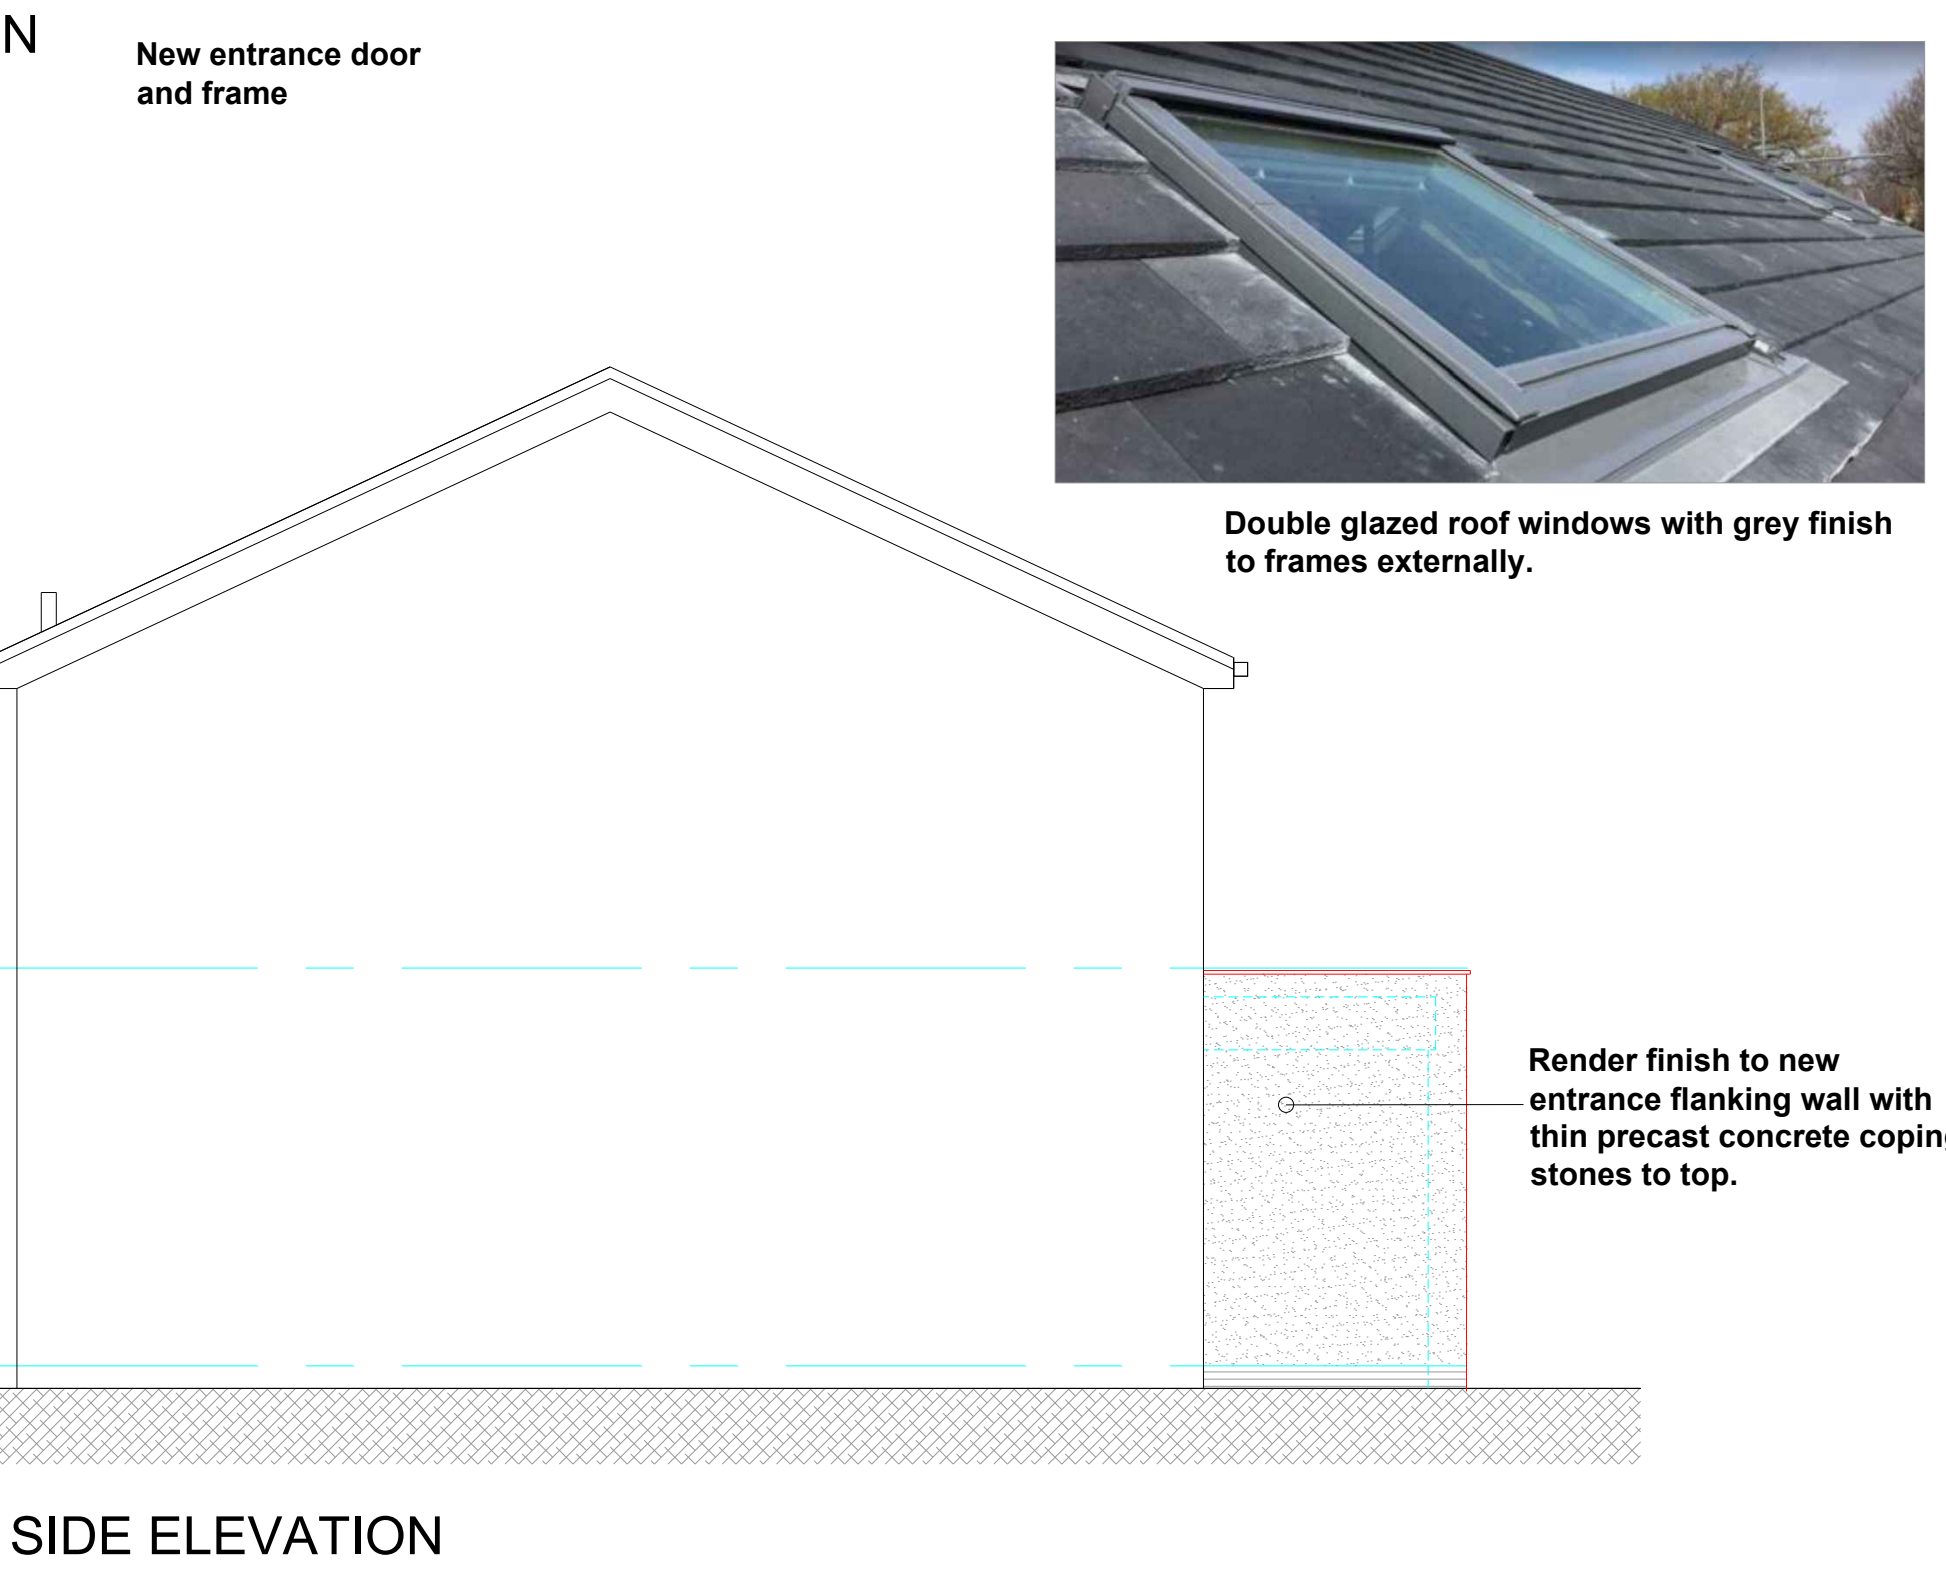


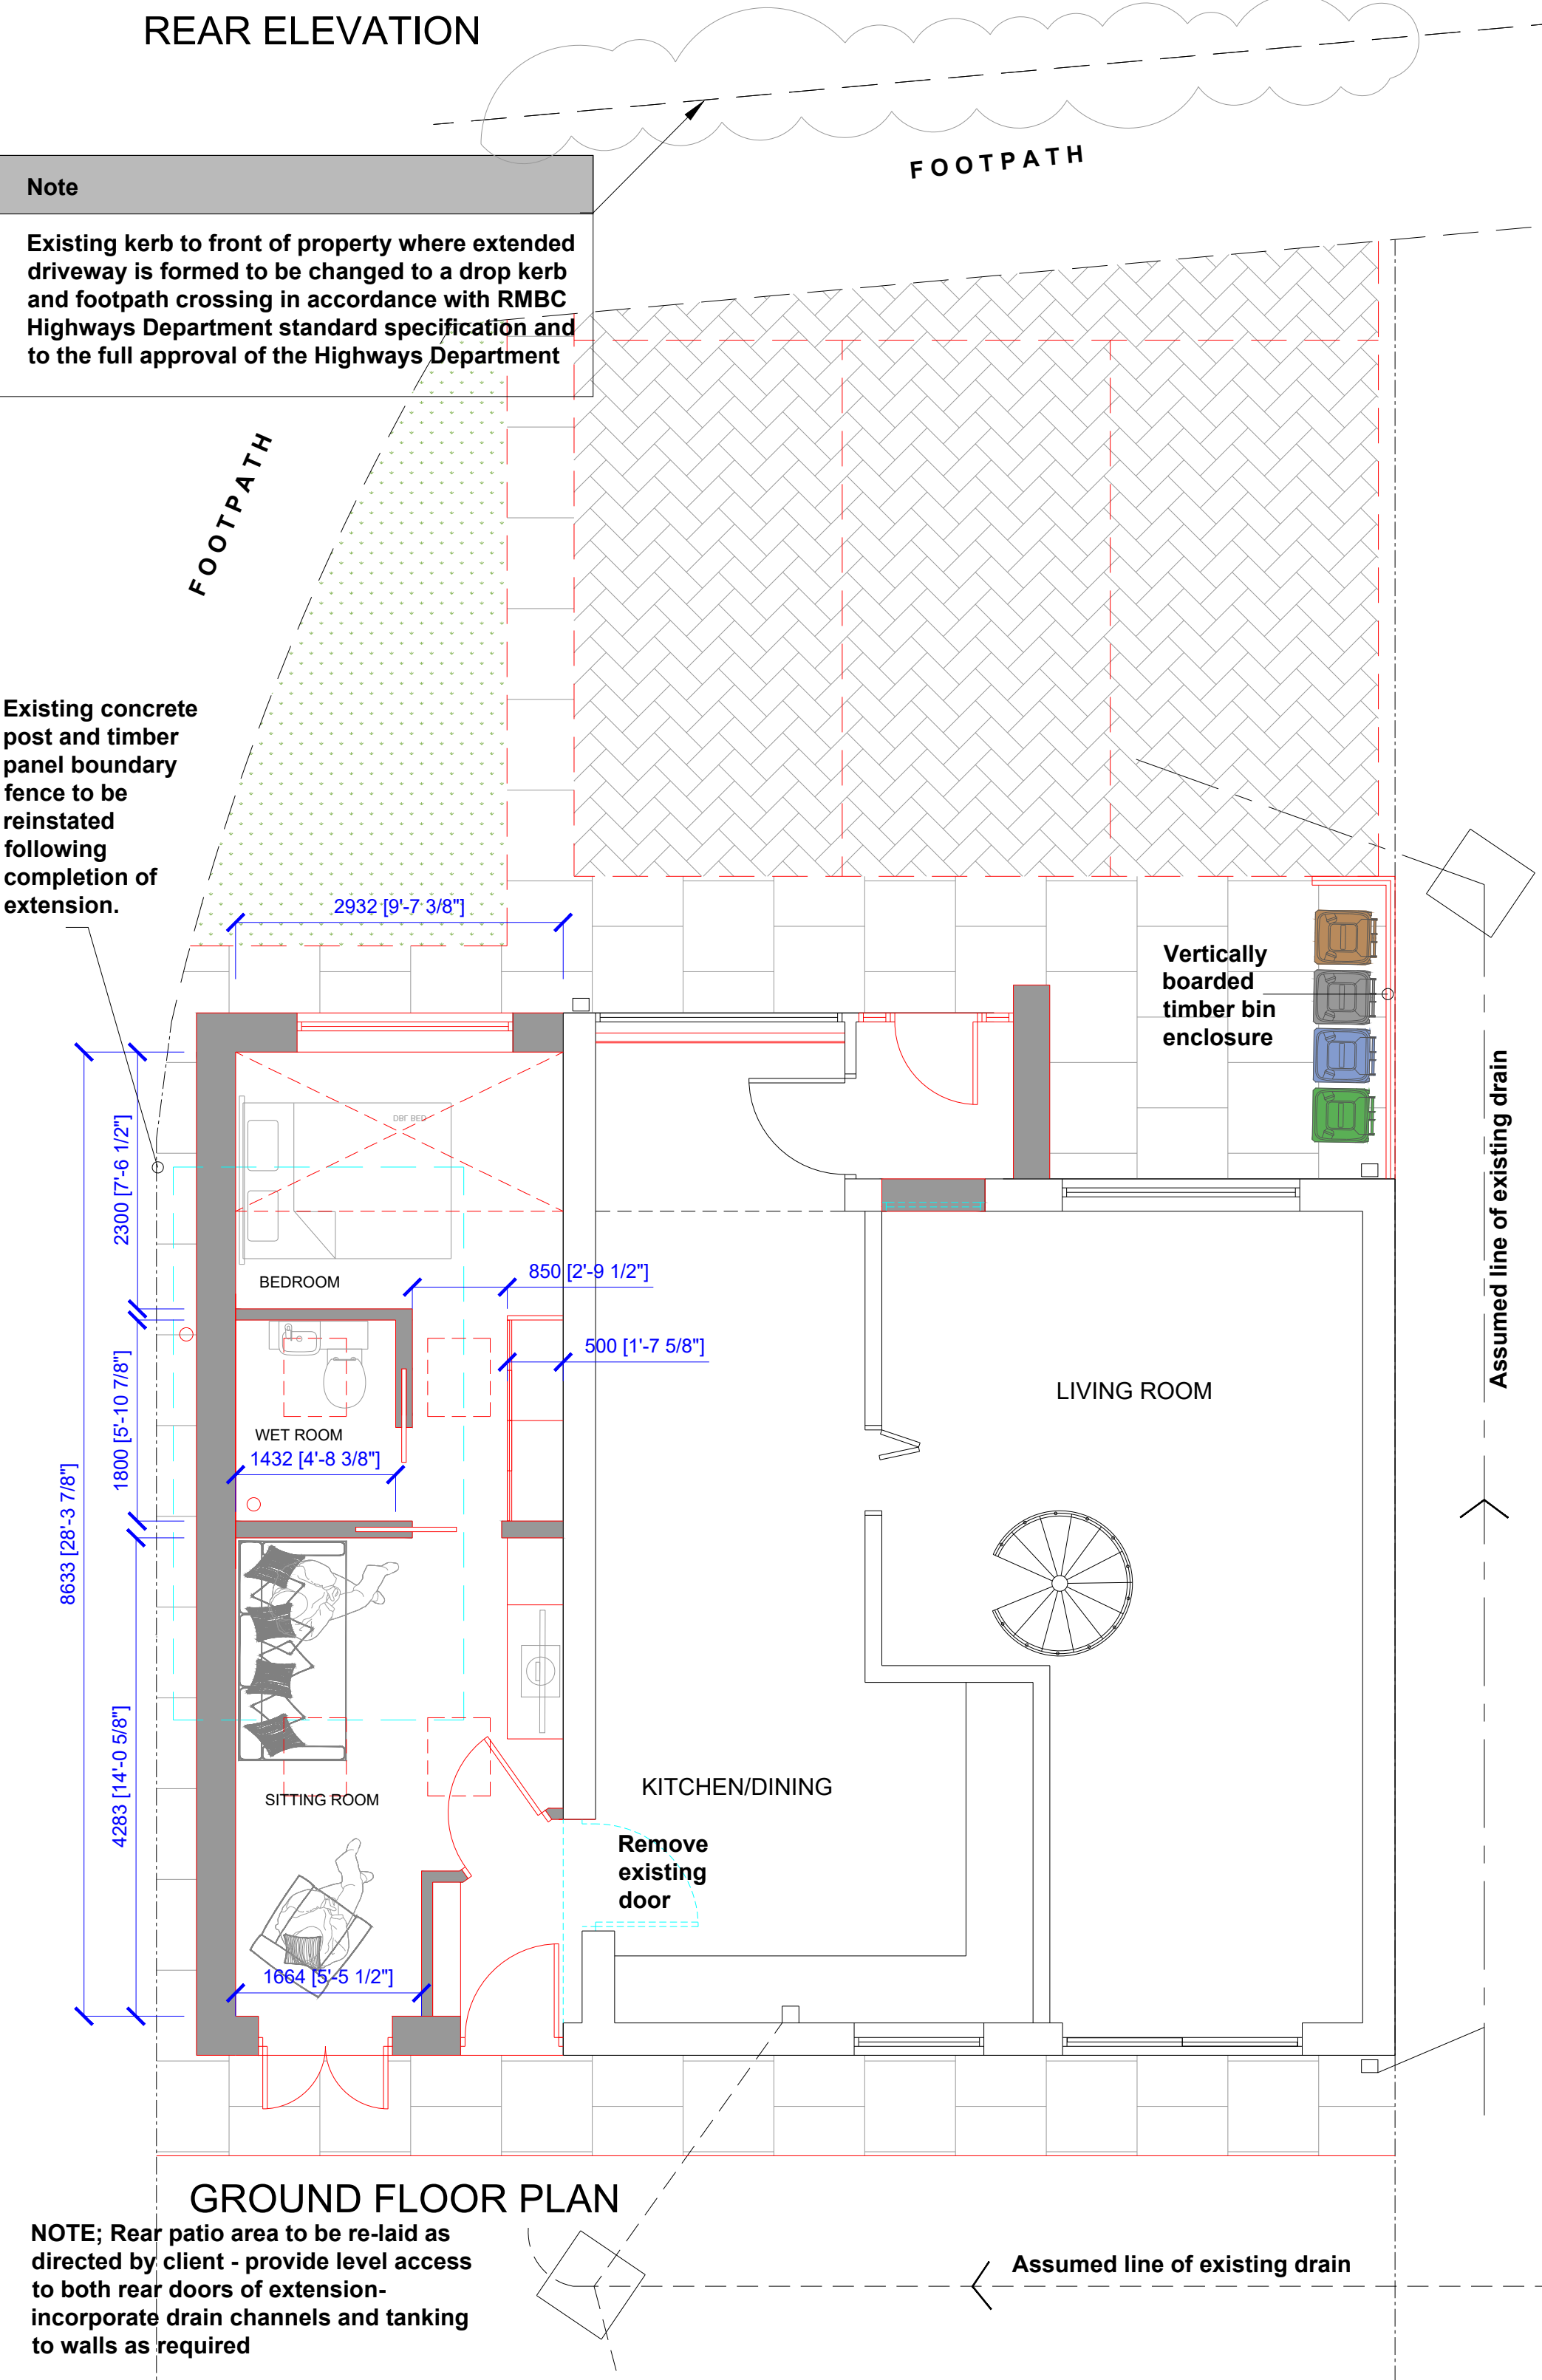

- General Notes;**
- Render finish to proposed extension.
 - Marley Modern Concrete interlocking roof tiles to match existing suitable for roof pitch.
 - White UPVC double glazed windows to match existing.
 - White Insulated composite doors with double glazed panels.
 - Black plastic gutters, downpipes and waste pipes to match existing connected to existing drainage system on site - final layout to suit existing drains.
 - Velux or similar approved rooflights with manufacturers fixing kits to suit roof pitch.
 - White UPVC fascias, soffits and barge boards to match existing.

B	29-8-23	Details added to address planning conditions
A	5-6-23	Note added regarding proposed dropped kerb outside applicant ownership
rev:	date:	description

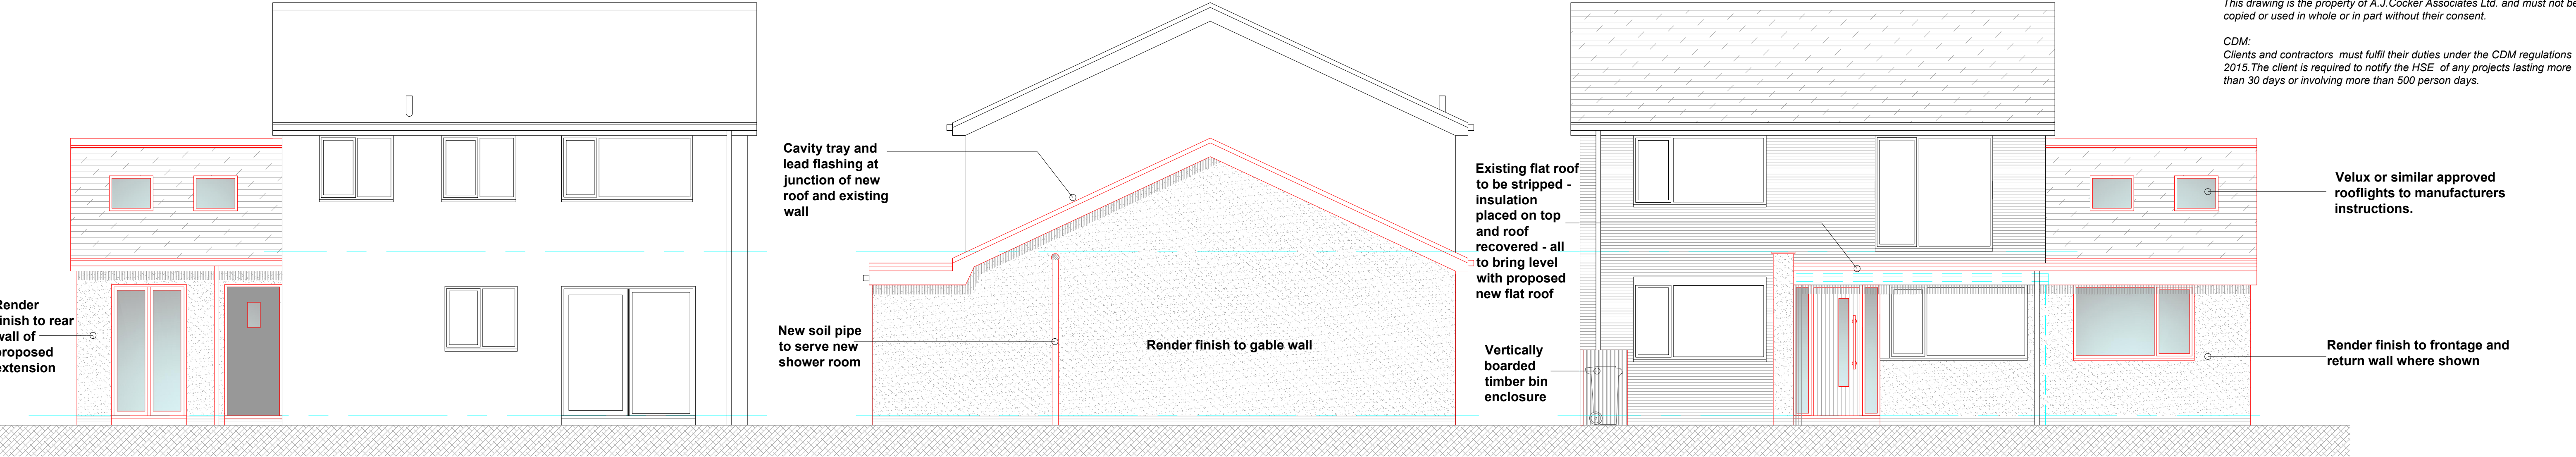

AJ COCKER ASSOCIATES
CHARTERED BUILDING SURVEYORS

New Century House
176 Drake Street
Rochdale
OL16 1UP
Tel: 01706 764880
Fax: 01706 764881
www.ajcockerassociates.co.uk
mail@ajcockerassociates.co.uk



RICS
the mark of
property
professionalism
worldwide

Project: 46 Hillside Walk, Shawclough Proposed	scale: 1:50 date: May 2023 drawn: NL
Client: Mrs. H.Cobb	Dwg. Nr. C413-02-B