


Kia (Premier) Rochdale

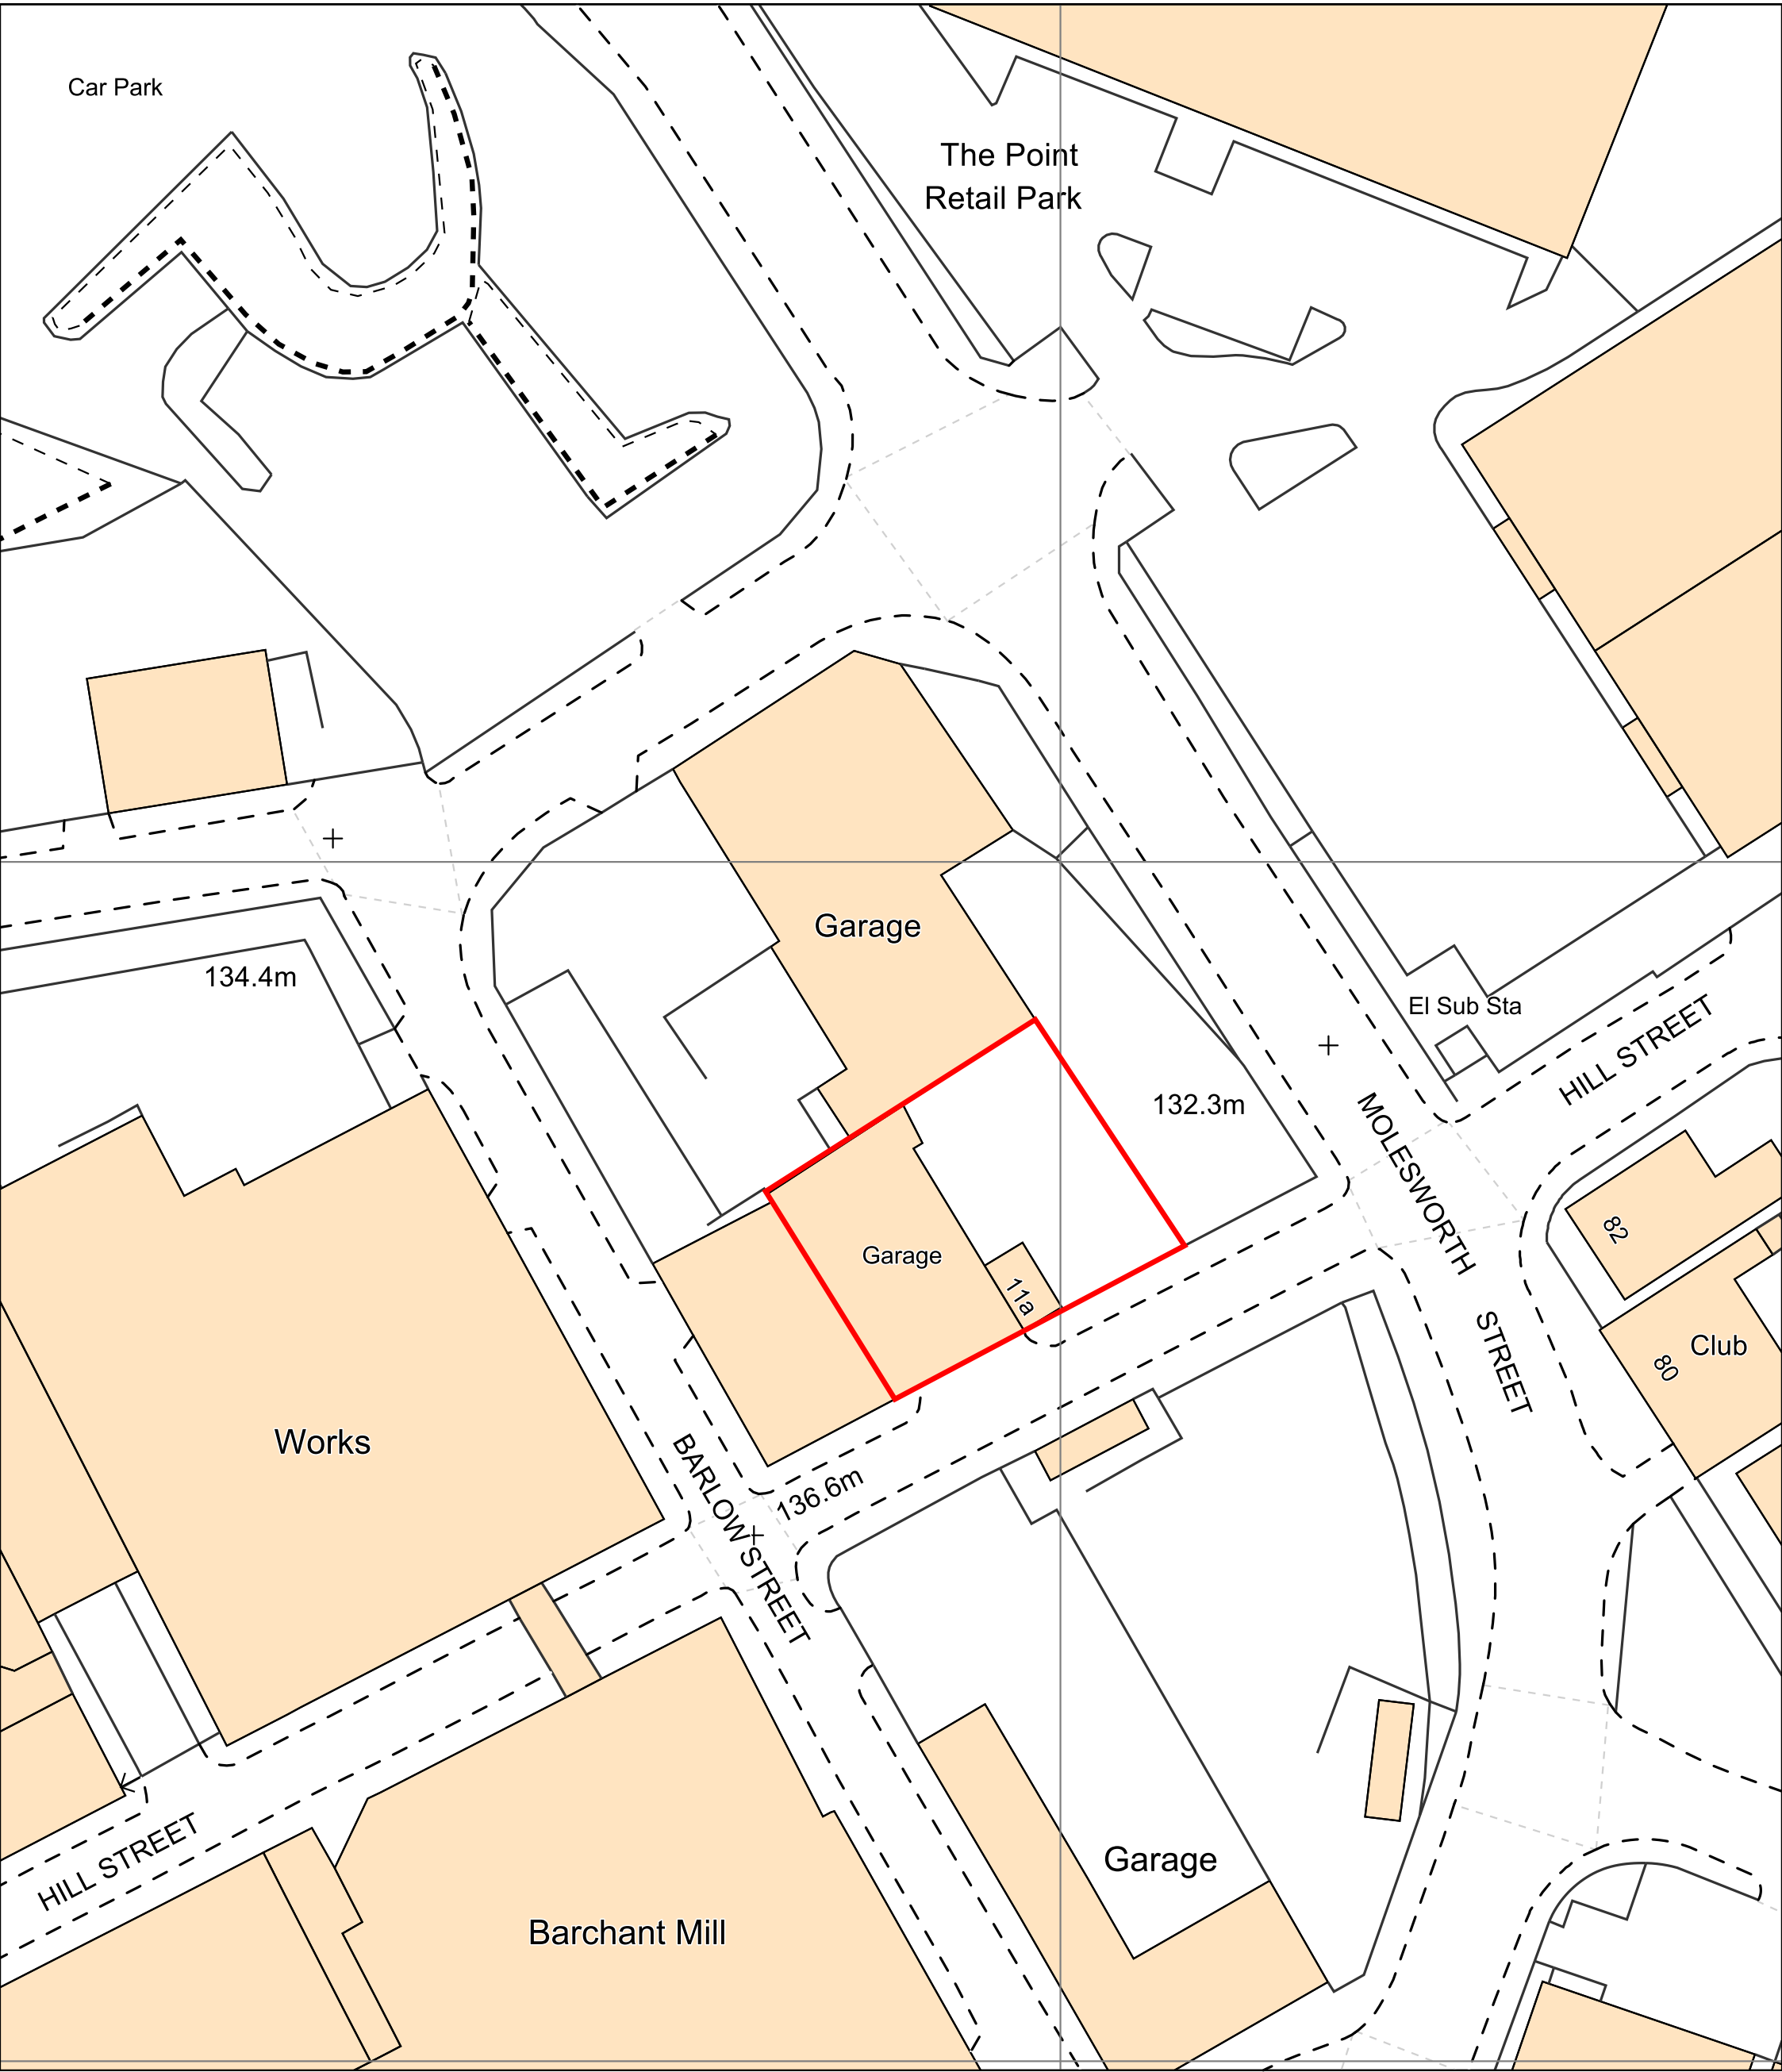


Premier Kia
Molesworth Street
Rochdale
O116 1TS

Friday, December 8, 2023, ID: CM-01139933
www.centremapslive.co.uk




1:500 Scale print at A3, Centre: 390182 E, 413307 N

©Crown Copyright Ordnance Survey. Licence no.
AC0000849896

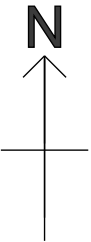

SIGN SPECIALISTS
sign-specialists.co.uk

Kia (Premier) Rochdale

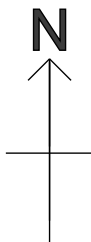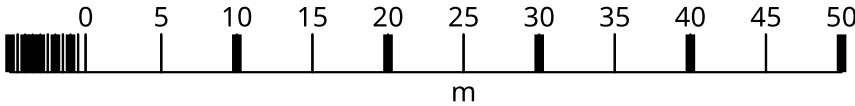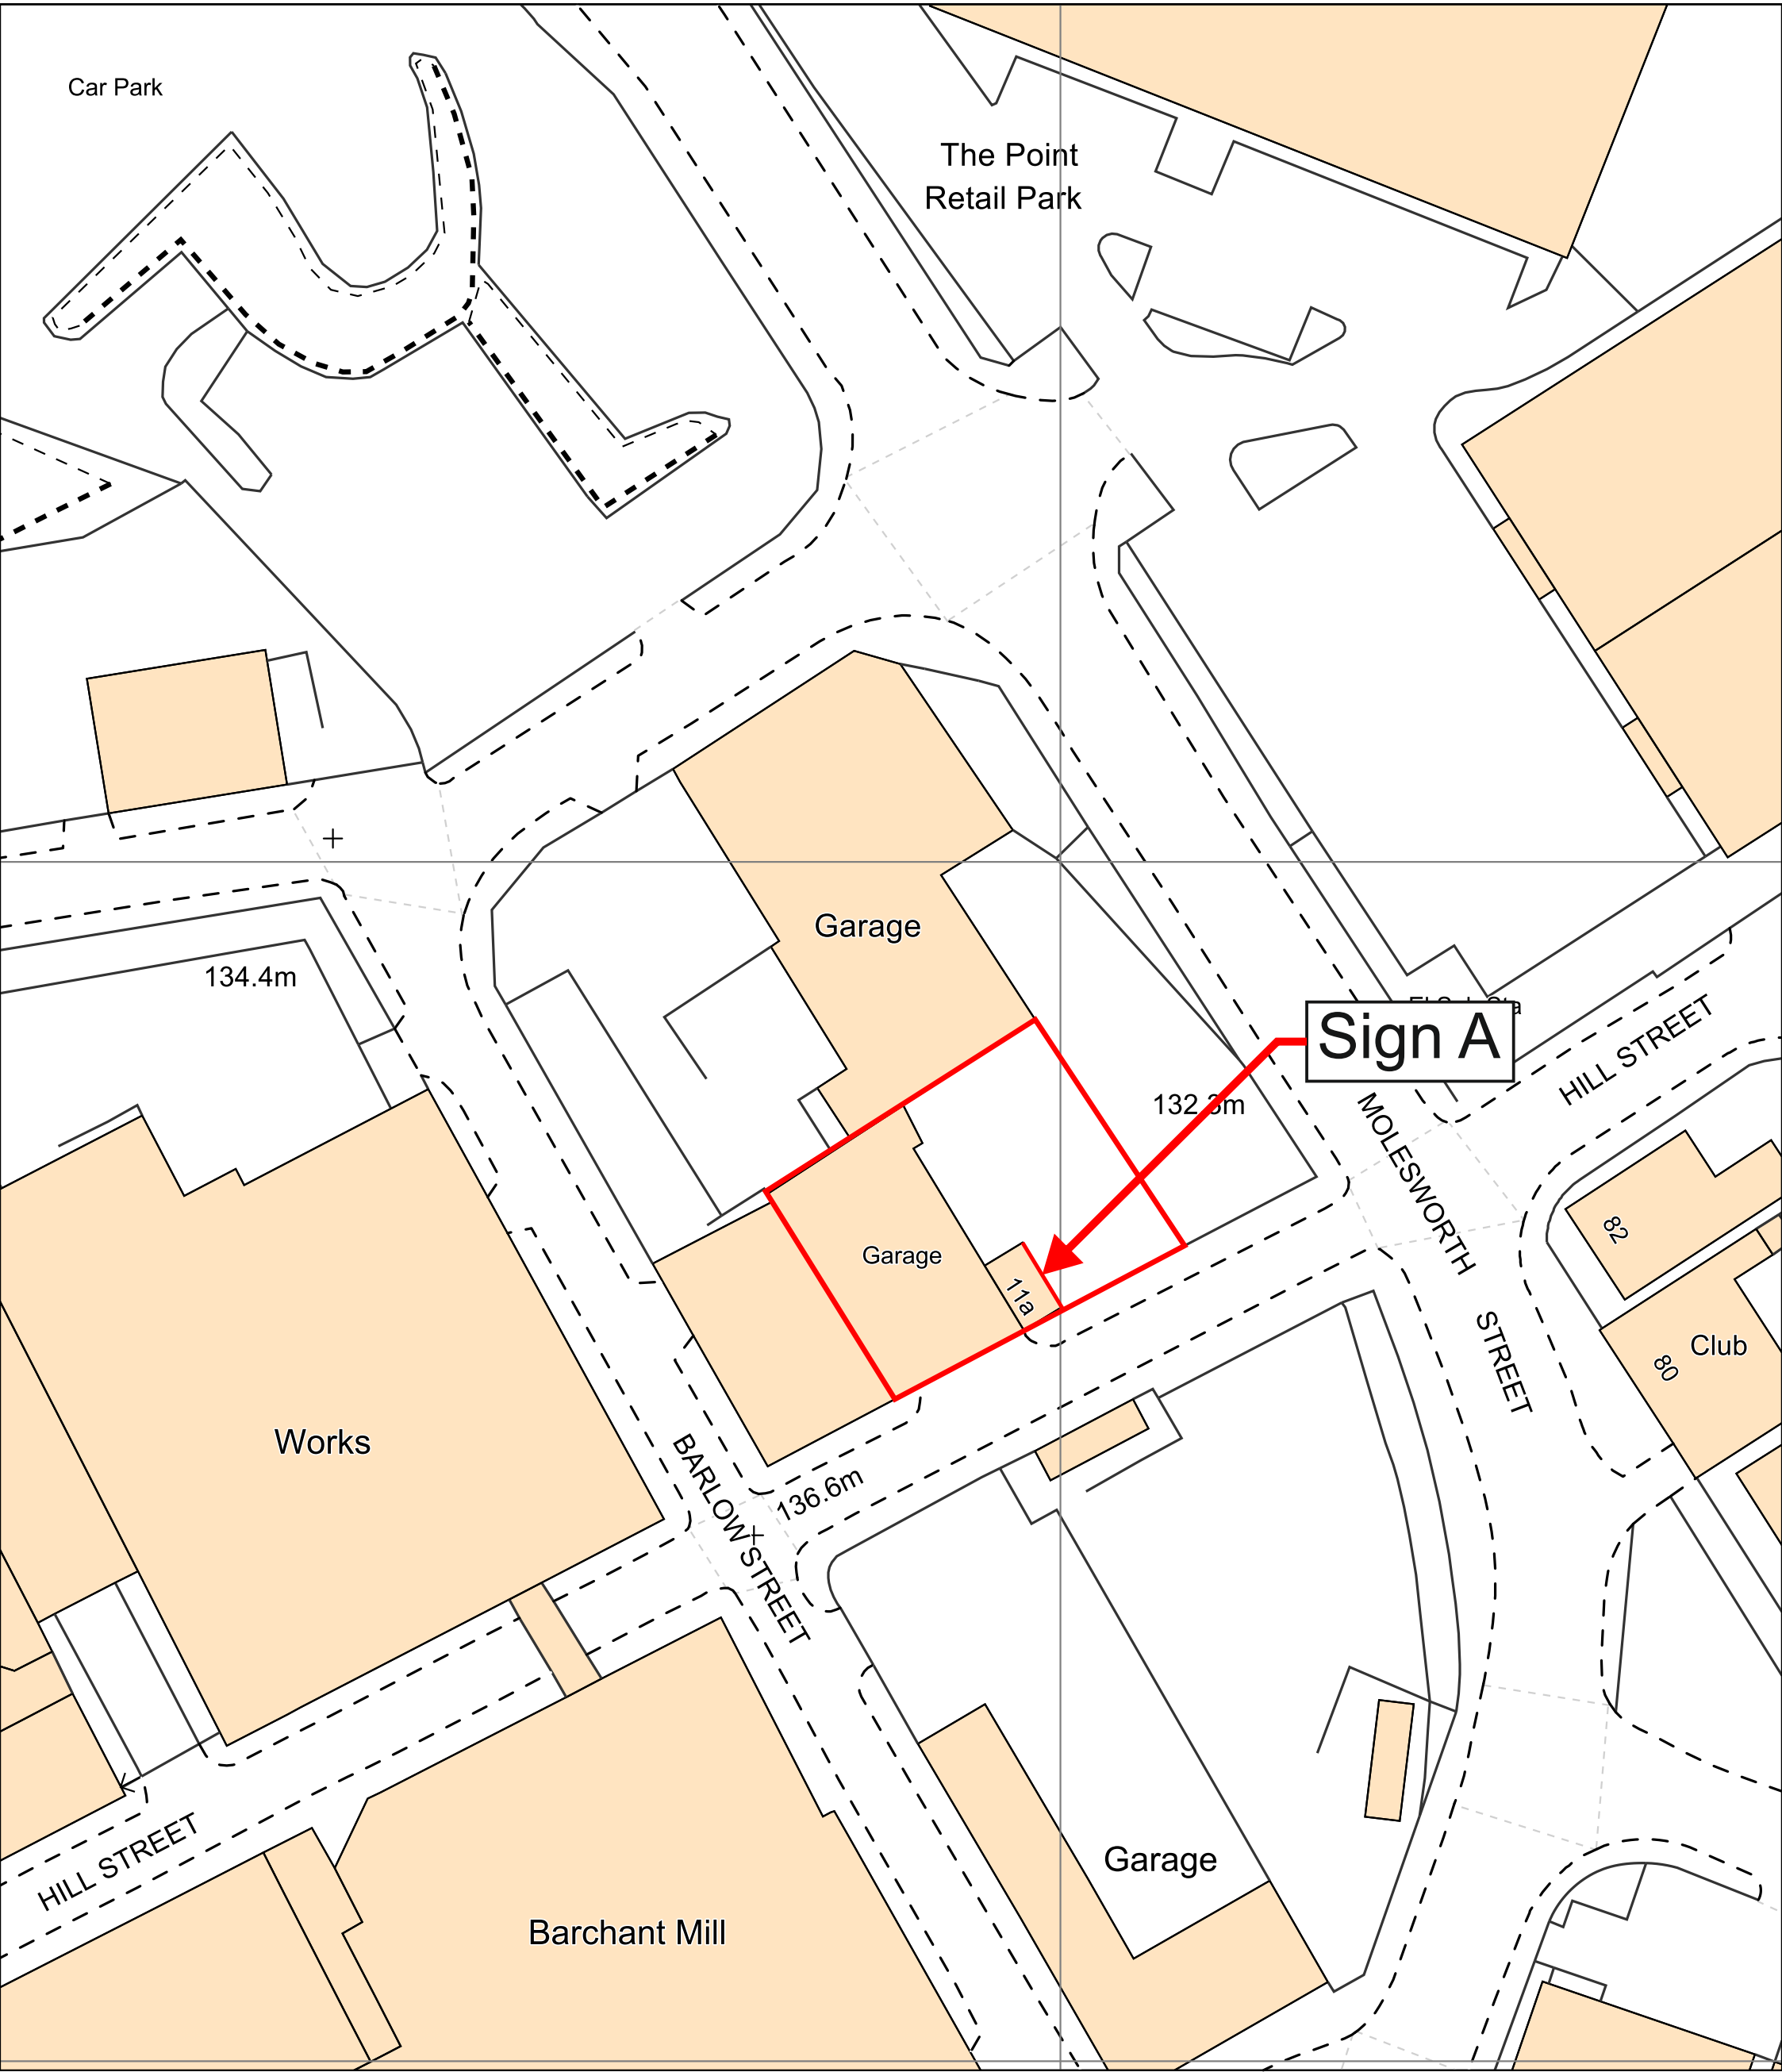

Premier Kia
Molesworth Street
Rochdale
O116 1TS

Friday, December 8, 2023, ID: CM-01139933
www.centremapslive.co.uk

1:500 Scale print at A3, Centre: 390182 E, 413307 N

©Crown Copyright Ordnance Survey. Licence no.
AC0000849896



SIGN SPECIALISTS
sign-specialists.co.uk