
4 and 6 kingsway Existing

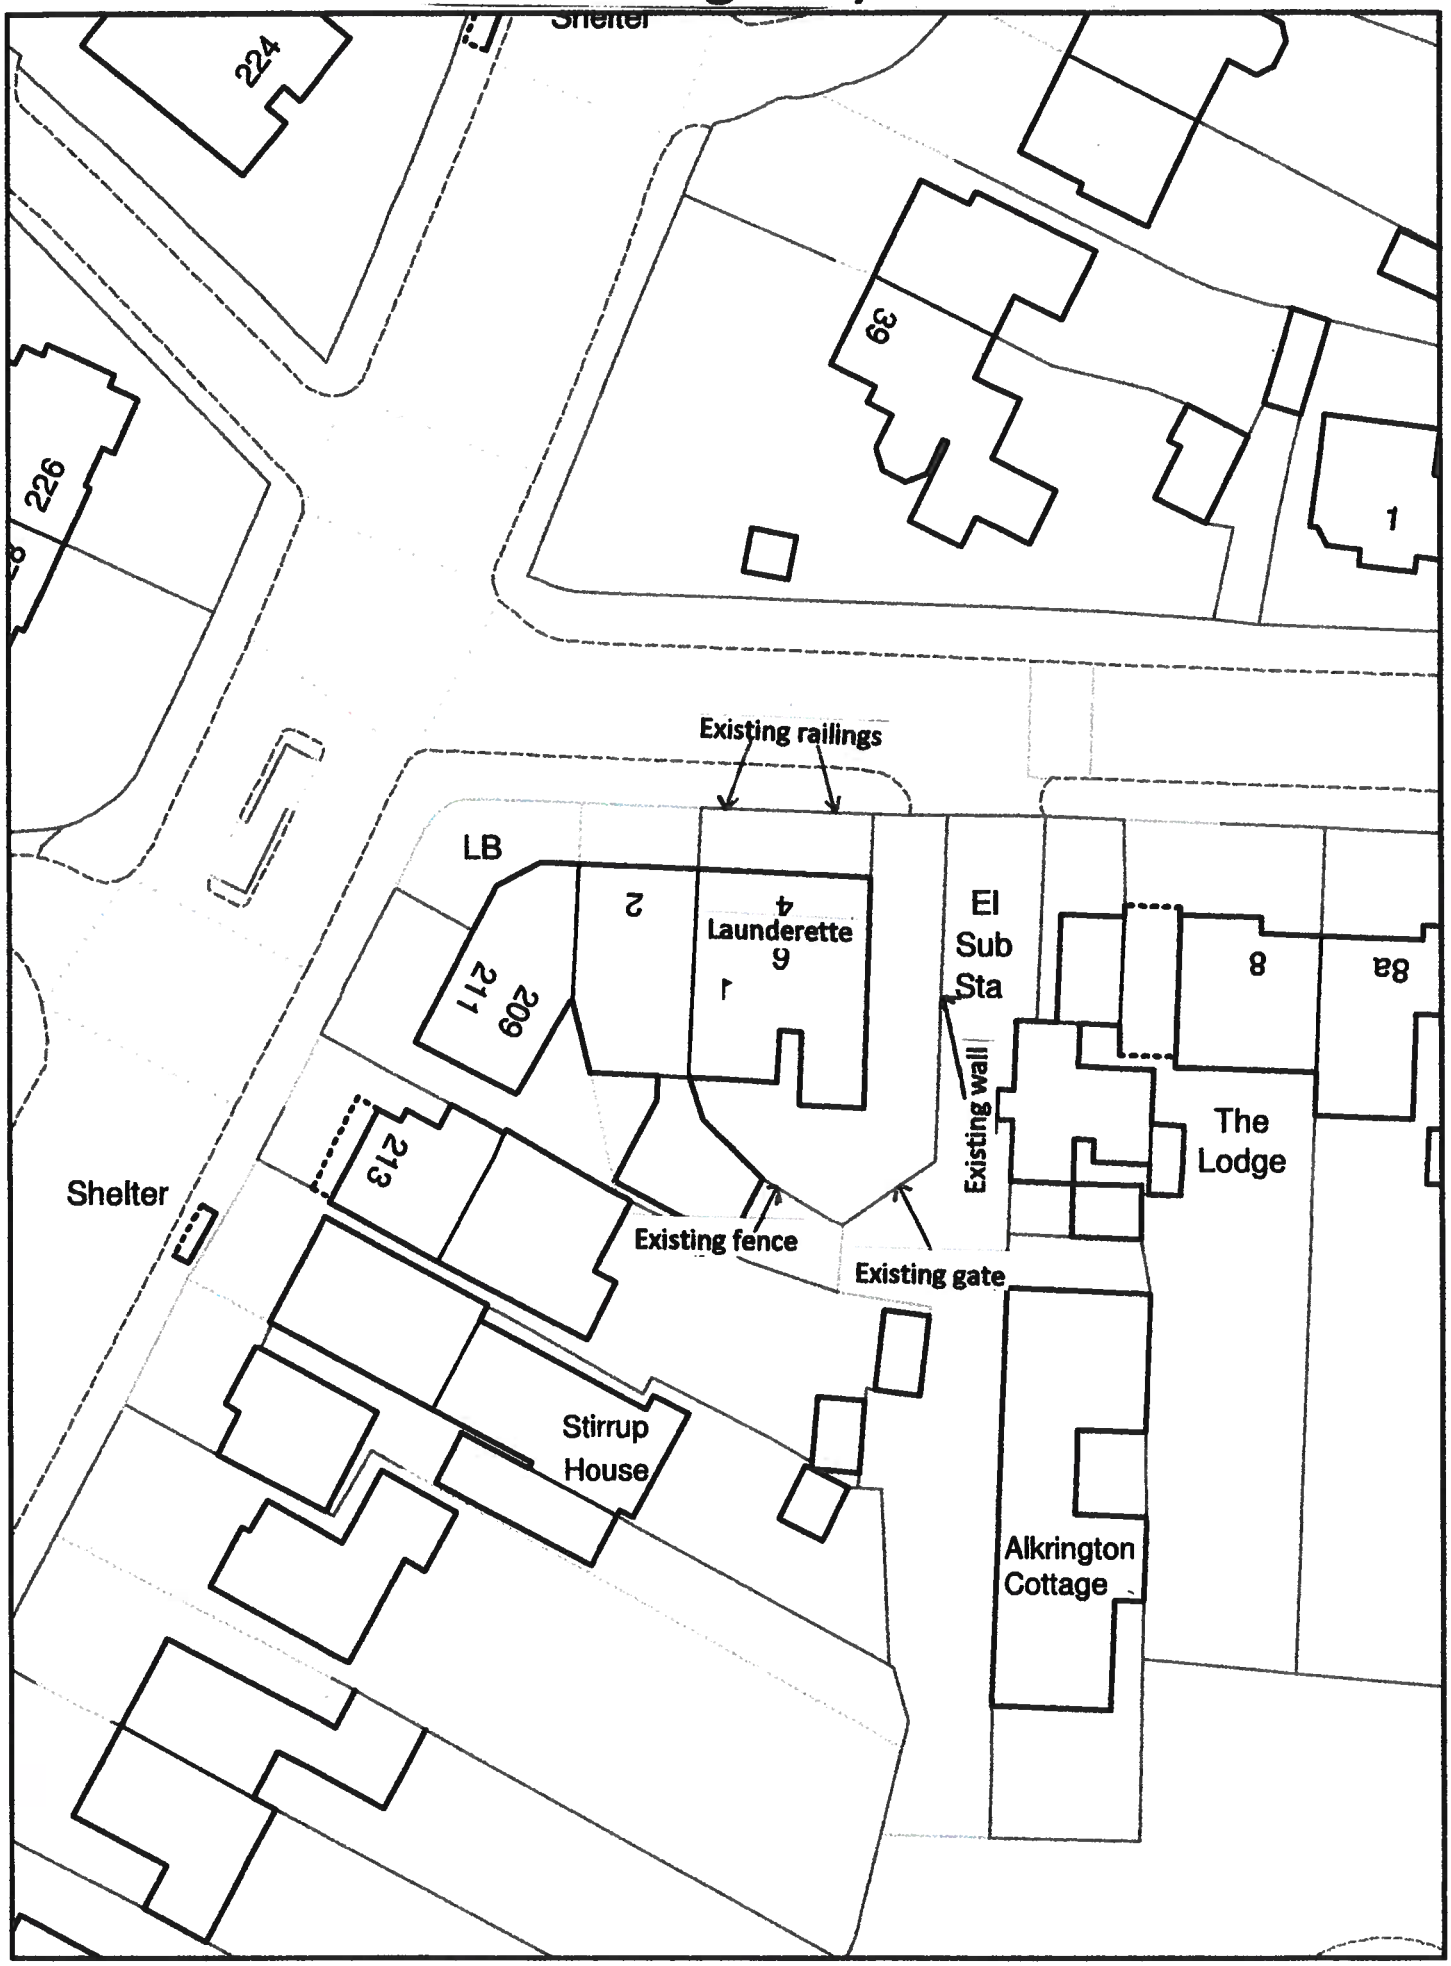

Scale 1:500

N

© Crown copyright.