

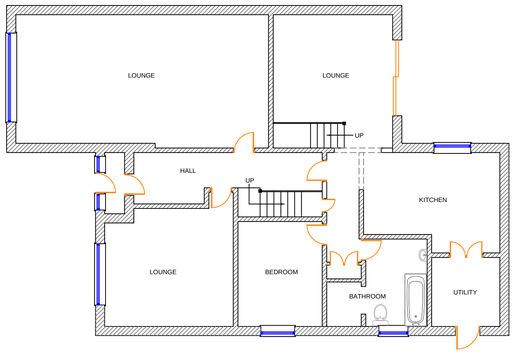



Existing Ground Floor Plan (1:100)

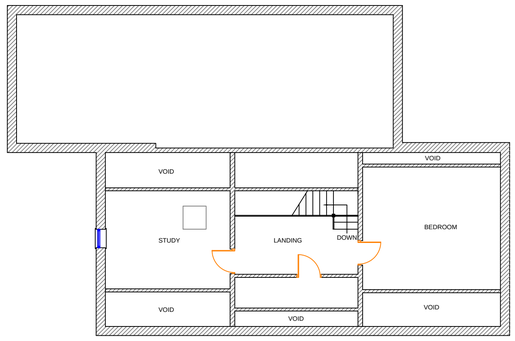


Existing First Floor Plan (1:100)

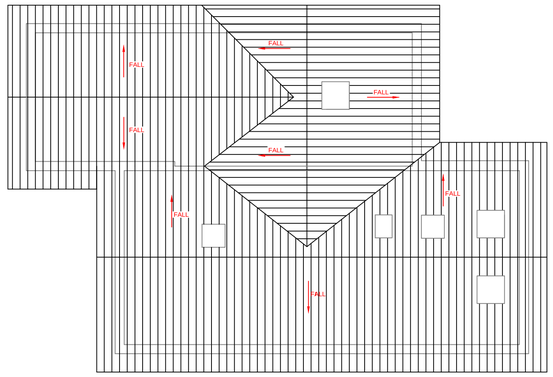


Existing Roof Plan (1:100)

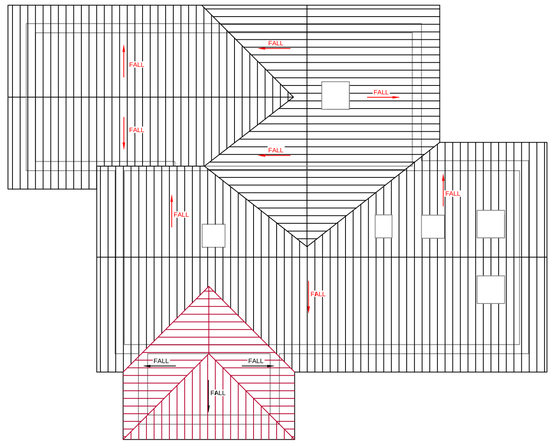


Proposed Roof Plan (1:100)

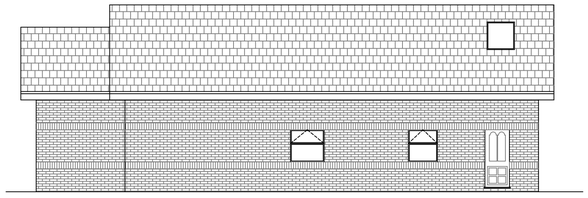


Existing Side Elevation (1:100)

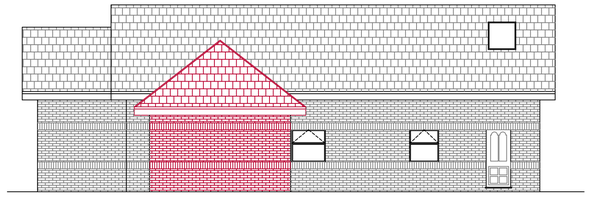


Proposed Side Elevation (1:100)

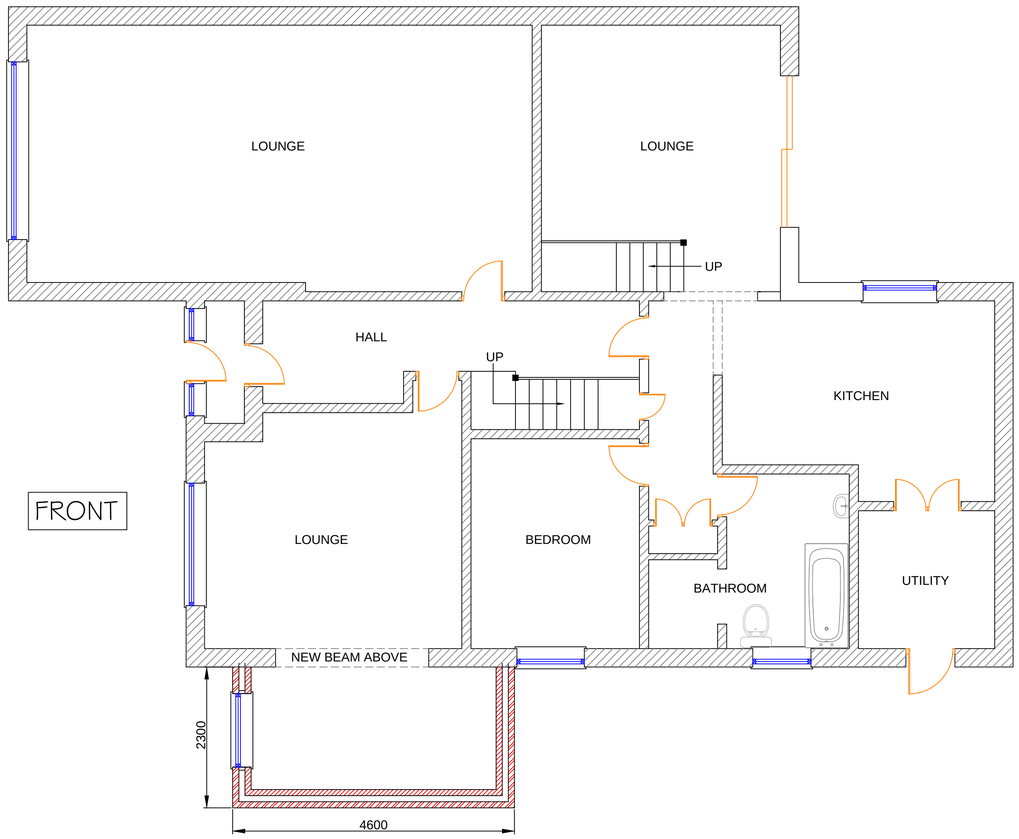


Proposed Ground Floor Plan (1:50)

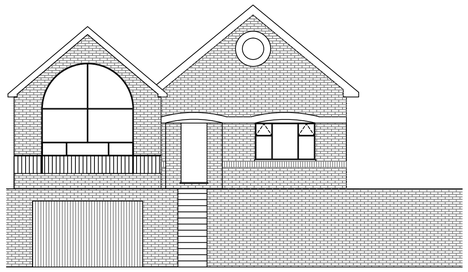


Existing Front Elevation (1:100)

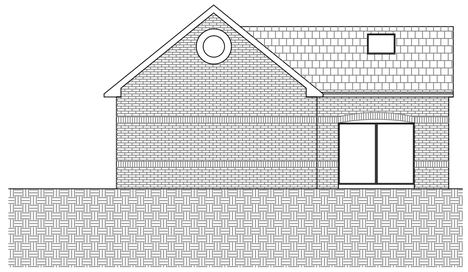

Existing Rear Elevation (1:100)

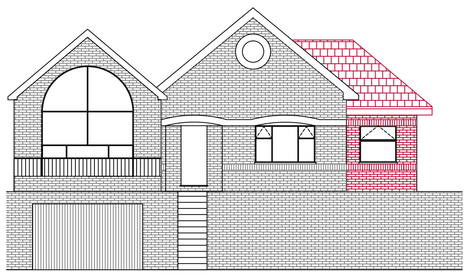

Proposed Front Elevation (1:100)

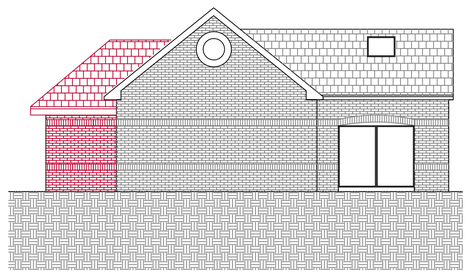

Proposed Rear Elevation (1:100)

SCALE AS SHOWN AT A1

GENERAL NOTES

1. All dimensions are in millimetres unless otherwise noted.
2. This drawing is not to be copied or disclosed by or forwarded on to any unauthorised persons without prior written consent of Gamble King and Noone Limited.
3. Do not scale from this drawing and is only to be used for Planning Approval purposes only.

Client
Mr. M. Dupelycz

Job
4 Oulder Mount,
Rochdale.
OL11 5LL.

Drg
Proposed Single Storey Side Extension

Drawn	Date	Scale
S.King	March 2019	As Shown

Job No.	Drg No.
D19.02.12	P01

Gamble King and Noone Ltd
Consulting Structural Engineers & Building Surveyors.
5 Queen Street
Oldham
OL1 1RD
Tel 0161 652 1183
Mobile: 07756 902 604
07725 145 369