

DO NOT SCALE FROM THIS DRAWING. USE GIVEN DIMENSIONS ONLY.
ALL DIMENSIONS ARE TO BE CHECKED ON SITE BY THE CONTRACTOR.
ANY DIMENSIONAL DISCREPANCIES TO BE REPORTED BACK TO HEALEY CONSULTING PRIOR TO PROCEEDING WITH CONSTRUCTION

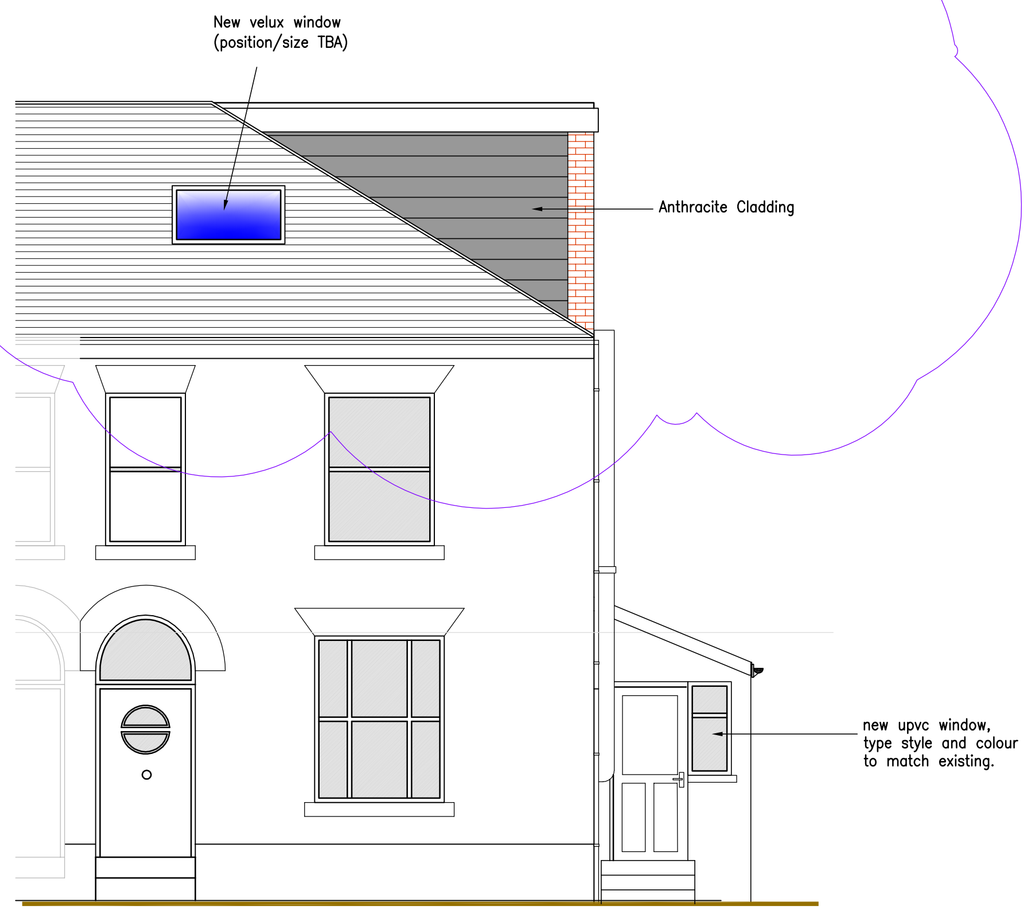


Proposed Front Elevation

SCALE 1:50 @ A1

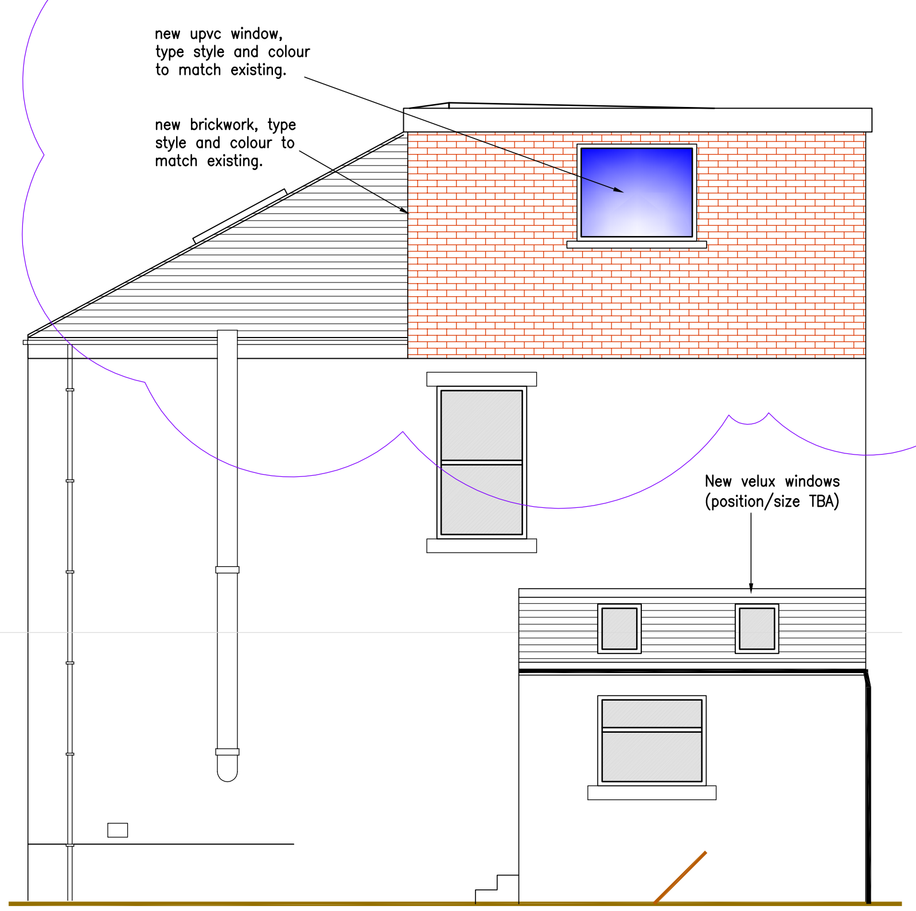

Proposed Side Elevation

SCALE 1:50 @ A1

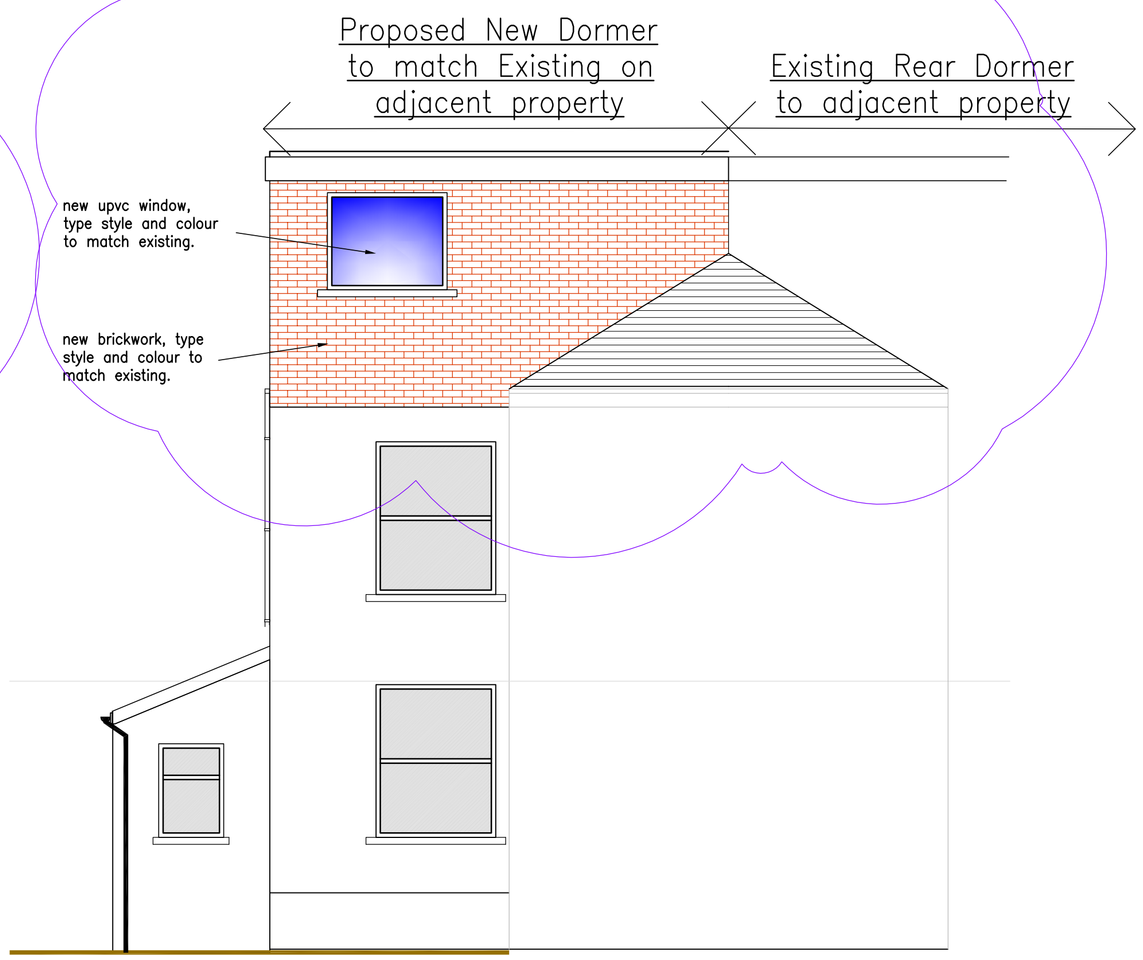

Proposed Rear Elevation

SCALE 1:50 @ A1

SIDE EXTENSION BEING CONSTRUCTED UNDER PERMITTED DEVELOPMENT

AWAITING PLANNING DECISION FOR DORMER

REV	DATE	BY	DETAILS OF REVISION
B	28/11/2018	KC	EXTENSION SHOWN AS EXISTING
A	20.03.17	J.R	GF SIDE EXTENSION SIZE REDUCED, OVERALL APPEARANCE REVISED

ARCHITECT / CLIENT
Mr. D. BROOKES

PROJECT
230 BROAD LANE
ROCHDALE
OL16 4PR

TITLE
PROPOSED ELEVATIONS

DRAWN BY
J.R

DATE
11.11.16

SCALE
SHOWN@A1

DRAWING NO.
HC-16274-(60)-03

REVISION
B

HEALEY CONSULTING
Brunel House
63 Dale Street
Milnrow
Rochdale
OL16 3NJ
Tel: 01706 343961
Fax: 01706 343981
email: office@healeyconsulting.co.uk
copyright: Healey Consulting

HEALEY consulting
structural engineering consultants