
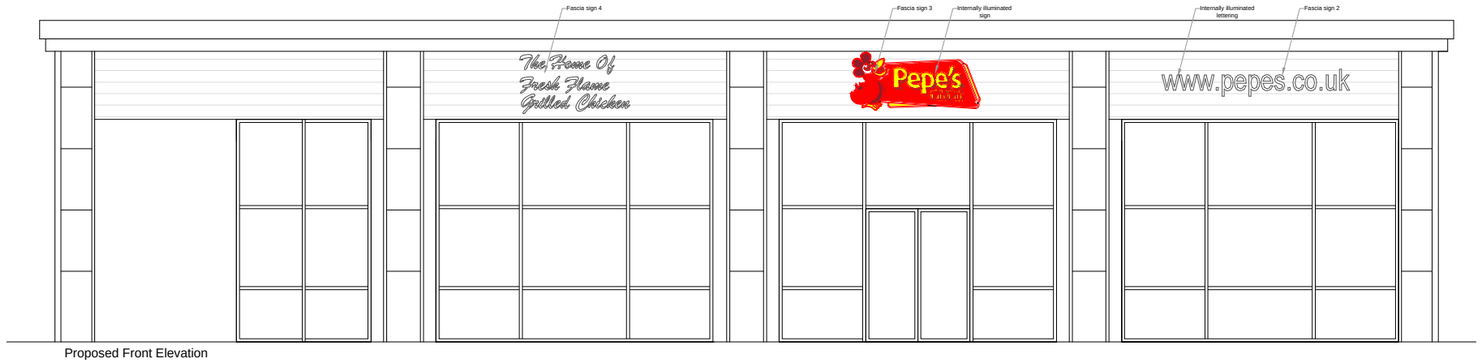


Proposed Front Elevation

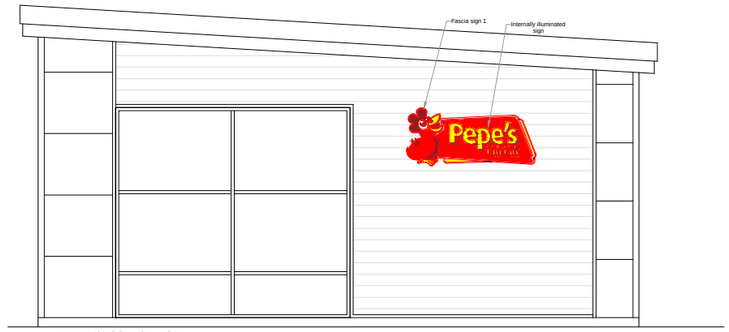

Proposed Side Elevation

date	rev.	revision/author/checker

purpose of issue
PLANNING

project
UNIT B - HAYNES STREET - ROCHDALE OL12 0UW

drawing
PROPOSED ELEVATIONS

drawing no. **2018-0224-002** | rev.

drawn **GS** | checked

scale **1:100 @A3** | date **01.07.2019**

architecture and interior design

17 COLESHILL ROAD BIRMINGHAM B36 8DT
TEL - 0121-783-4211 Mob: 07852135845
Email. gs@architectureinteriors.co.uk www.architectureinteriors.co.uk