
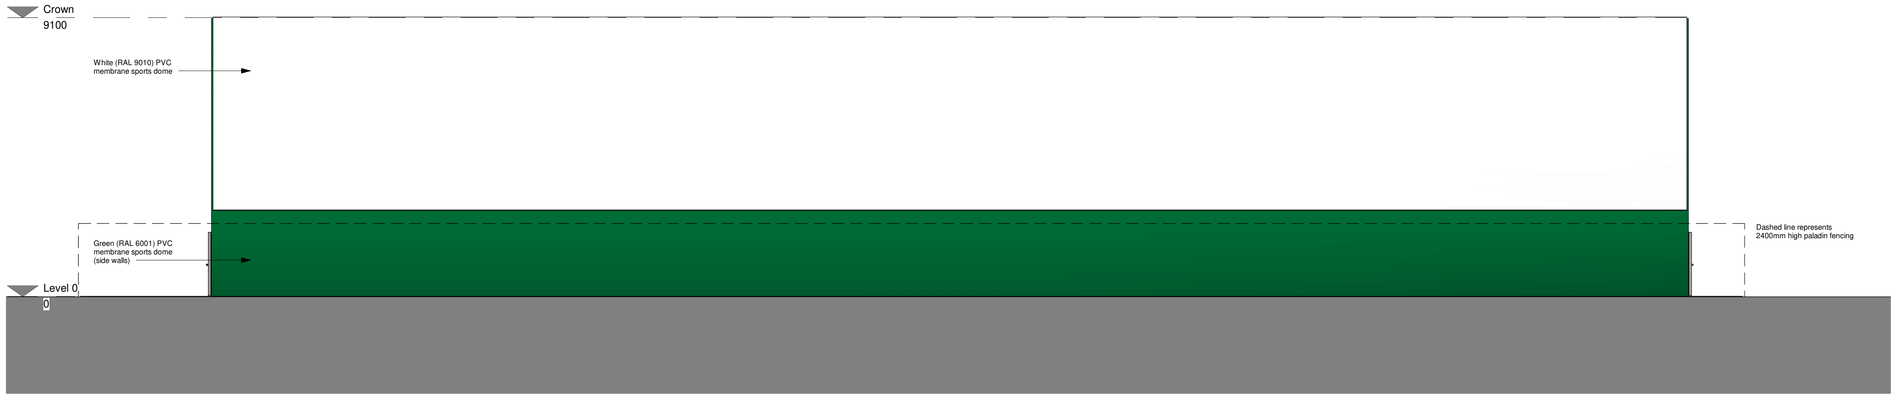



West Elevation
1 : 100

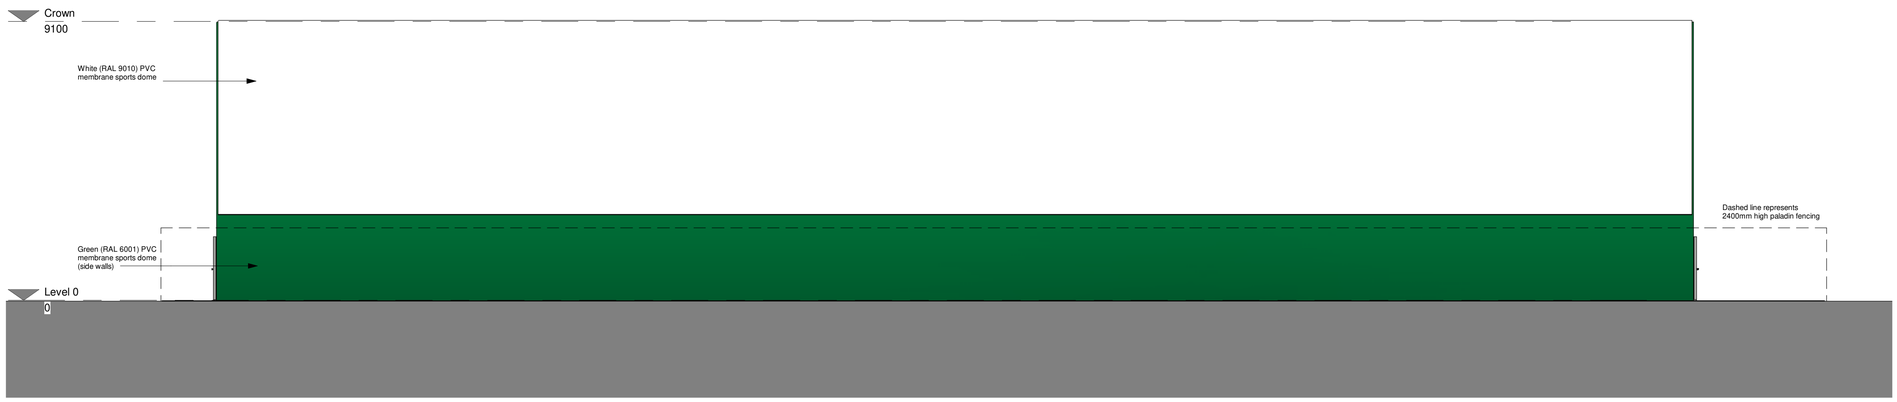


East Elevation
1 : 100

CDM REGULATIONS 2015. All current drawings and specifications for the project must be read in conjunction with the Designer's Hazard and Environment Assessment Record. All intellectual property rights reserved.

Designed with reference to the surveys, information and reports listed: Ordanance Survey Promap, Licence number 100022432

James Kelly Architects Ltd t/a Solid Void – 16 Woolfenden Way, Wardle, OL12 9SS
Tel: 07949448088 – Email: solidvoid@outlook.com – Web: www.solidvoid.co.uk - Company No. 08545034

| Rev | Date | Description | Dwn | Ckd |
|---|---|---|---|---|
| - | 22.12.20 | First Issue | JK | JK |
| A | 12.02.21 | RAL annotations and paladin fence ebract added | JK | JK |

| | |
|---|---|
| Drawn | JK |
| Checked | JK |
| Date | DEC 2020 |
| Scale @ A1 | 1 : 100 |

**Rochdale Cricke Club Indoor Cricket Pitch**
Proposed Elevations 01

**RCC-SVA-ZZ-ZZ-DR-A-2010**
**REV A**

PLANNING

SOLIDVOID