


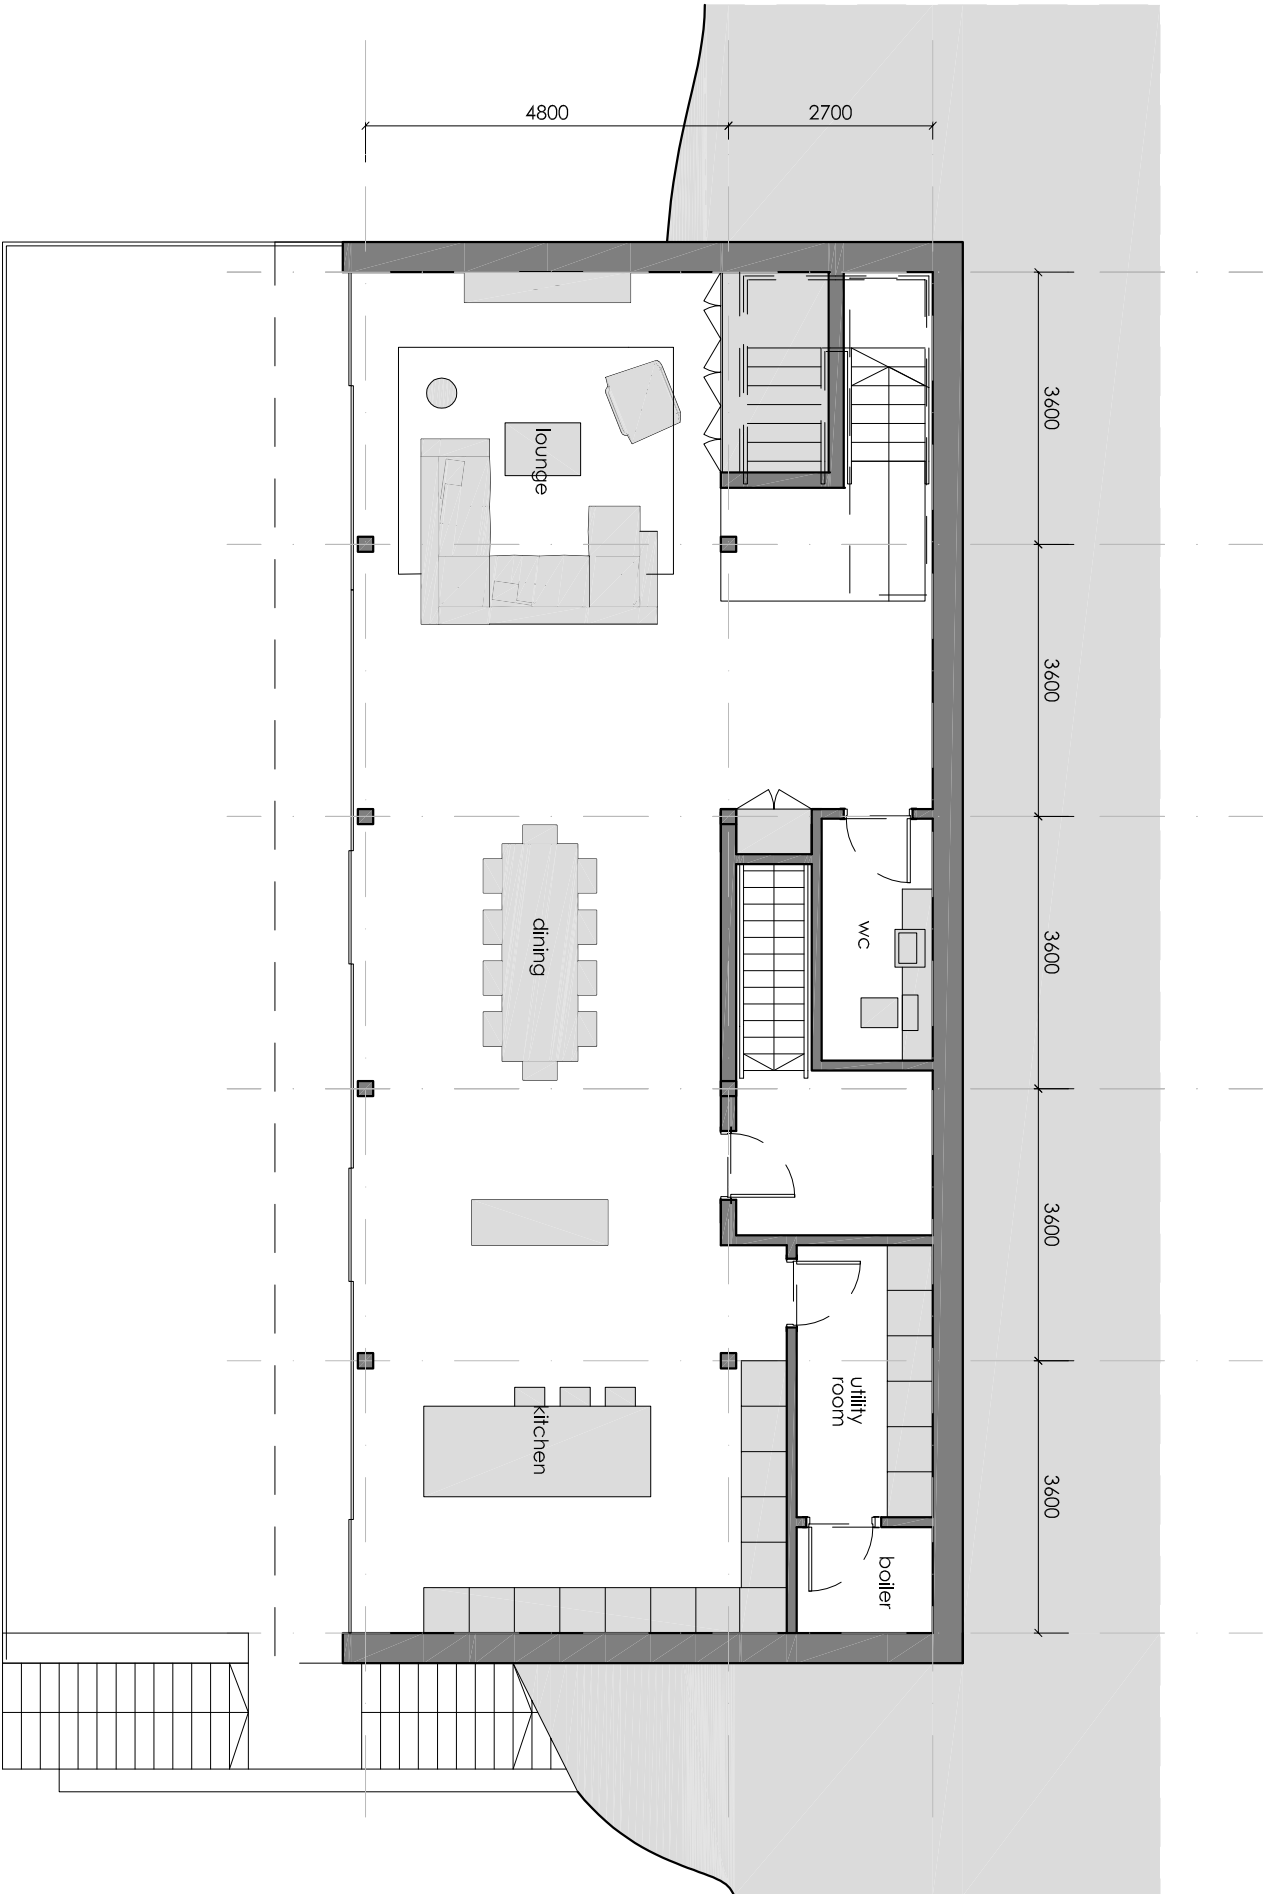

ISSUE			
Rev	Description	By	CHK Date

All drawings to be submitted to the Council for approval. Do not proceed with construction without the Council's approval.

Rev	Description
-----	-------------



AJ COCKER ASSOCIATES
CHARITABLE BUILDING SERVICES

New Century House
176 Drake Street
Rochdale
OL16 1UP
Tel: 01706 764880
Fax: 01706 764881
www.ajcockerassociates.co.uk
mail@ajcockerassociates.co.uk



RICS
the mark of
property
professionalism
worldwide

Project: Proposed residential development Stable Hills, Chadwick Hall Road Barnford, Rochdale	scale: 1:100@A3 date: Jul 17 drawn: AJC
Client: Joanne & Chris Grieves	Dwg. Nr. G262-007