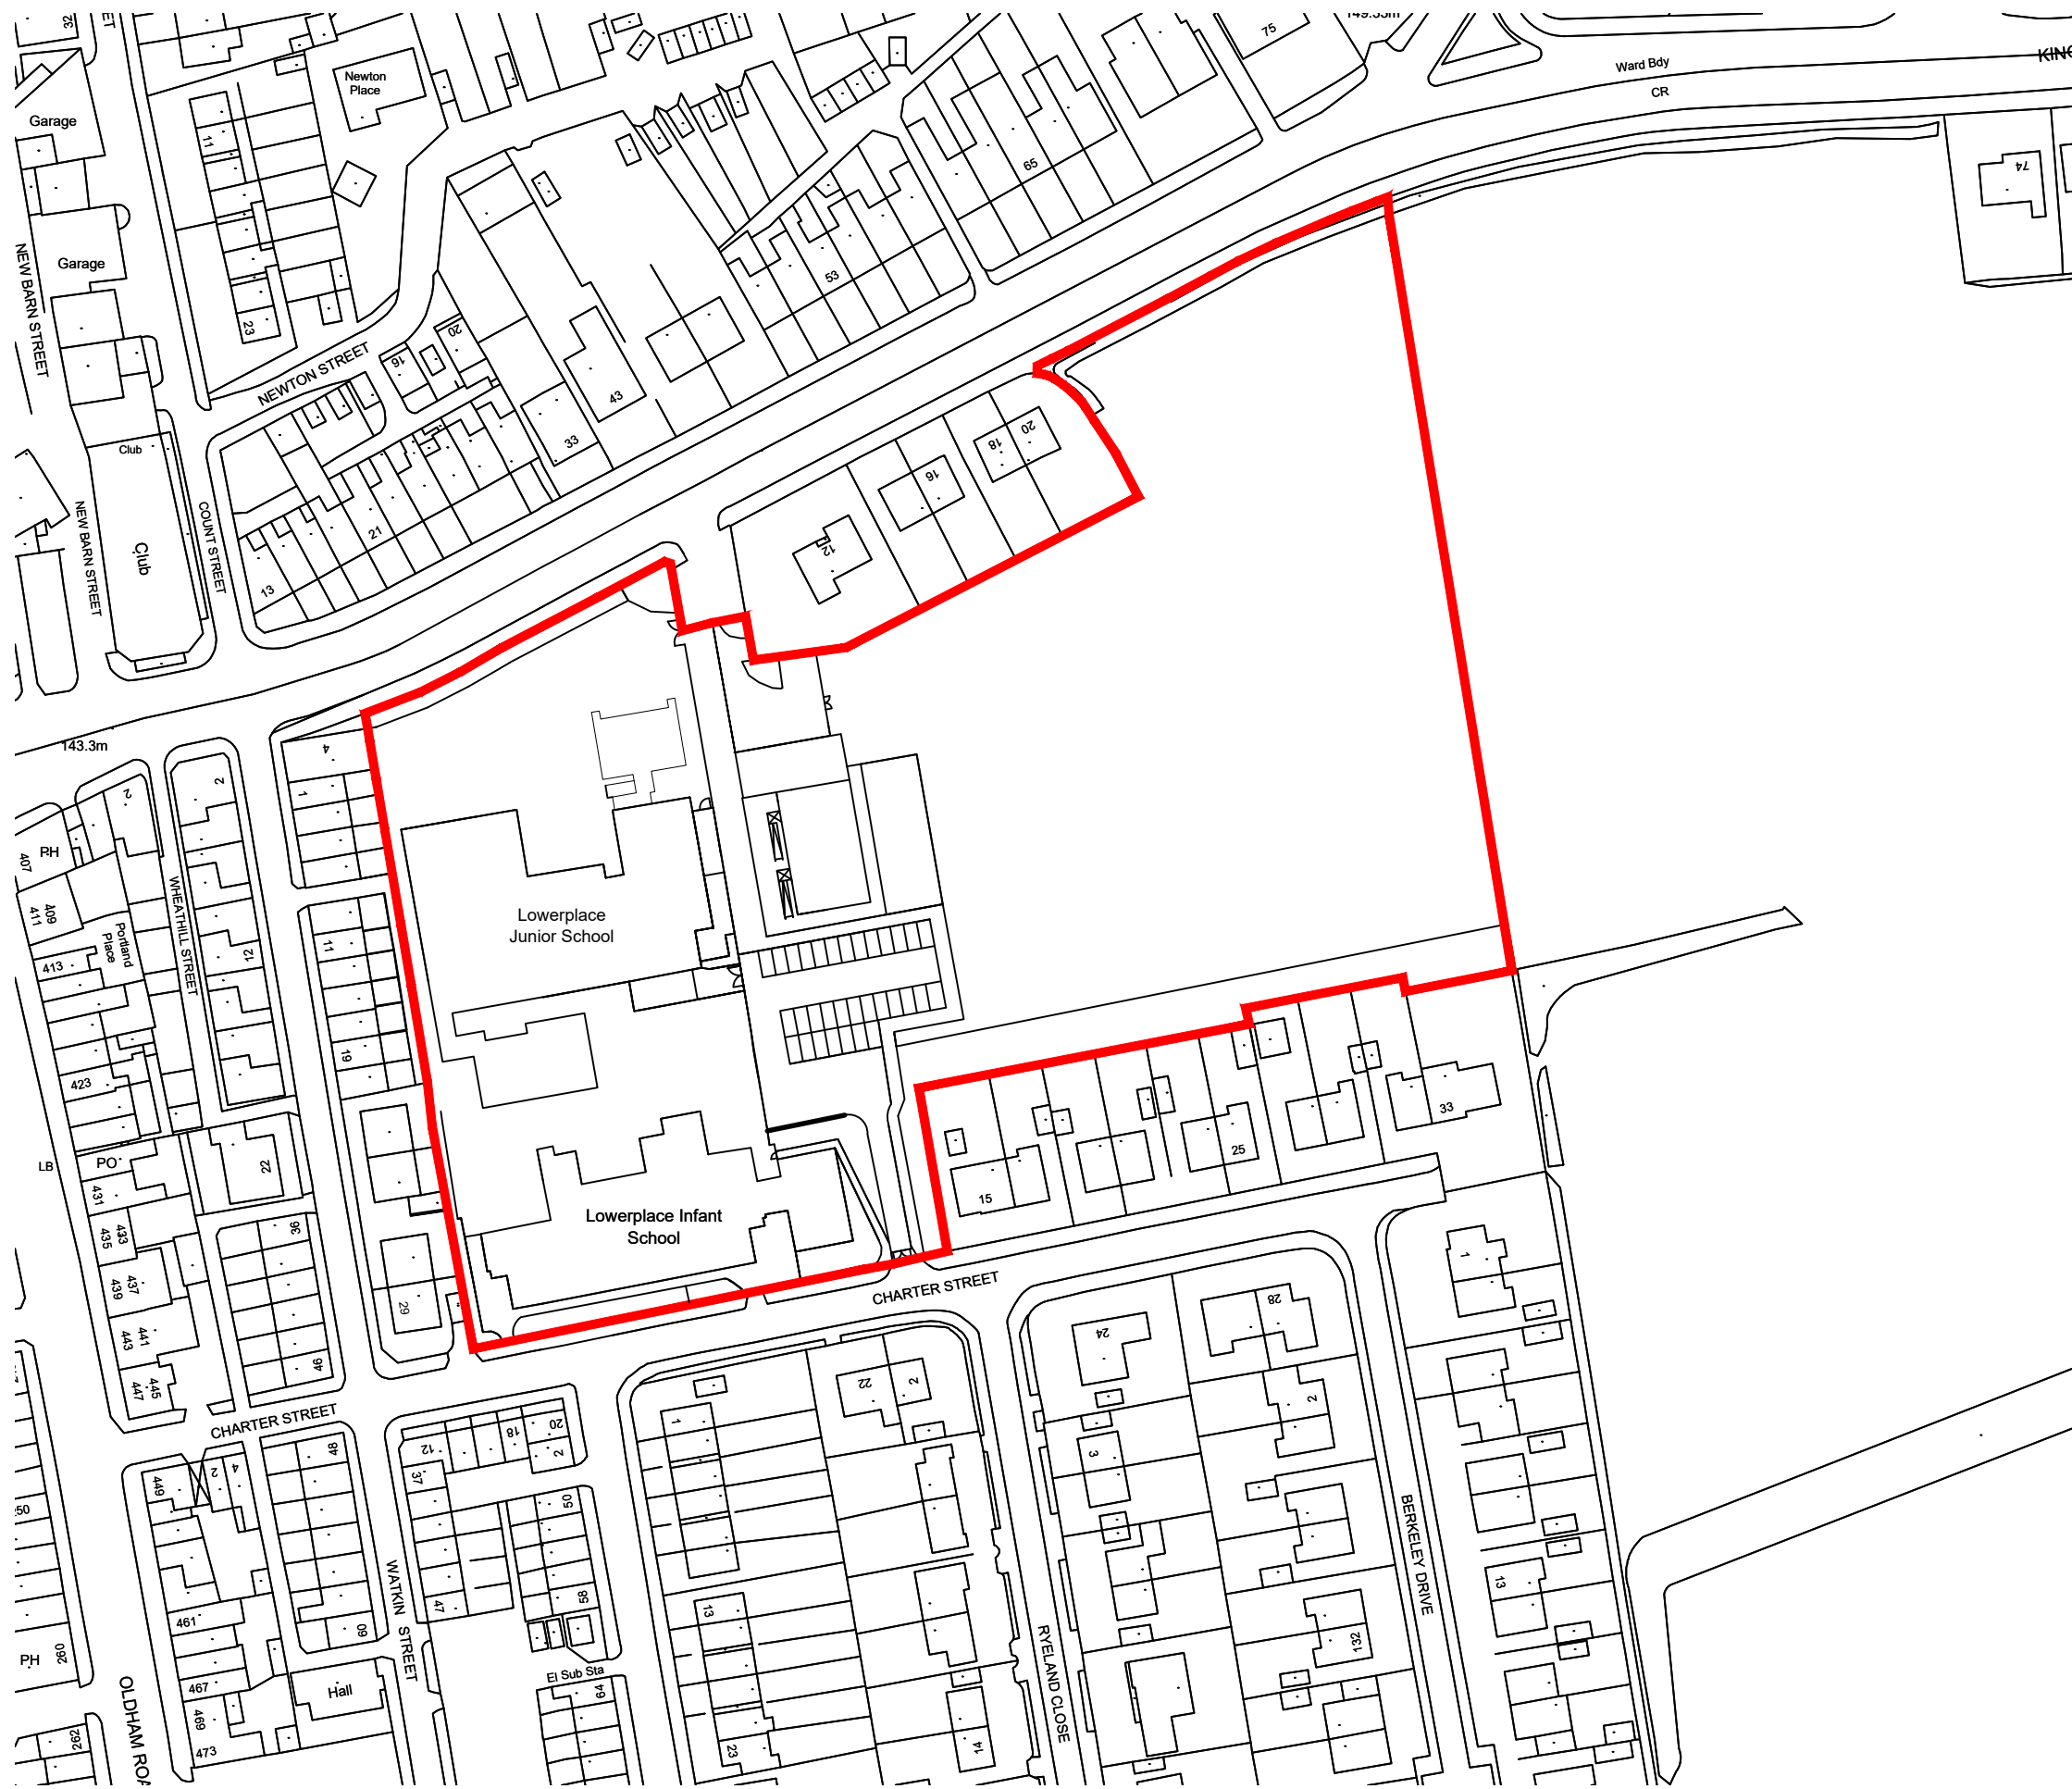


LOWERPLACE PRIMARY SCHOOL
LOCATION PLAN 1:1250