


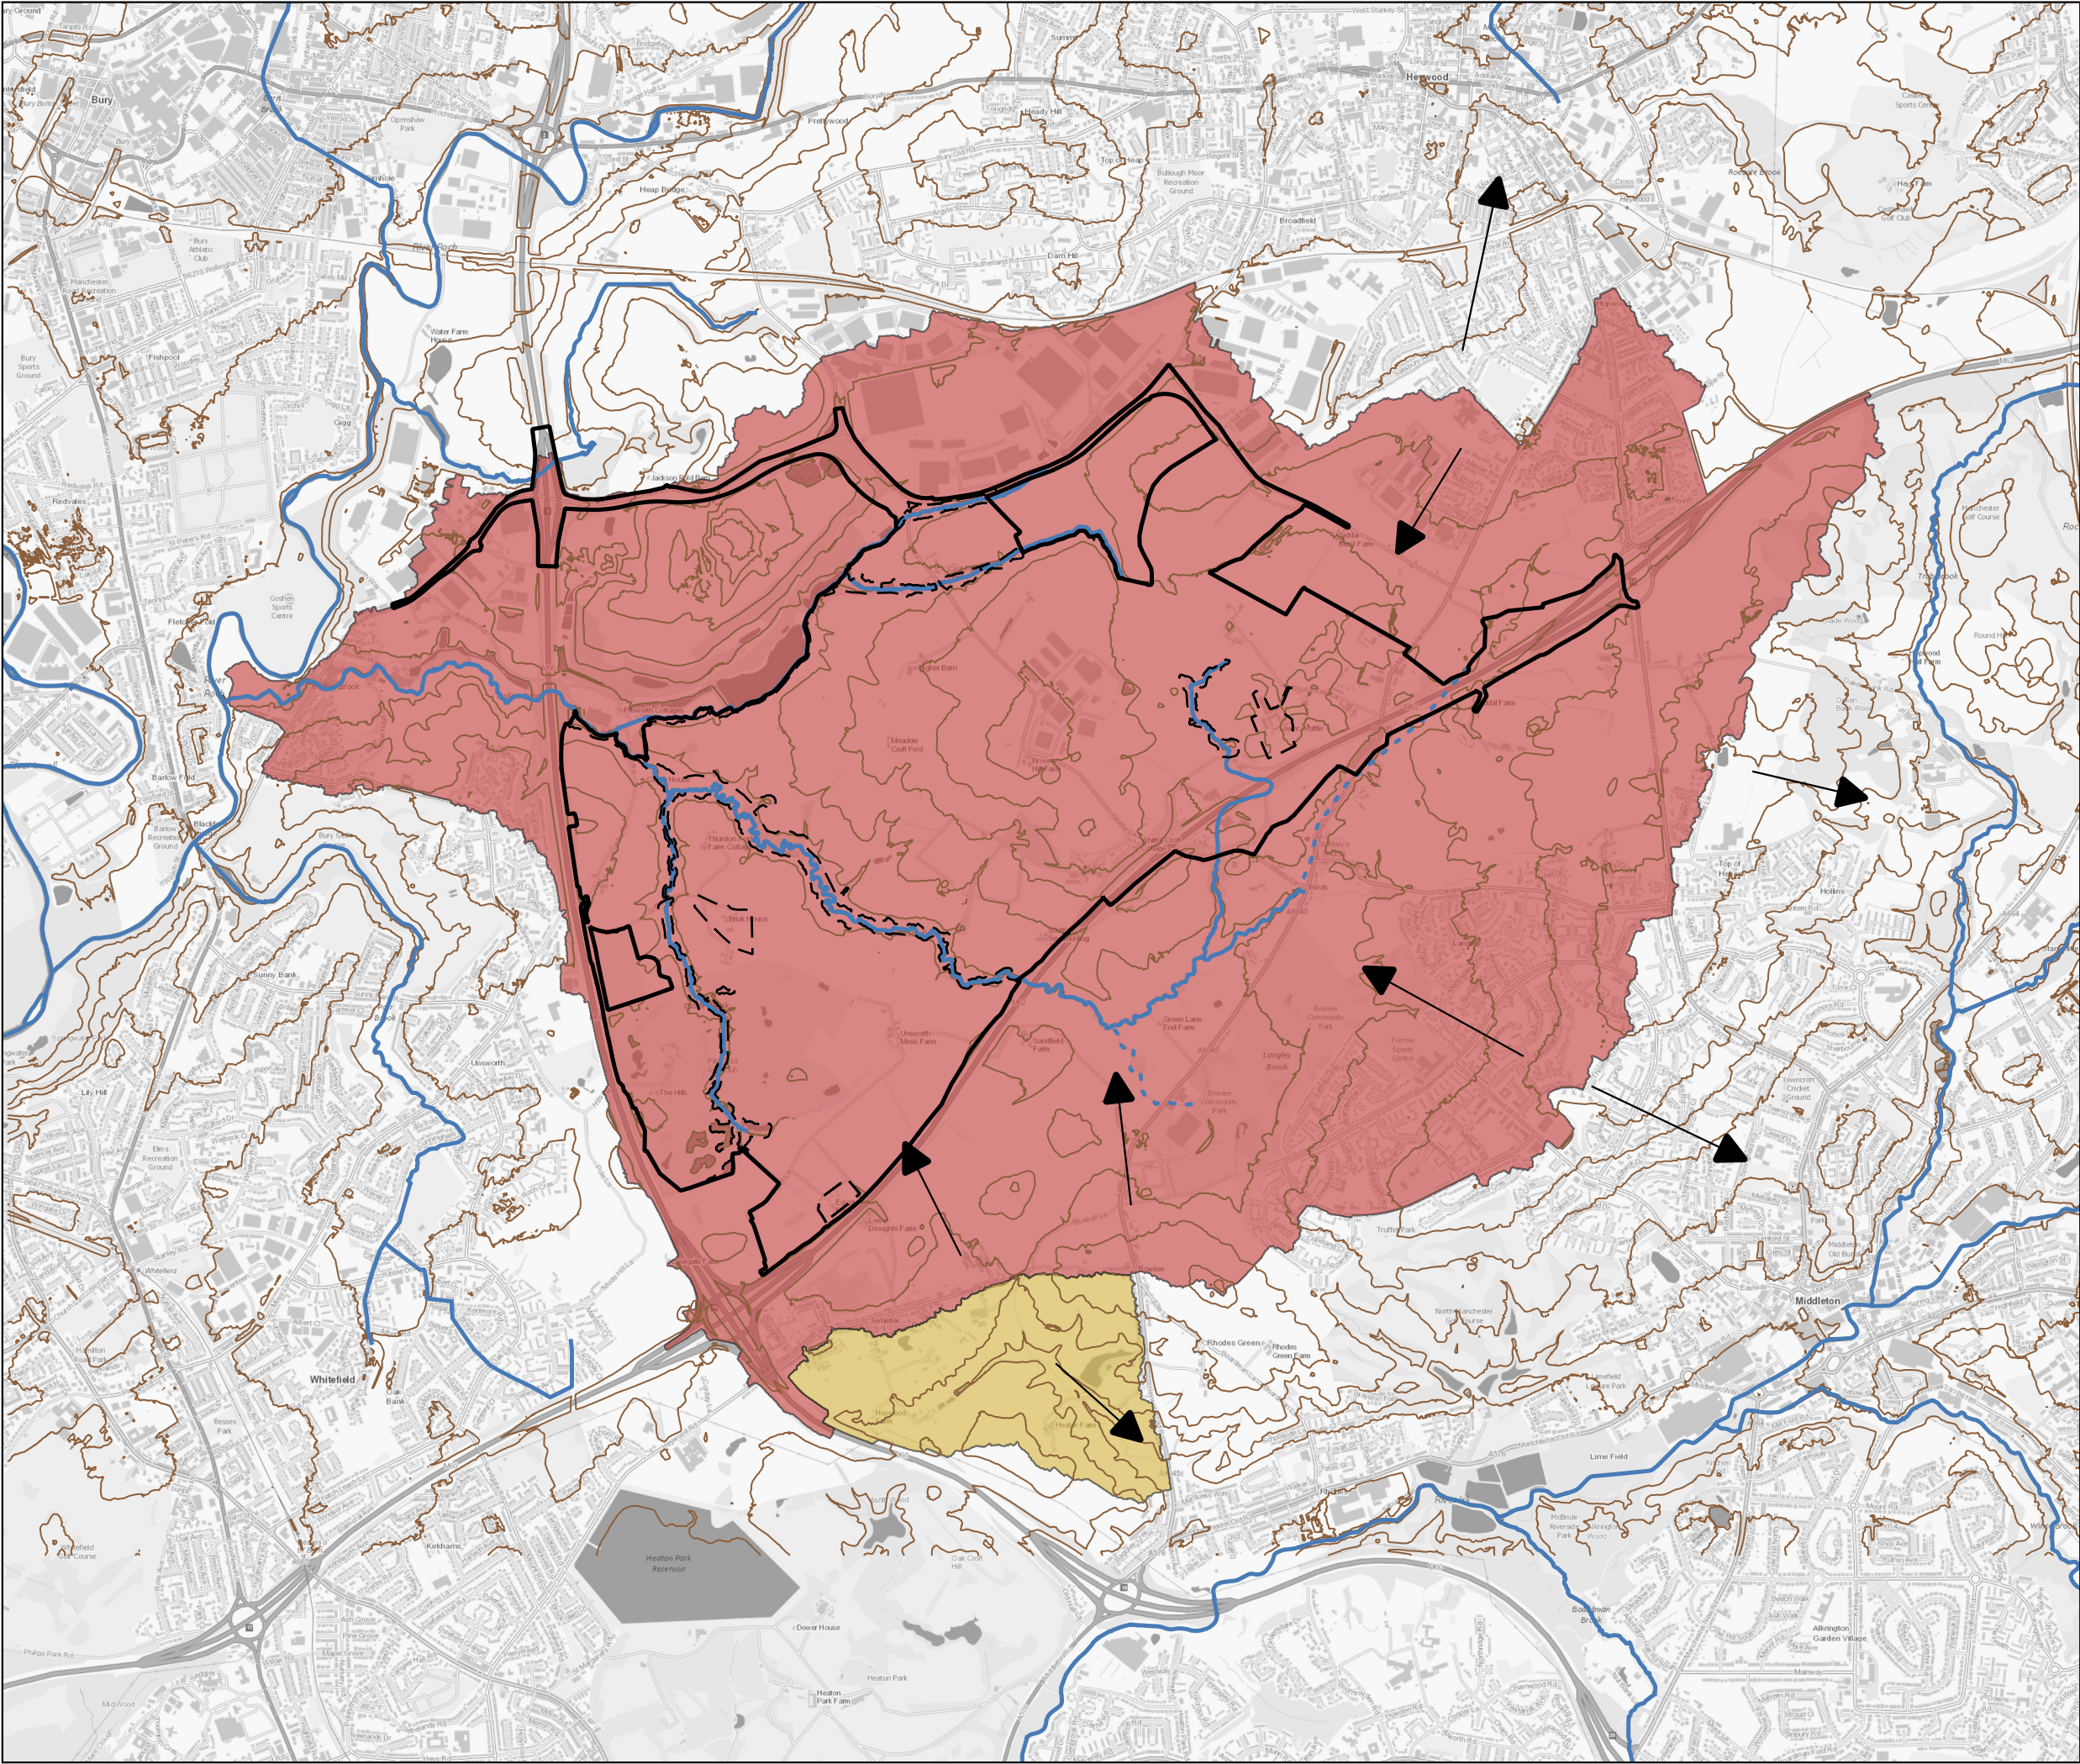

Northern Gateway JPA1.1

April 2025

South Heywood, Manchester
National Grid Reference: 384065, 407645

Northern Gateway Development Vehicle

Figure 12.3 Cumulative Projects - Watersheds

- Legend
- Assessment boundary
 - Watercourses
 - Main River
 - Ordinary Watercourse
 - Watersheds
 - JPA 1.2 watershed
 - Hollins Brook Watershed
 - Contours
 - General flow direction

0 150 300 450 m @ A3 1:25,000

Contains OS data © Crown Copyright and database right 2020

B048805-TTE-00-00-MP-EN-005 Version P1.0

Drawn by: EL Checked by: FH Approved by: FH
Date: Mar 25 Date: Mar 25



3 Sovereign Square,
Sovereign Street,
Leeds,
United Kingdom, LS1 4ER