


EXISTING FRONT ELEVATION




EXISTING REAR ELEVATION




EXISTING SIDE ELEVATION

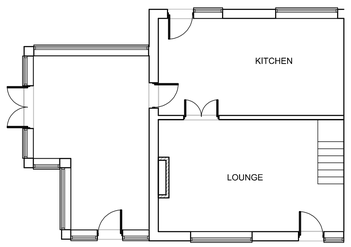


EXISTING GROUND FLOOR PLAN

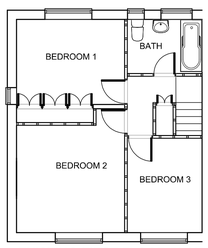


EXISTING FIRST FLOOR PLAN

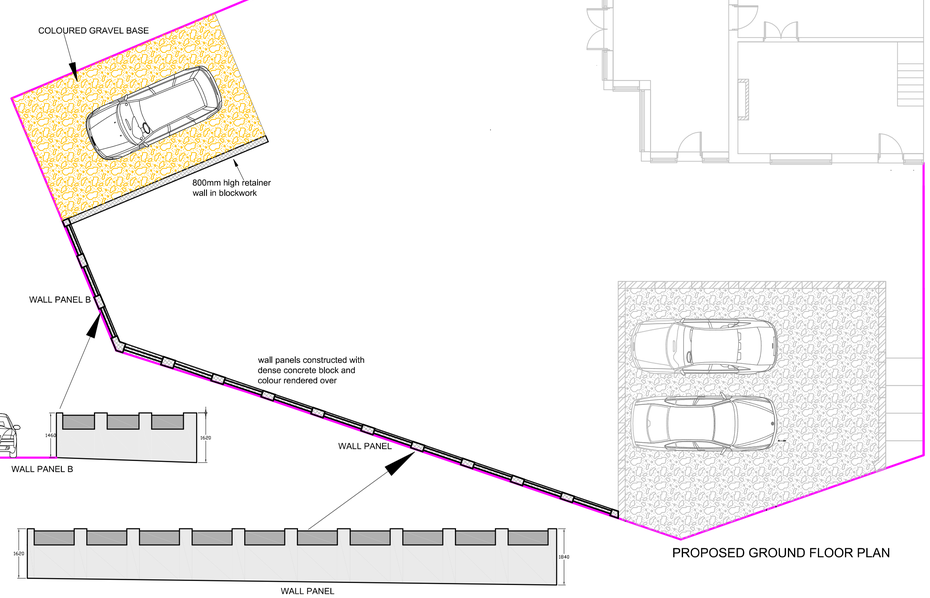

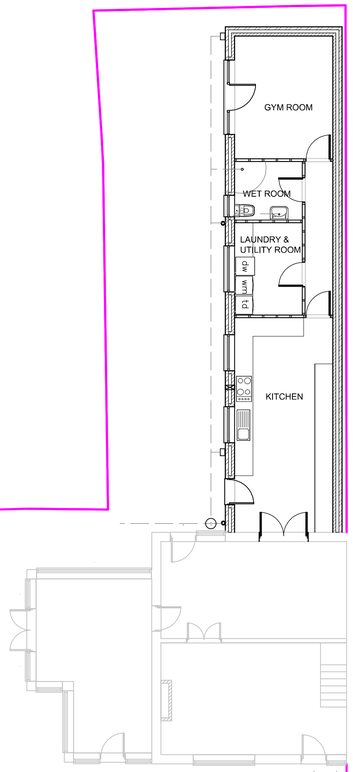


PROPOSED GROUND FLOOR PLAN

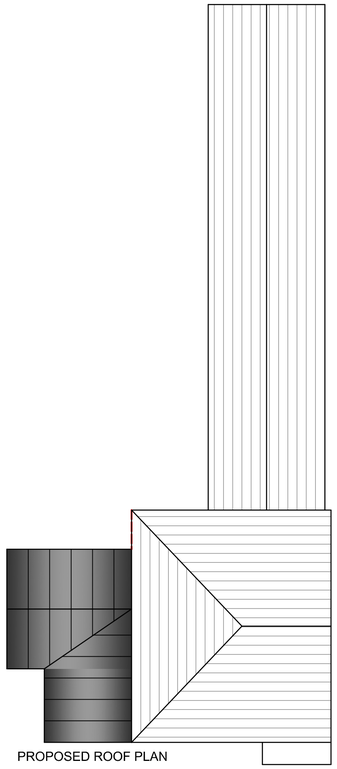


PROPOSED ROOF PLAN




PROPOSED REAR ELEVATION

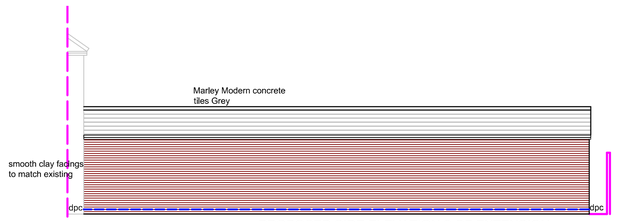


PROPOSED SIDE ELEVATION 2 OF EXTENSION

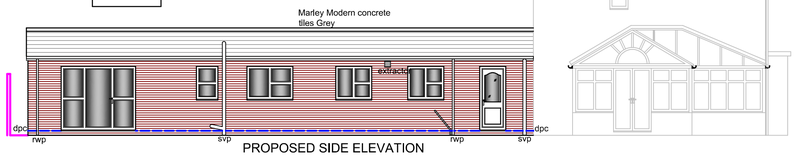


PROPOSED SIDE ELEVATION

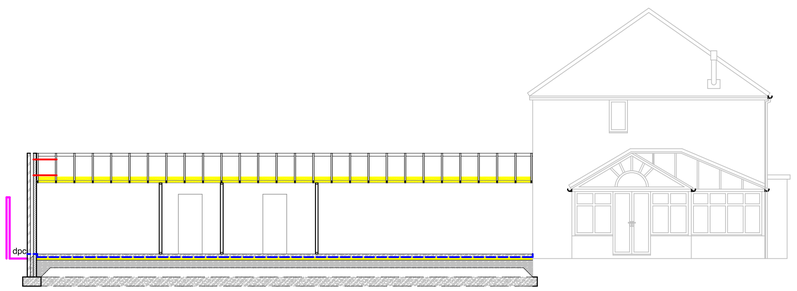

SECTION THROUGH OF PROPOSAL

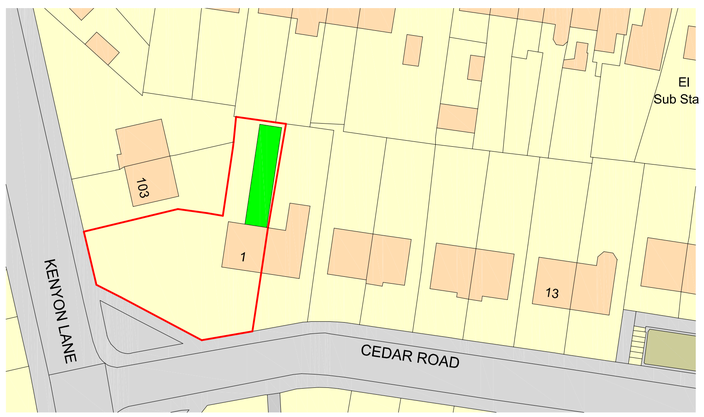

Scale 1:500

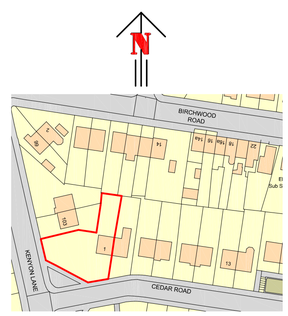

Scale 1:1250

Project REDUCE LEVELS TO FRONT GARDEN TO ACCOMMODATE FOR OFF ROAD PARKING WITH A SINGLE STOREY REAR EXTENSION

Client MR WAJID HUSSAIN
1 CEDAR ROAD
MIDDLETON
M24 2FS

Drawing ELEVATIONS & FLOOR PLANS

Scale 1:100, 50 Revision Date 10.04.2019

Drawing No. WH10419

This drawing and design is copyright and must not be reproduced in part or in whole without prior written consent. Contractors must verify all dimensions on site before commencing work or preparing shop drawings.