© This Drawing & Design is the copyright of QCD and should not be reproduced without written consent.

Contractors are to check all levels & dimensions on site prior to site works commencing & report discrepancies to the Designers.

DO NOT SCALE THIS DRAWING

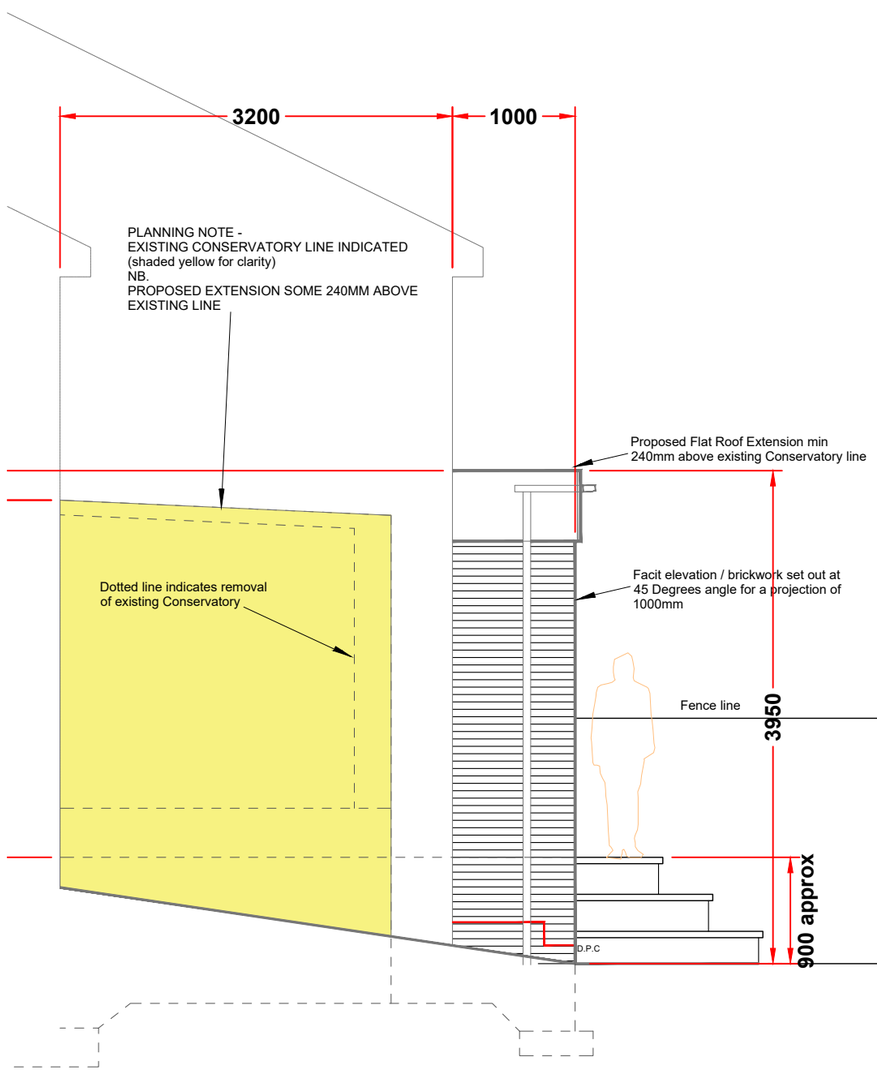

Proposed Side Elevation

Scale 1:50 (view from No 29)

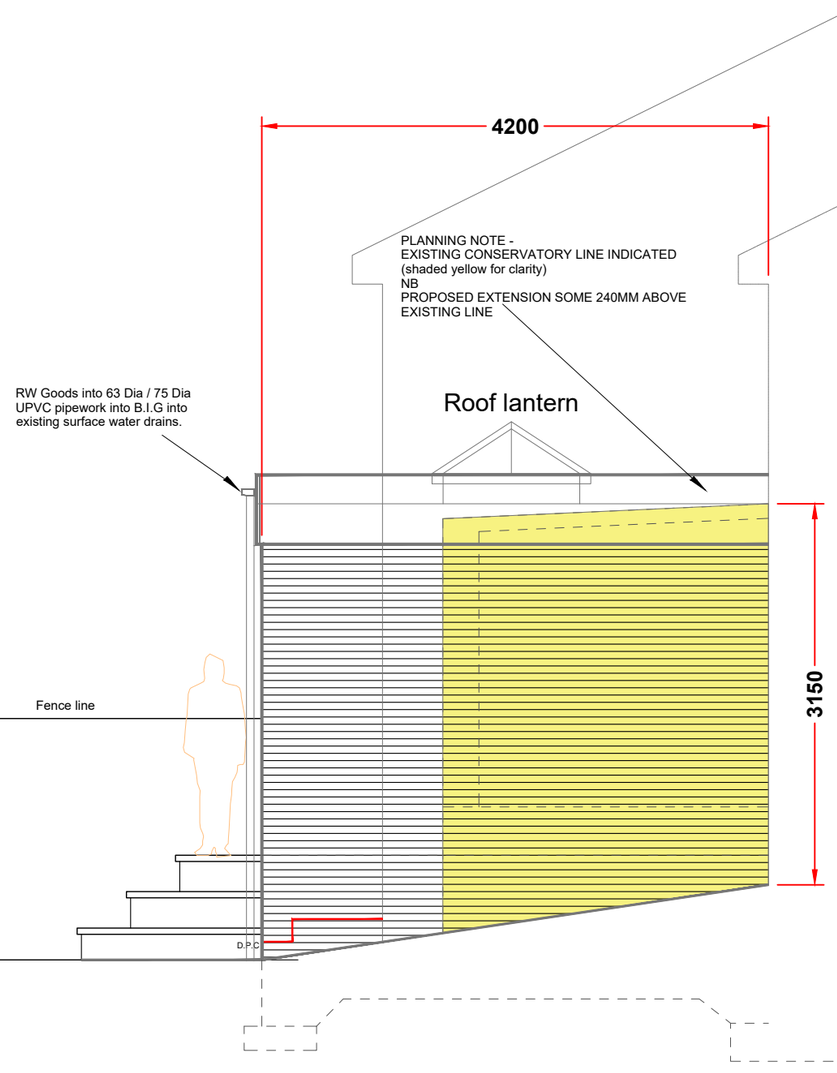

Proposed Side Elevation

Scale 1:50 (view from No 25)

PLANNING NOTES.

ROOF

Roof tiles to match existing house in Colour and texture / design to satisfy Pitch requirements.

WALLS

Brickwork to match and course with Existing Brickwork .

Ditto D.P.C lines at junction of house and stepped to suit site levels.

Min 150mm above site ground levels.

WINDOW FRAMES

Window frames to be UPVC type double glazed safety glazing with :-

External side Colour Grey (Anthracite)

Internal Colour White to suit other adjacent areas.

Project:	**27 Waterhouse Close,** Wardle, Rochdale. OL12 9LL		
Title:	Rear Extension to Dwelling House Proposed Side Elevations		
Client:	MR & MRS Scott Lord		
Drawn By:	WRS	Checked By:	WRS on 03/06/2020
Original Size:	A3	Project Number:	1002
Drawing Number:	DR-P - 1002 - 05 REV A		

QUALITY CREATIVE DESIGN
ARCHITECTURAL SERVICES

Tel :- 07756 910210
Email :- qualitycreativedesign@gmail.com

ARCHITECTURE INTERIOR DESIGN PROJECT MANAGEMENT BUILDING CONSULTANCY