

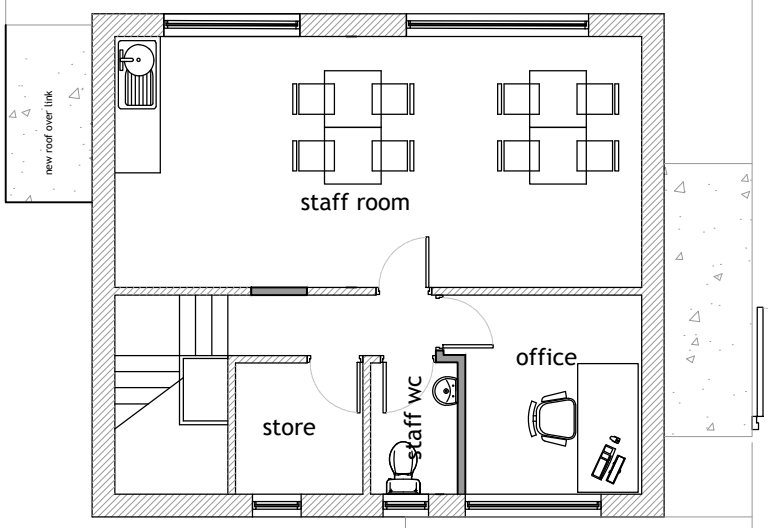





All levels and dimensions must be checked on site by contractor prior to commencemt of works. Any variations must be reported to the client.

All information hereon in is the copyright of the designer. Copying in full or in part is forbidden without the written permission from the designer.

Client: Langley Dental Practice

Project: 215a Wood st, Middleton

Title: Proposed Layout

MAHE Architecture

Revision: •

Drawing Number: 671-05

Dwg Scale: 1:100 a3