EXISTING PLAN/ELEVATIONS - 31 COOMASSIE STREET, HEYWOOD, OL10 3AQ - SCALE 1:100

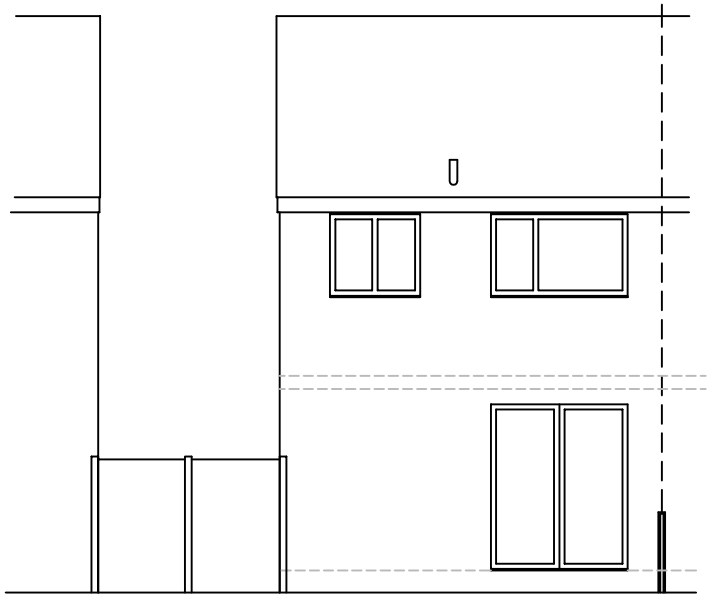

EXISTING REAR ELEVATION

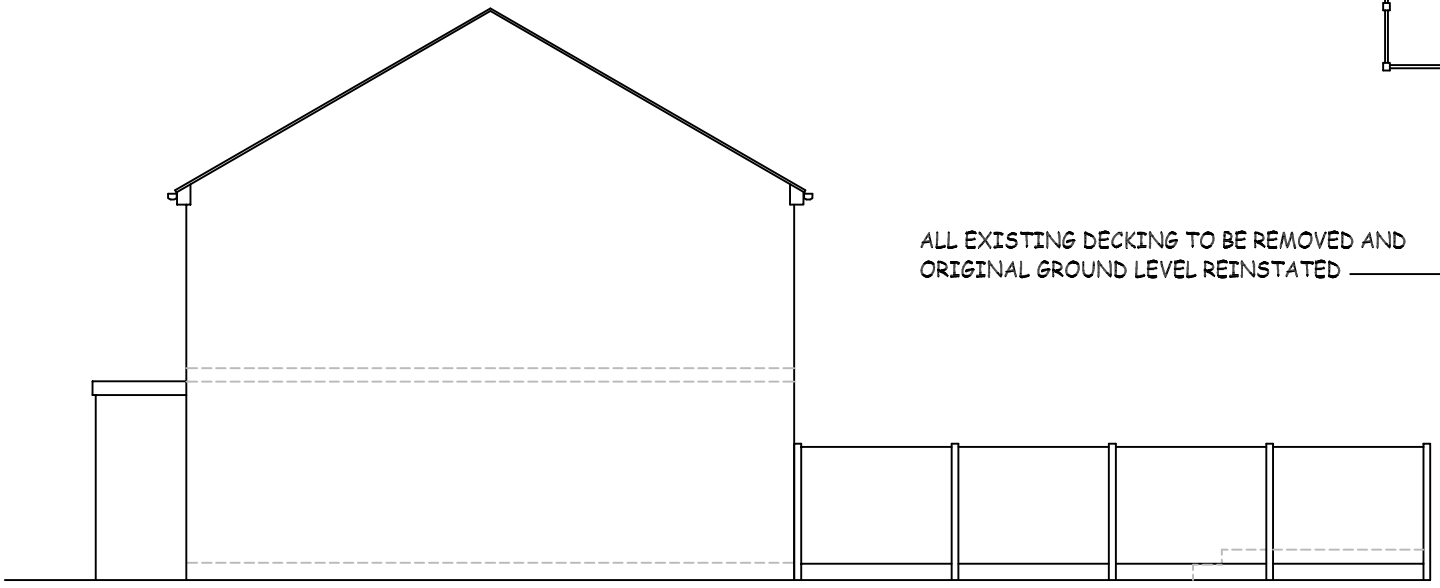

EXISTING SIDE ELEVATION

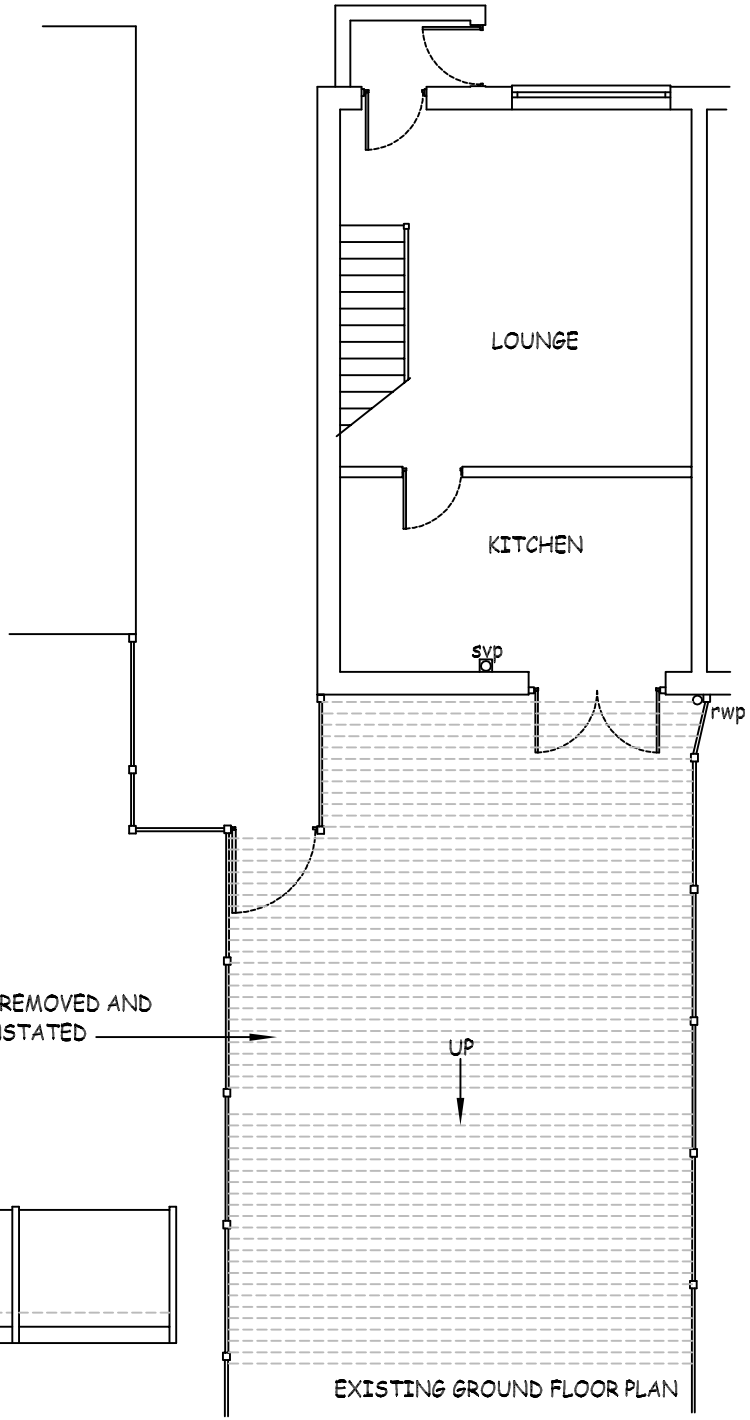

EXISTING GROUND FLOOR PLAN