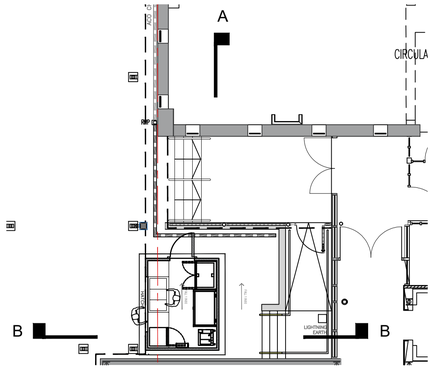

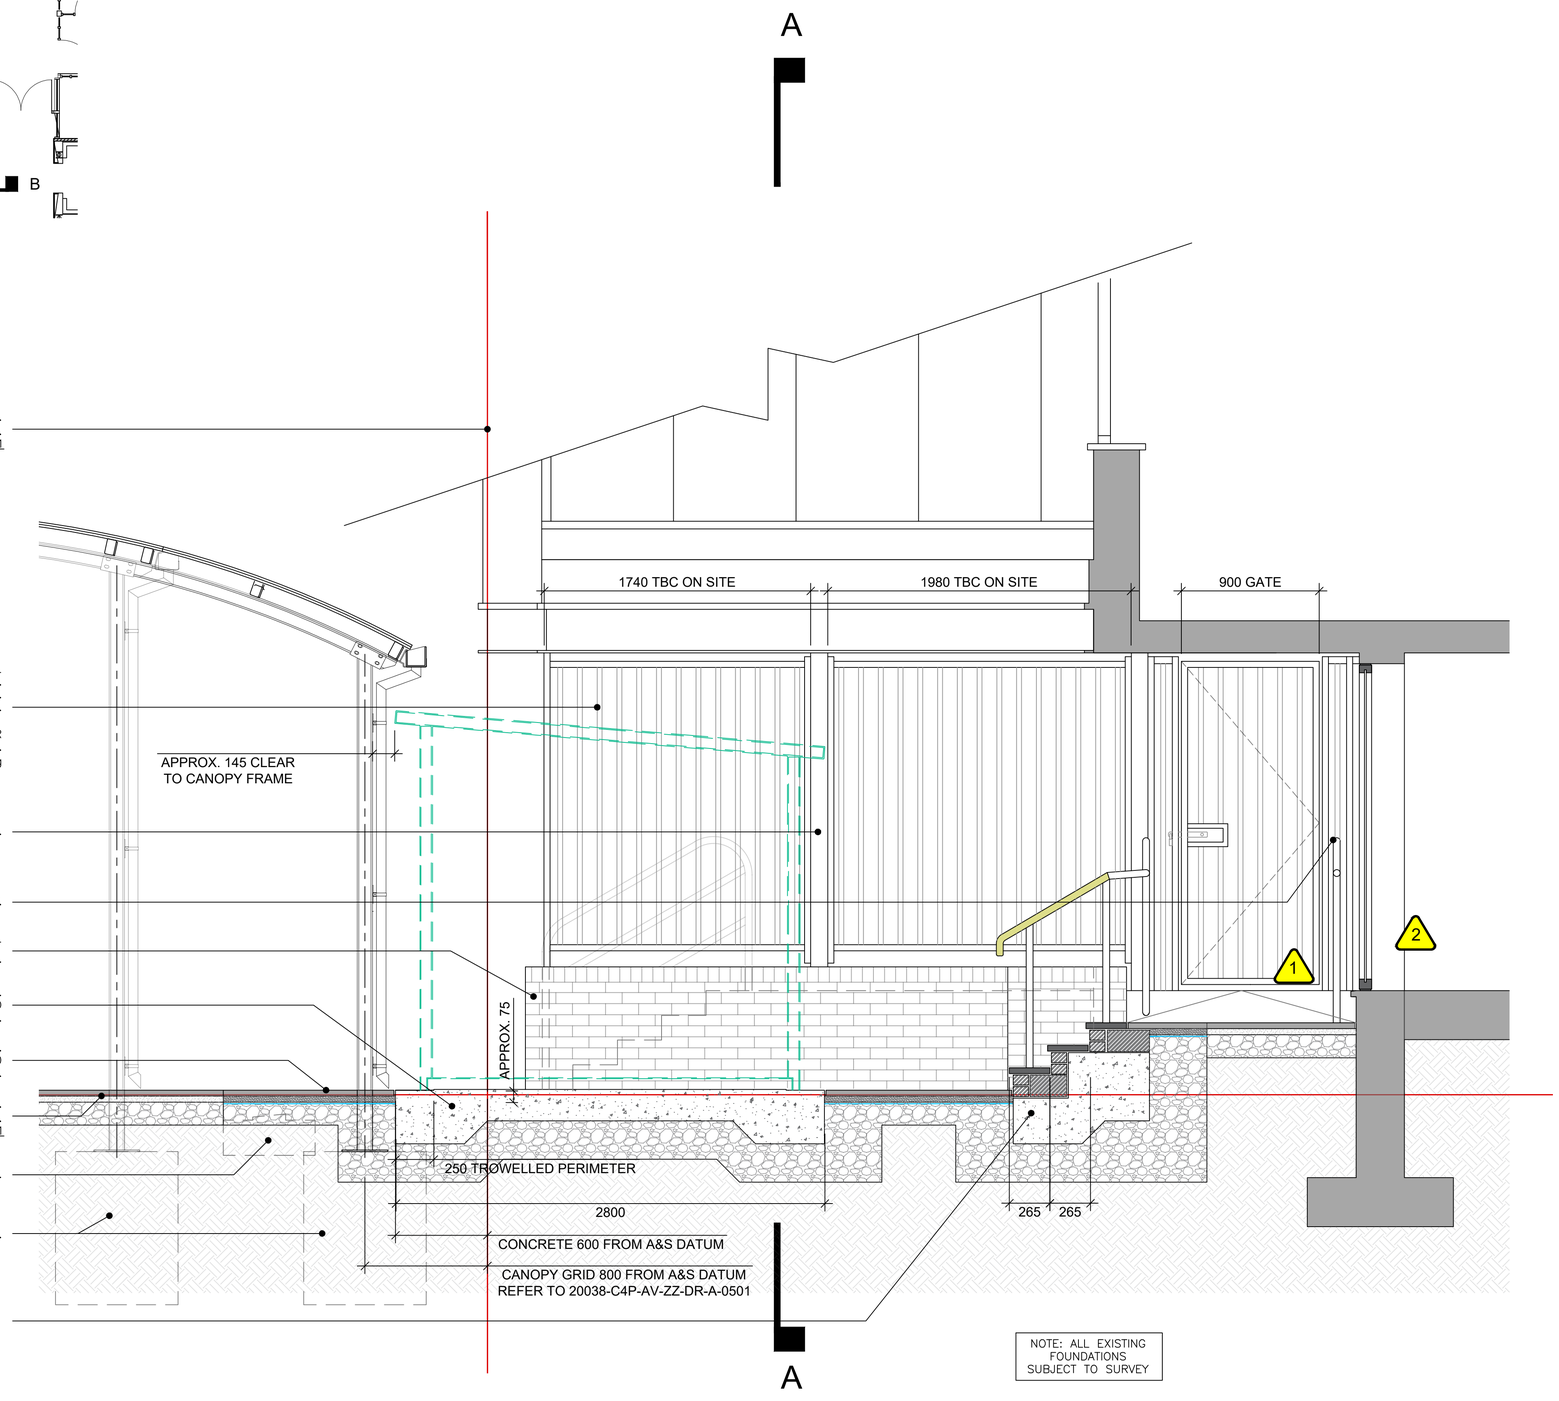

This drawing is © C4 Projects and is not to be copied, reproduced or re-distribute
either in whole or in part without the prior written permission of the originator. Th
originator shall have no responsibility for any liability, loss, cost, damage or expens
arising from or relating to any use of this document other than for its intende
purpose on this project. This drawing shall be read in conjunction with all othe
relevant drawings, specifications and associated documentation. Any discrepencies
errors or omissions are to be reported to the originator before proceeding with work
All dimensions are to be checked on site by the contractor prior to proceeding wit
any work. This drawing shall not be scaled to ascertain any dimensions, work to
figured dimensions only. ***DISCLAIMER*** *When this drawing is issued in CAD, it is a
uncontrolled version issued for information only, to enable the recipient to prepar
their own documents/ drawings for which they are solely responsible.* ***SOFTWAR
INTEROPERABILITY*** *C4 Projects prepared this drawing using Autodesk REVI
Architecture. C4 Projects does not accept liability for any loss or degradation of a
information held in the drawing resulting from the translation from the original fi
format to any other file format or from the recipients reading of it in any oth
programme.*

Hazard Identification

ref	hazard	date
1	Existing Lightning Earth (to be retained)	29.07.2
2	Maintain Fire Escape At All Times	29.07.2

Rev	Revision Details	Drawn	Date	Checke
P02	A&S Pod Shown, Details Updated	AJH	07.08.20	JEP
P01	First Issue	AJH	29.07.20	JEP

C4 Projects
Quayside,
Wilderspool Business Park,
Stockton Heath,
WA4 6HL
t: 01925 751 852
e: info@c4projects.co.uk
www.c4projects.co.uk
Project Management • Architecture • Building Surveying • Cost Consultanc

Client
Cardinal Langley High School

Project
New External Servery Area

Drawing Title
Construction Section B-B
Catering Pod Area

Status Purpose of Issue
S2 SUITABLE FOR INFORMATION

Drawn by	AJH	Created	24.07.2
C4 Job no.	20038	Scale	1:20 @ A1

Drg no.
20038-C4P-AV-ZZ-DR-A-2502

Rev
P02