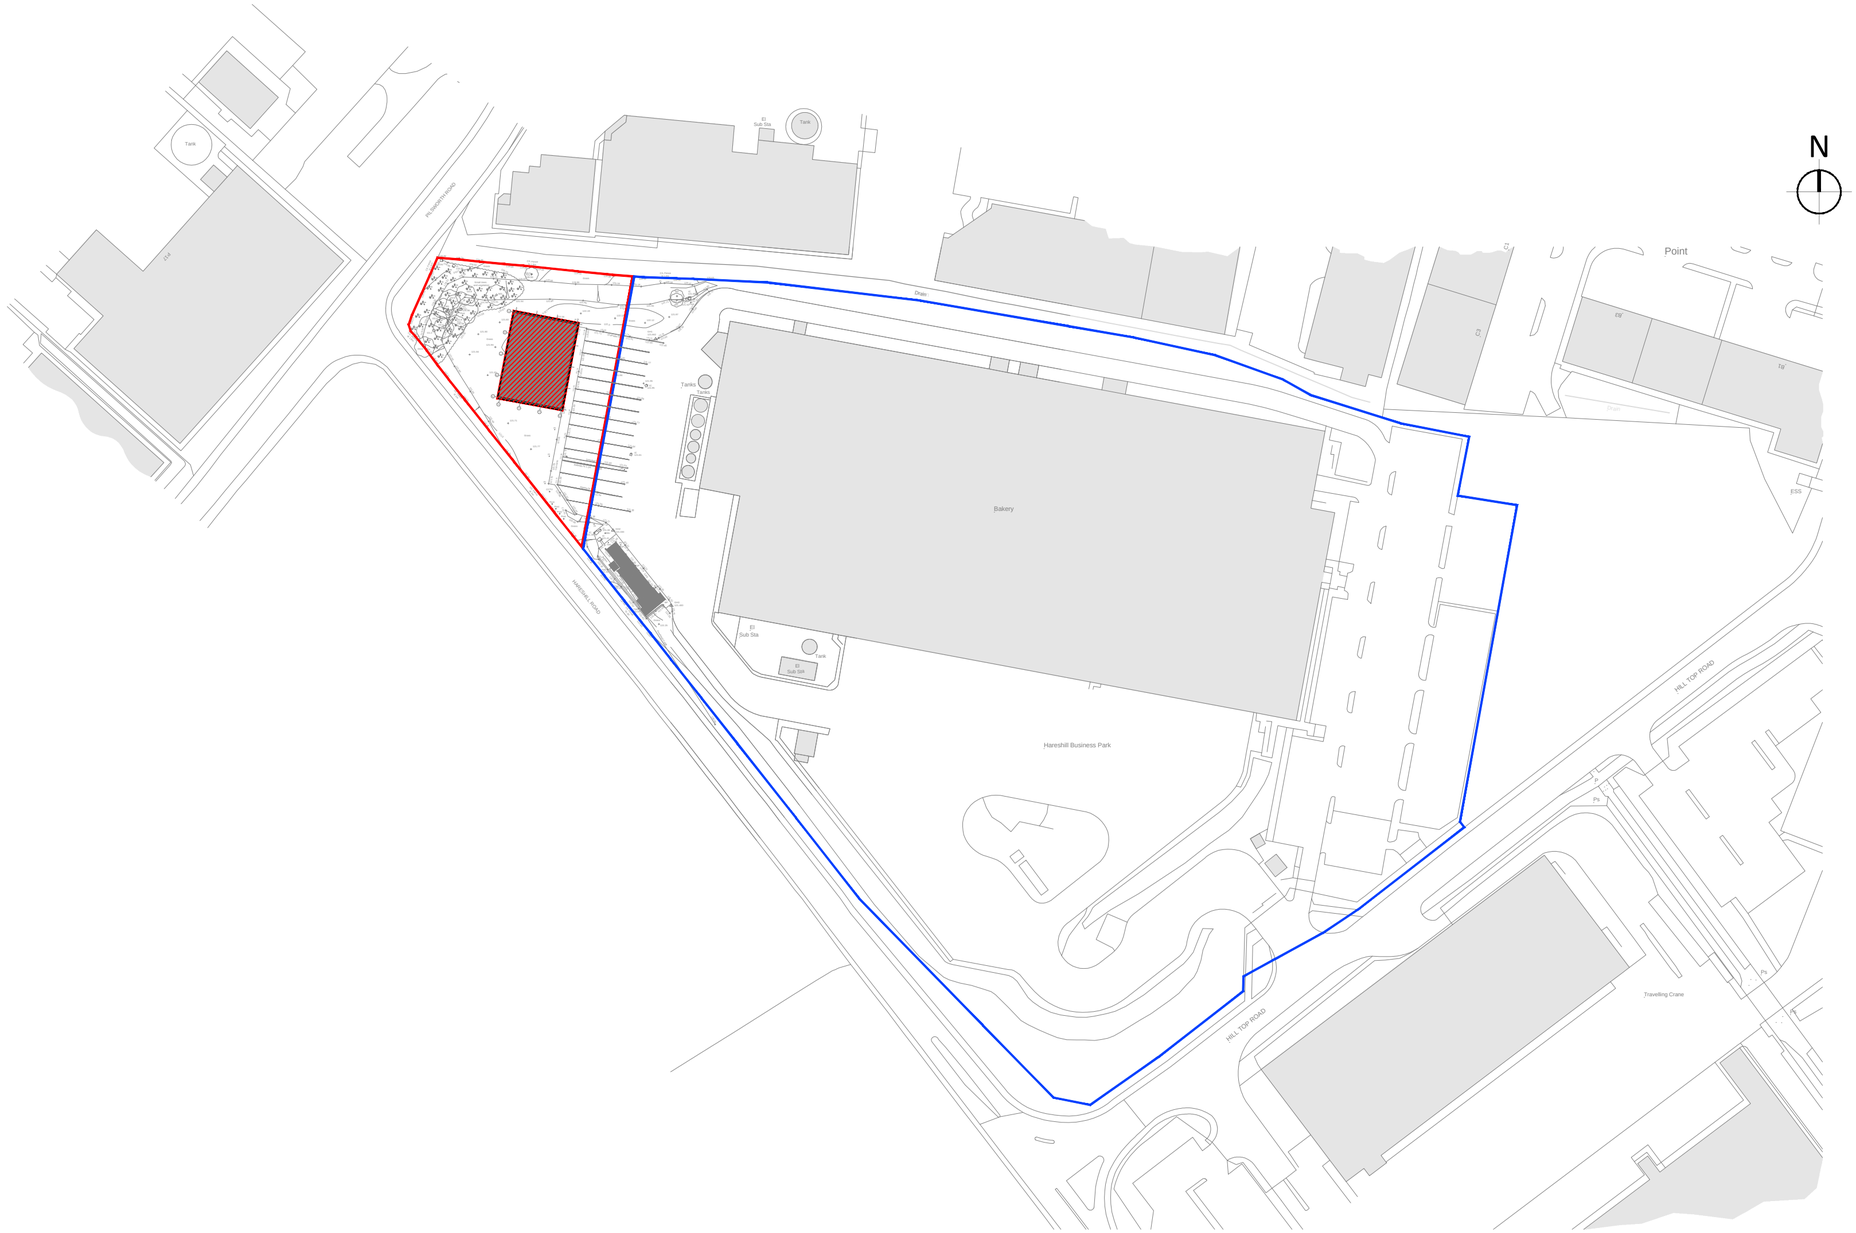


KEY

- Denotes Proposed Site
- Denotes Additional Land Owned By The Client.
- Denotes Extent of new Construction.

SITE ADDRESS:

Heywood DC,
Hareshill Road,
Heywood,
OL10 2TN

COORDINATES:

Lat 53.582657 / Long -2.2318314
Easting 384749 / Northing 409588

0 25 50 100 200

SCALE BAR 1:1250

01 Proposed Location Plan
200 SCALE 1:1250

rev	notes	date
1.0	First Issue.	10/12/2018

Meller,
The Lace Mill,
42 - 44 Derby Road,
Draycott, Derby,
DE72 3NJ
Tel: 01509 670036
Website: www.mellerltd.co.uk

This drawing and its contents, on paper and as the originating data file, remain the copyright of Meller ltd © **meller** 2018

Do not scale from this drawing - use stated levels and dimensions only. If in doubt contact meller ltd.

client		created
	Martin Brower	Dec 2018
project		Drawn by / Checked by
	MB Heywood Bailer Building	DAS / MC
title		scale
	Proposed Location Plan	1:1250 @ A2

job Nº	drawing Nº	rev	status
181003	200	1.0	Planning

G:\15. Architectural Services\181003 - Martin Brower Certificate Of Lawful Development\1.2 Drawings In-Progress\Planning\181003 - Proposed GA Plans, Elevations & Sections.dwg

A2