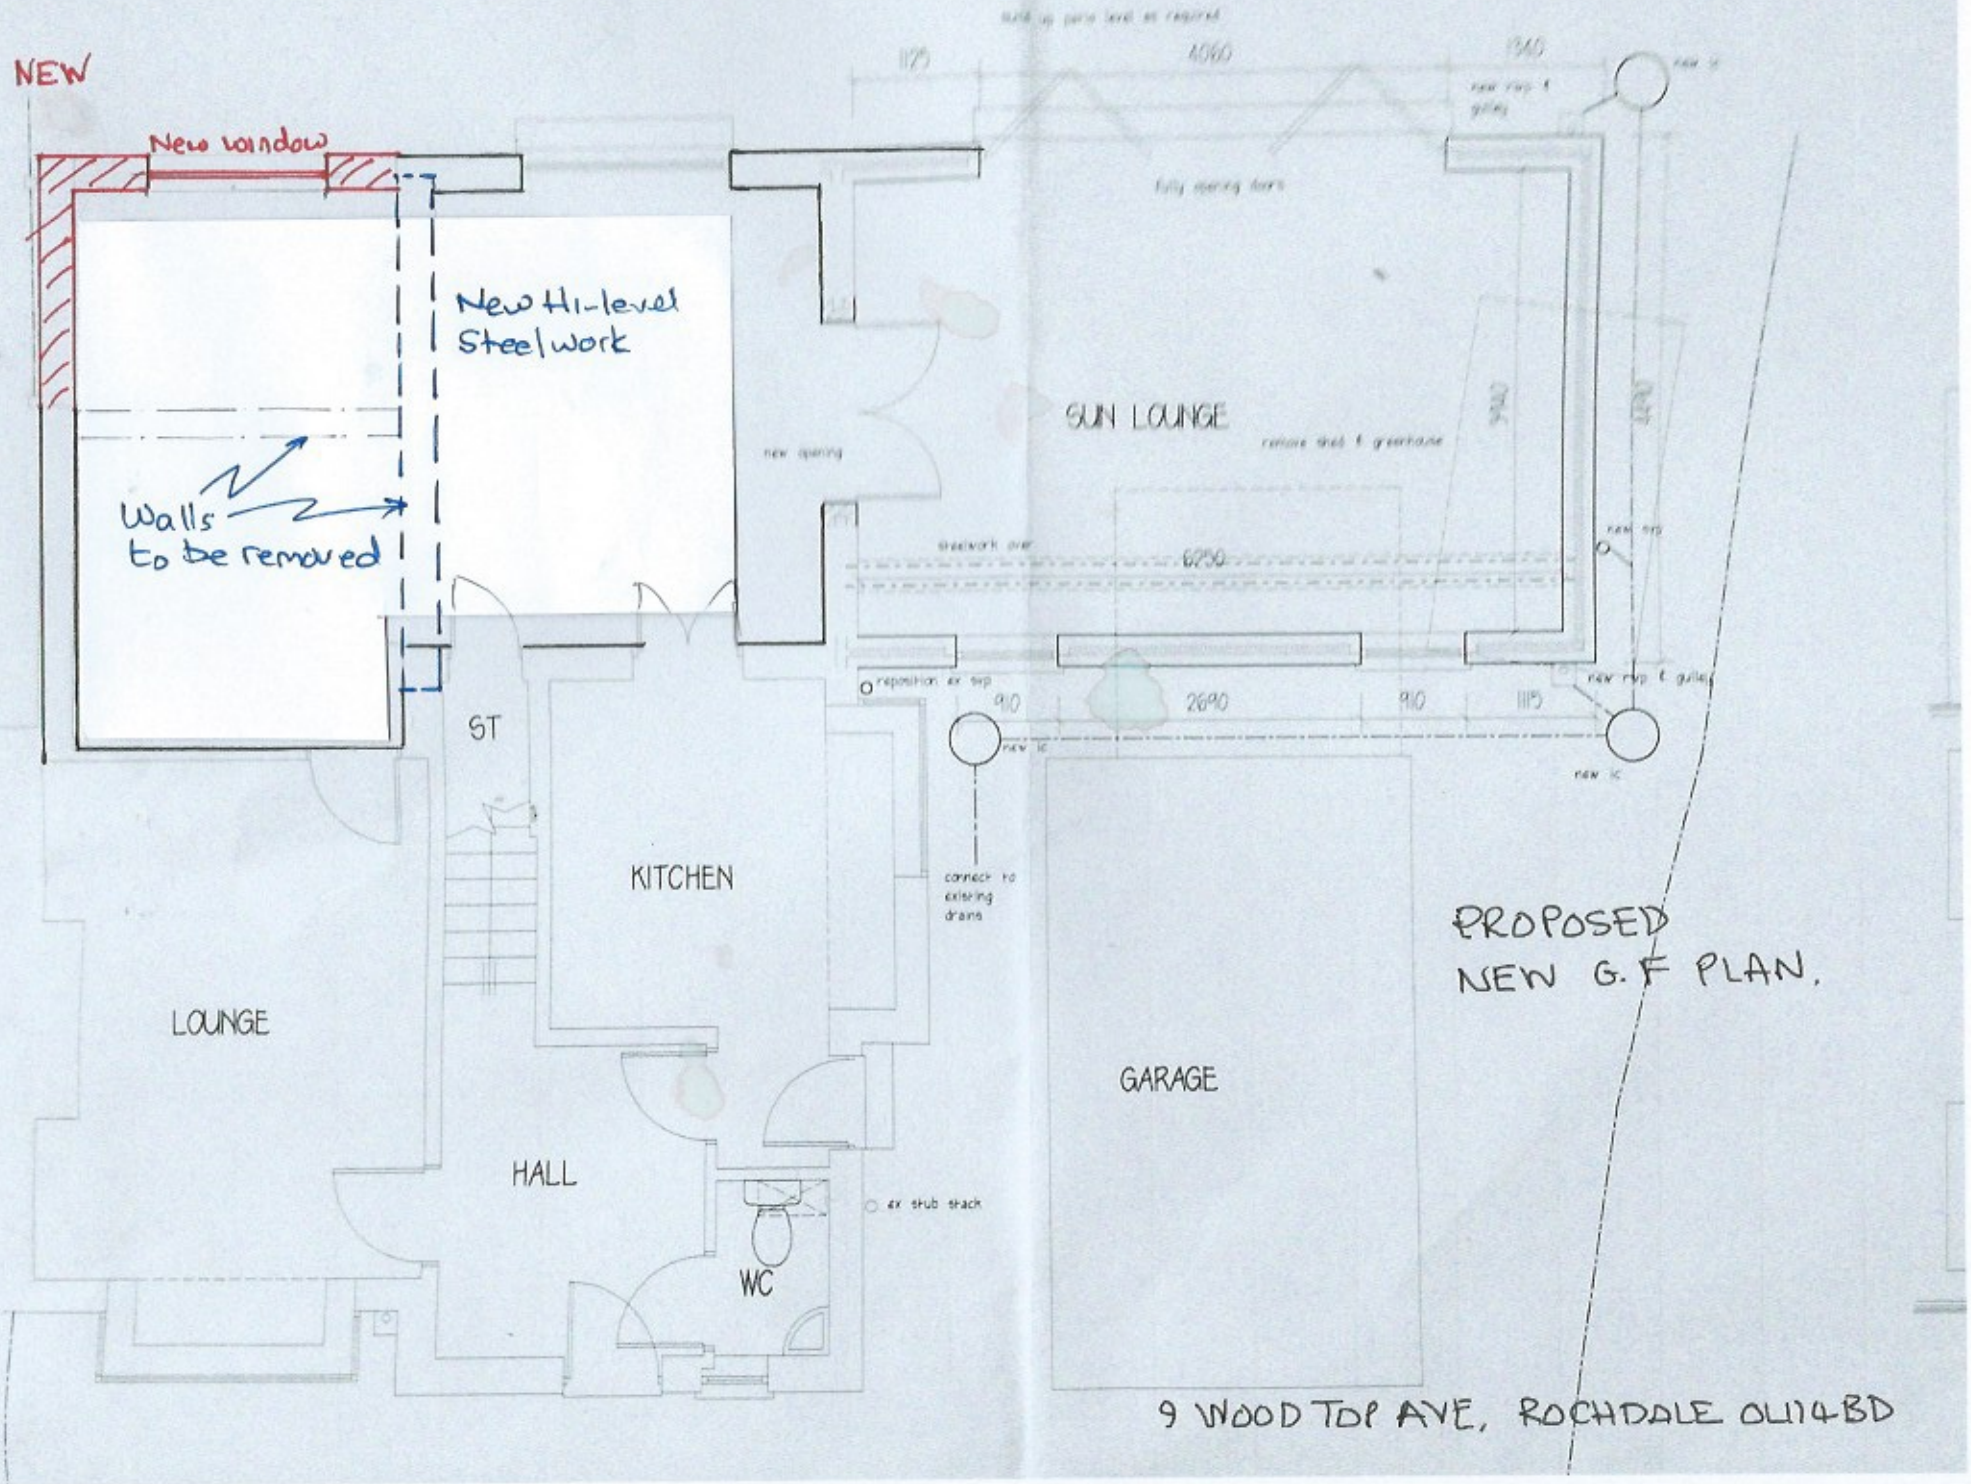

NEW
New window
New Hi-level Steelwork
Walls to be removed
SUN LOUNGE
ST
KITCHEN
LOUNGE
HALL
WC
GARAGE
connect to existing drains
PROPOSED NEW G.F PLAN.
9 WOOD TOP AVE, ROCHDALE OL11 4BD