
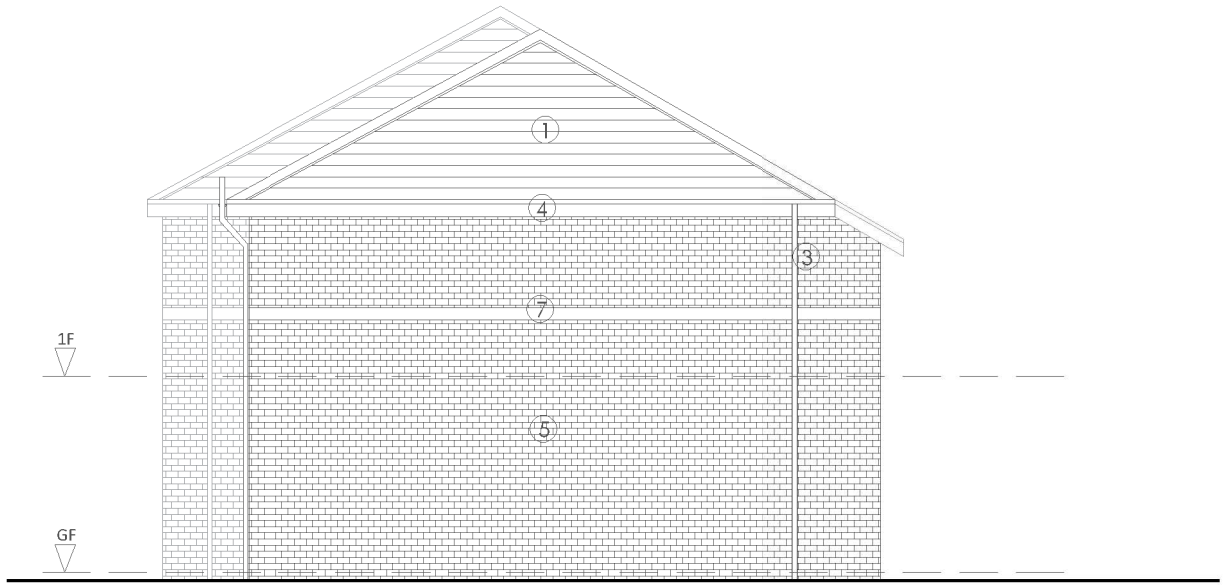


BLOCK B - East Elevation 1:100

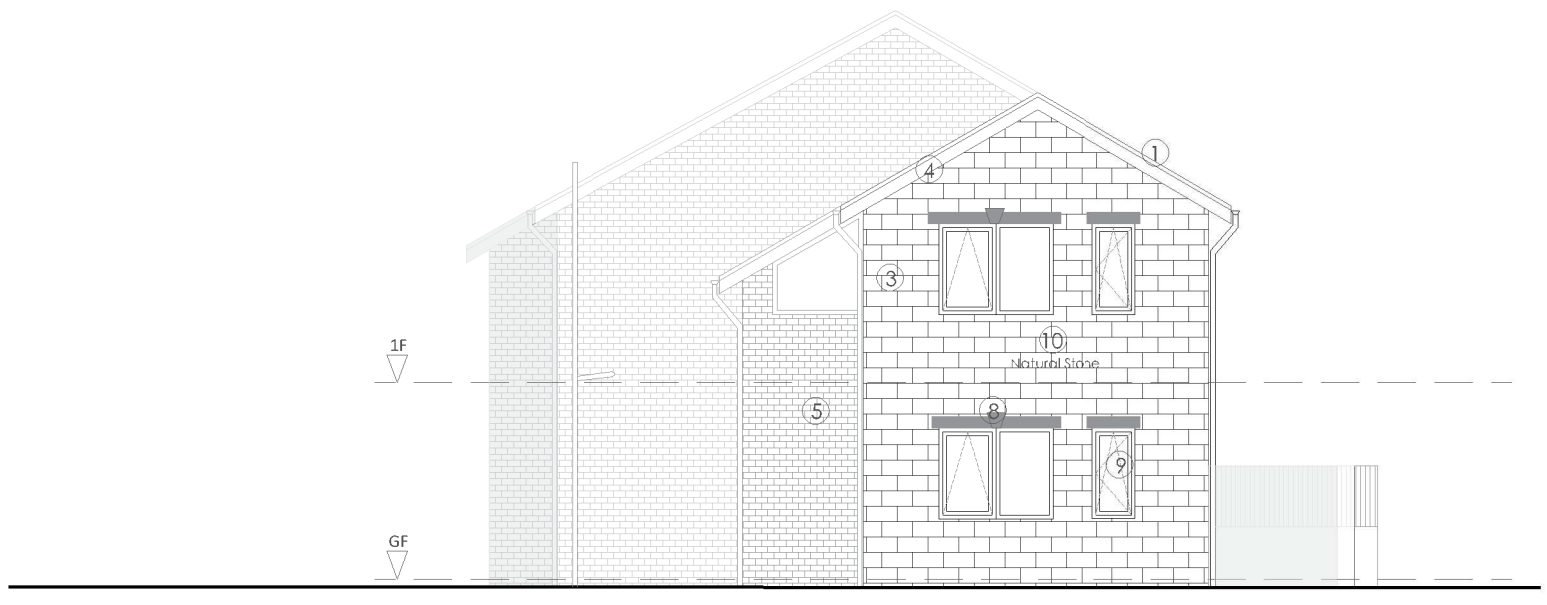

BLOCK B - West Elevation 1:100

Moorhouse Fold Development
Material Details


1	Marley Modern concrete interlocking tile in grey	
2	M04 Velux rooflight	
3	Black uPVC rainwater goods	
4	Prefinished grey composite facias, soffits & barges	
5	Hathaway brindled red soft mud creased multi brick	
7	Cedral smooth finish C	
8	Pre-constructed stone decorative lintel	
9	Pre-finished grey composite windows & doors	
10	Wall facing Moorhouse Fold Natural 140 mm coursed pitch faced stone buff	
11	Row of decorative brickwork lintel	
12	Red engineer brick	

Notes

This drawing is property of Urban Design and Consult Ltd and copyright is reserved. This drawing is not to be copied or disclosed by or to any unauthorized persons without prior consent.

All dimensions are to be checked on site prior to construction, manufacture of any components and ordering of materials and equipment.

Revision	Description	Rev By	Date of Rev
A	Natural stone walls now better referenced	M.M.	05 Dec 18
B	Canopies added, cladding amended	M.N.	19 Apr 19
C	Amended Materials & Decorations	I.C.	06 Sep 19

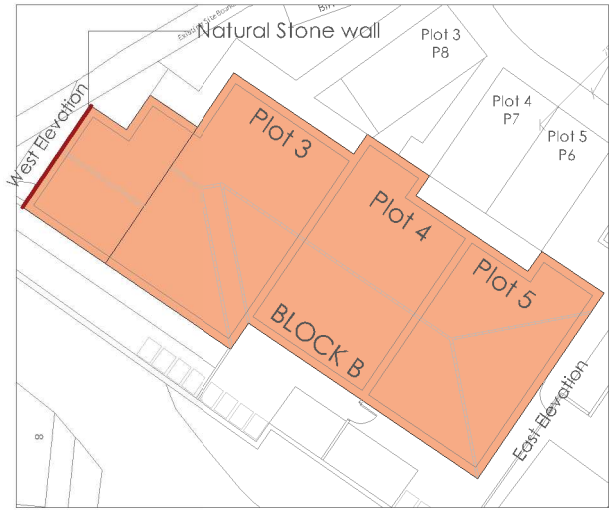



Client Sing Off

I have reviewed the Drawing & Notes & hereby give my approval to the proposed layout & content which has been duly explained to me.

SIGNED:

..... / /

Client
Paul Stone

Project
Moor House Fold Development

Drawing
Block B Elevations East & West - Materials

Drawing Number	Drawing Type	
J000168.P.10C	Planning	
Drawn By	**Scale @ A3**	**Date**
RG	As shown	Oct 18

urban design & consult TM
0845 468 0250
info@udc-ltd.co.uk
www.udc-ltd.co.uk
© Urban Design & Consult Ltd
Denzell House, Dunham Road
Bowdon, Cheshire, WA14 4QE