


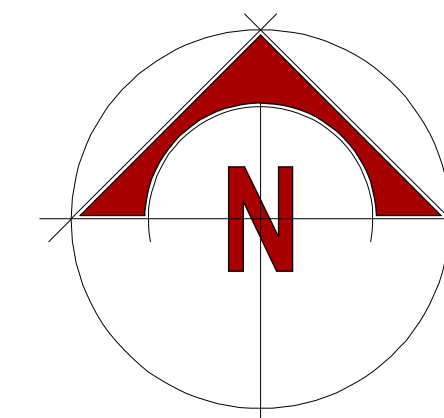


Ward Bay

106.9m

KINGSWAY

KIRKWAY

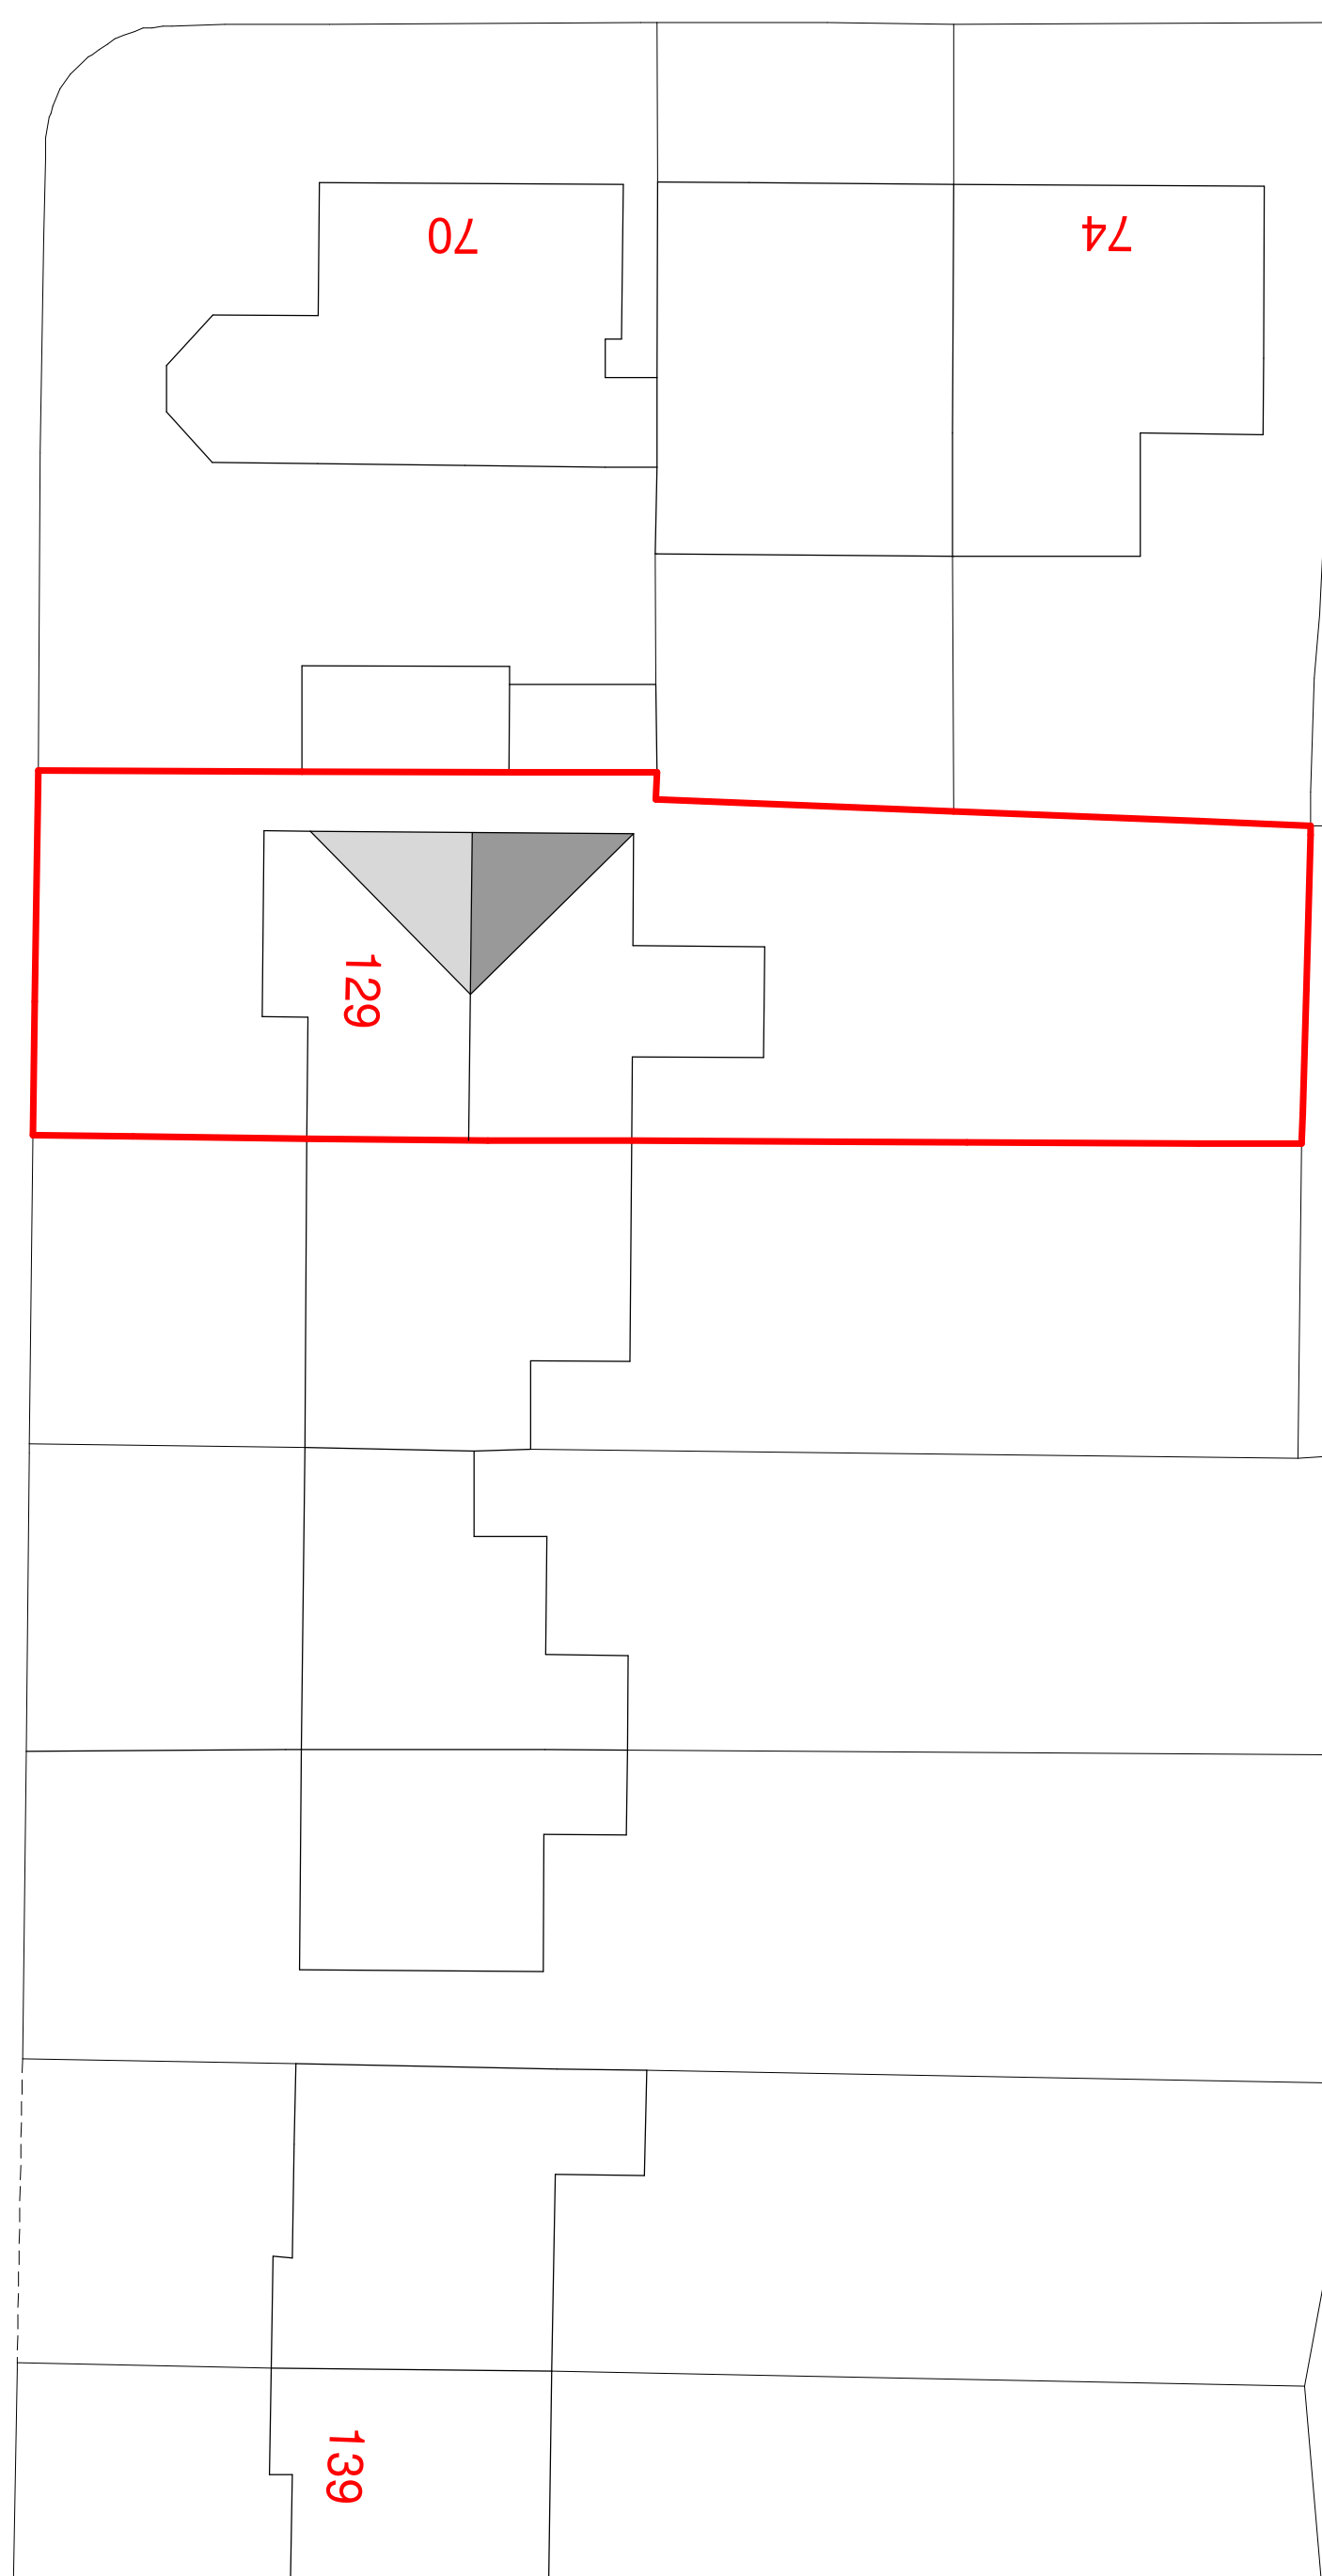

Proposed site plan
1:200 scale at A1
129 Kirkway, Middleton,
Manchester, M24 1LP.