


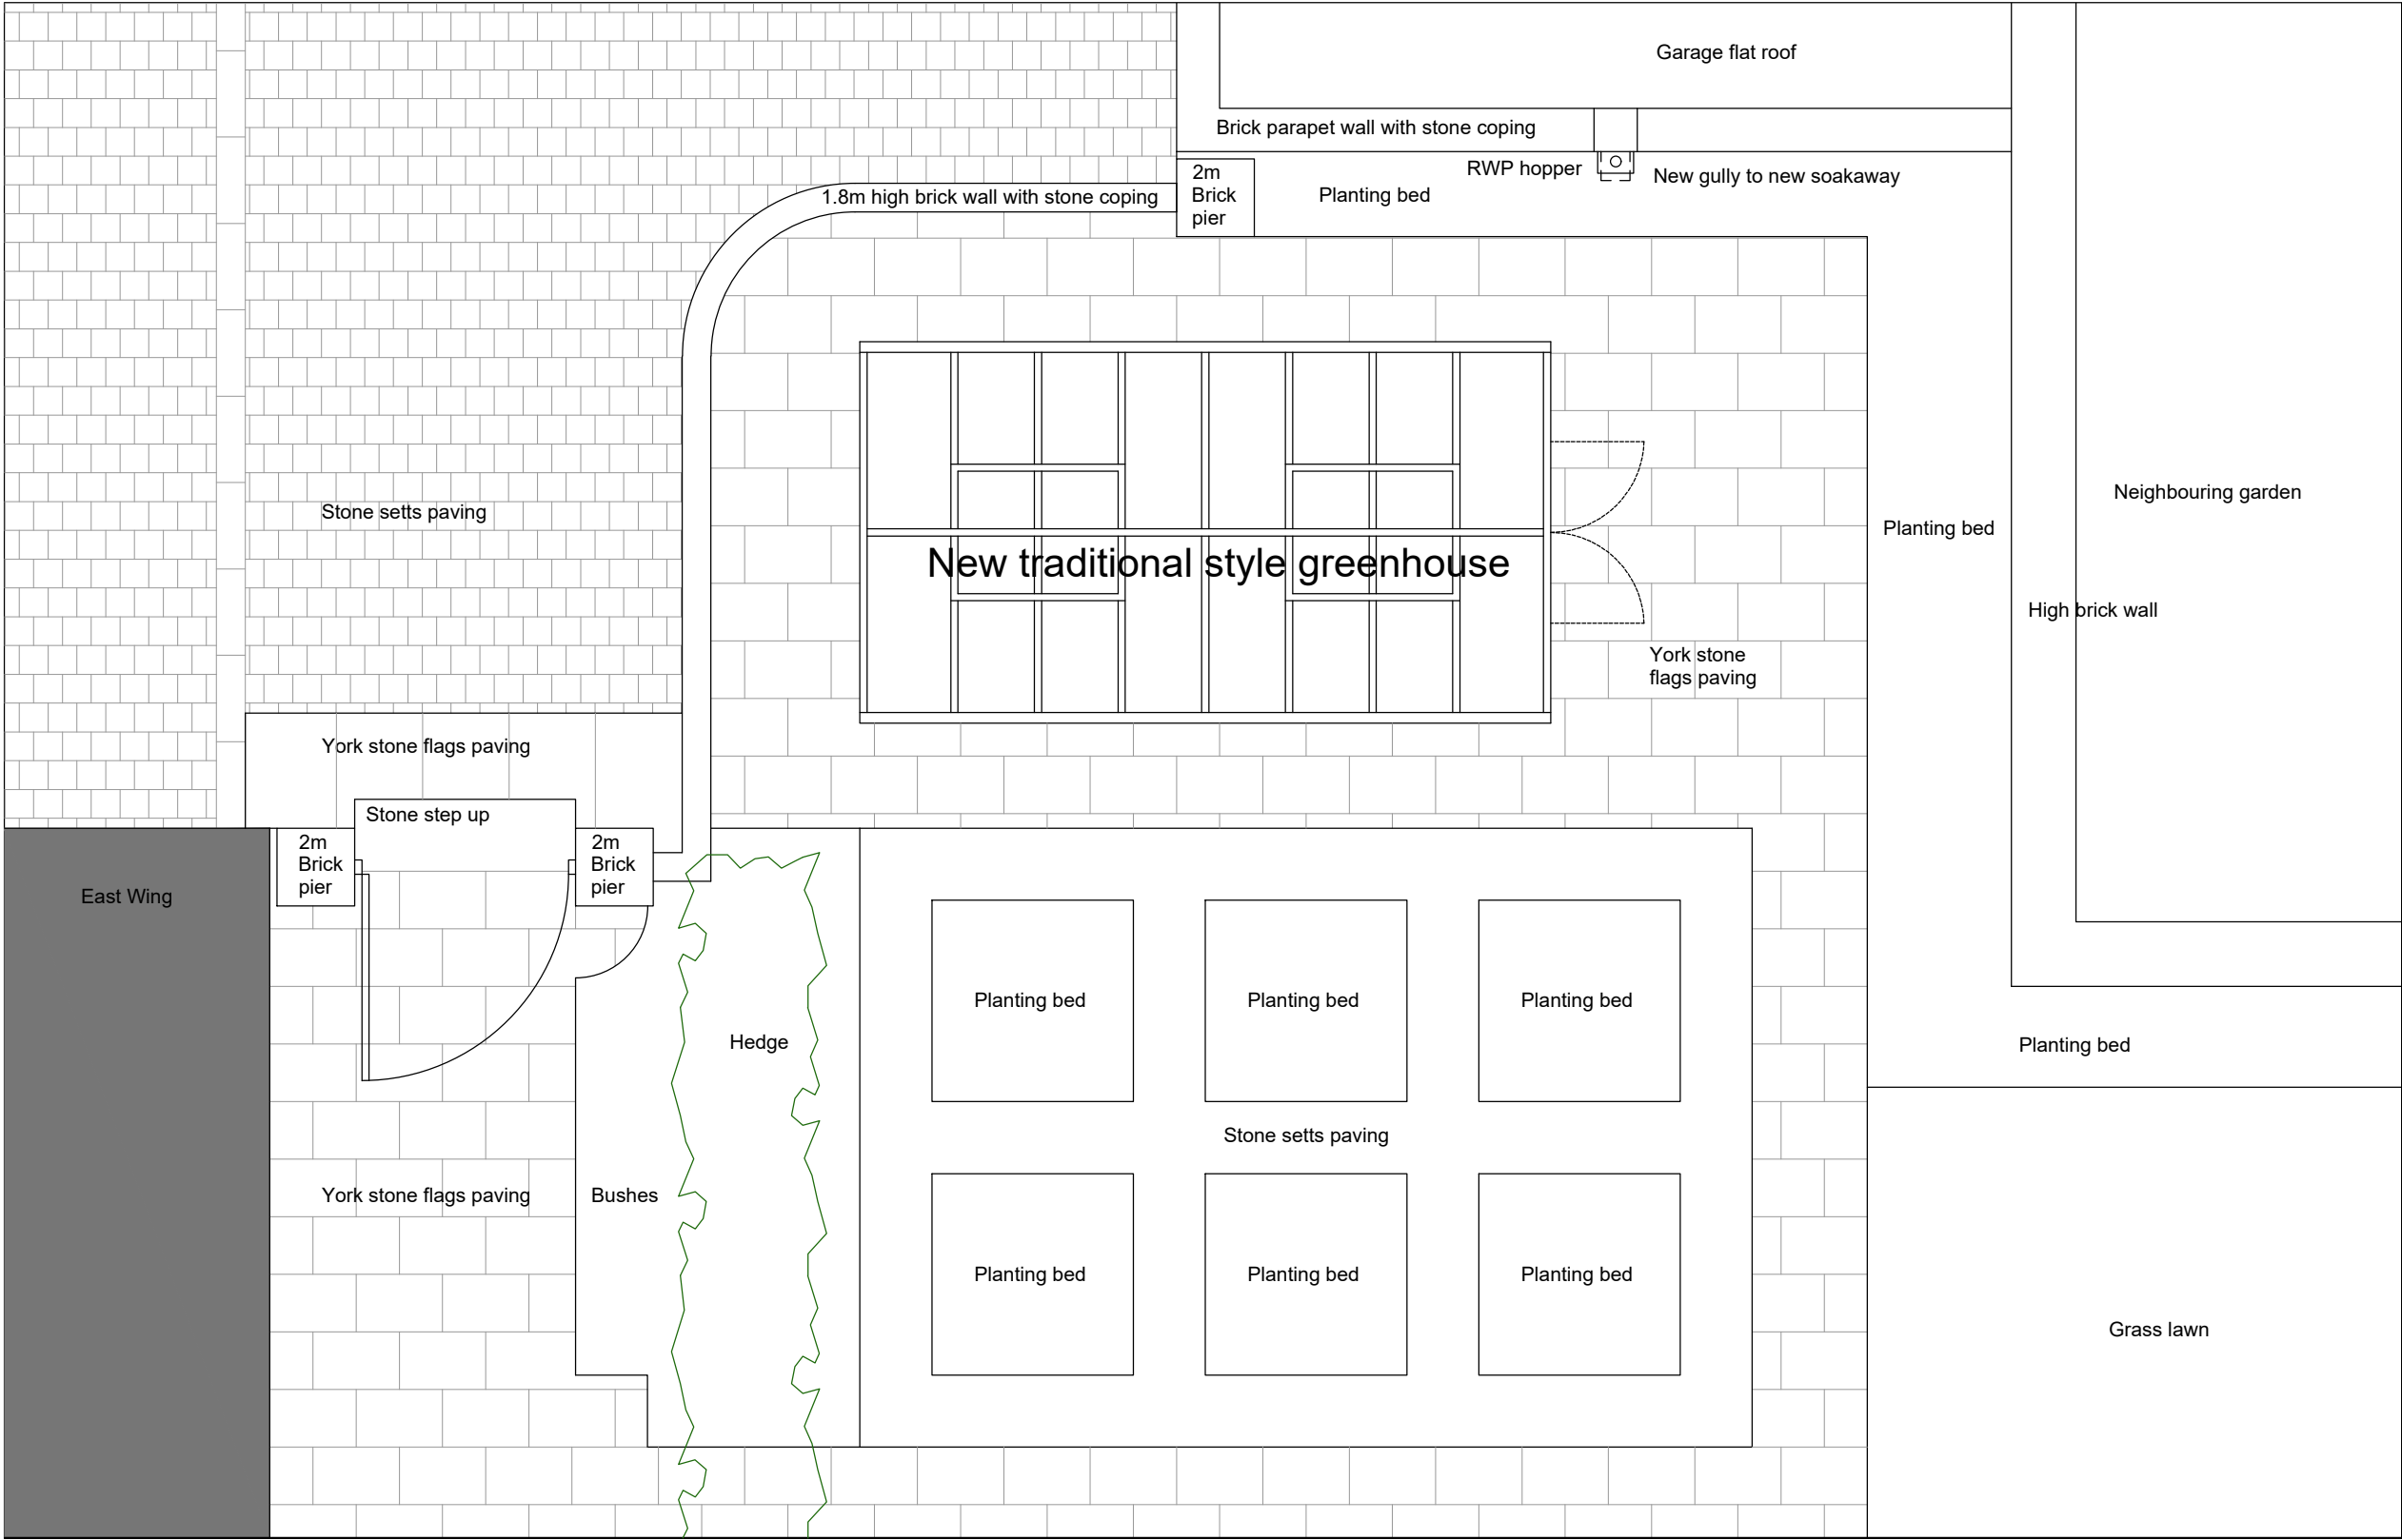

**Ian Bright Architects**  
Chartered Architects – Conservation Architects

Short House  
1-5 Short Street  
Macclesfield  
SK11 6JY

RIBA   
Chartered Practice

t : 0161 818 2225  
m: 0777 56 88825  
w: [www.ianbrightarchitects.com](http://www.ianbrightarchitects.com)  
e : [ib@ianbrightarchitects.com](mailto:ib@ianbrightarchitects.com)

arb   
Architects Registration Board

job title  
**Alkrington Hall East**

drawing purpose  
**Planning and Listed  
Building Consent**

drawing title  
**Garden Plan  
Proposed**

drawing status  
**Submission**

scale  
**1:50**

job no.  
**2529**

sheet print size  
**A3**

drawing no.  
**5-2-11-1**

date of this issue  
**09/03/2023**



drawn by  
**ITB**

rev  
**A**

revisions record  
rev date details by

A 09/03/23 Rescale drawing ITB

rev  
**A**

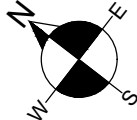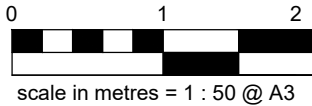

Do not scale from this drawing. Use  
figured dimensions only. This drawing  
must only be used for the purpose for  
which it is supplied. The copyright of  
this drawing remains with Ian Bright  
Architects Ltd and cannot be used by  
any other party for any purpose  
without prior written agreement.