




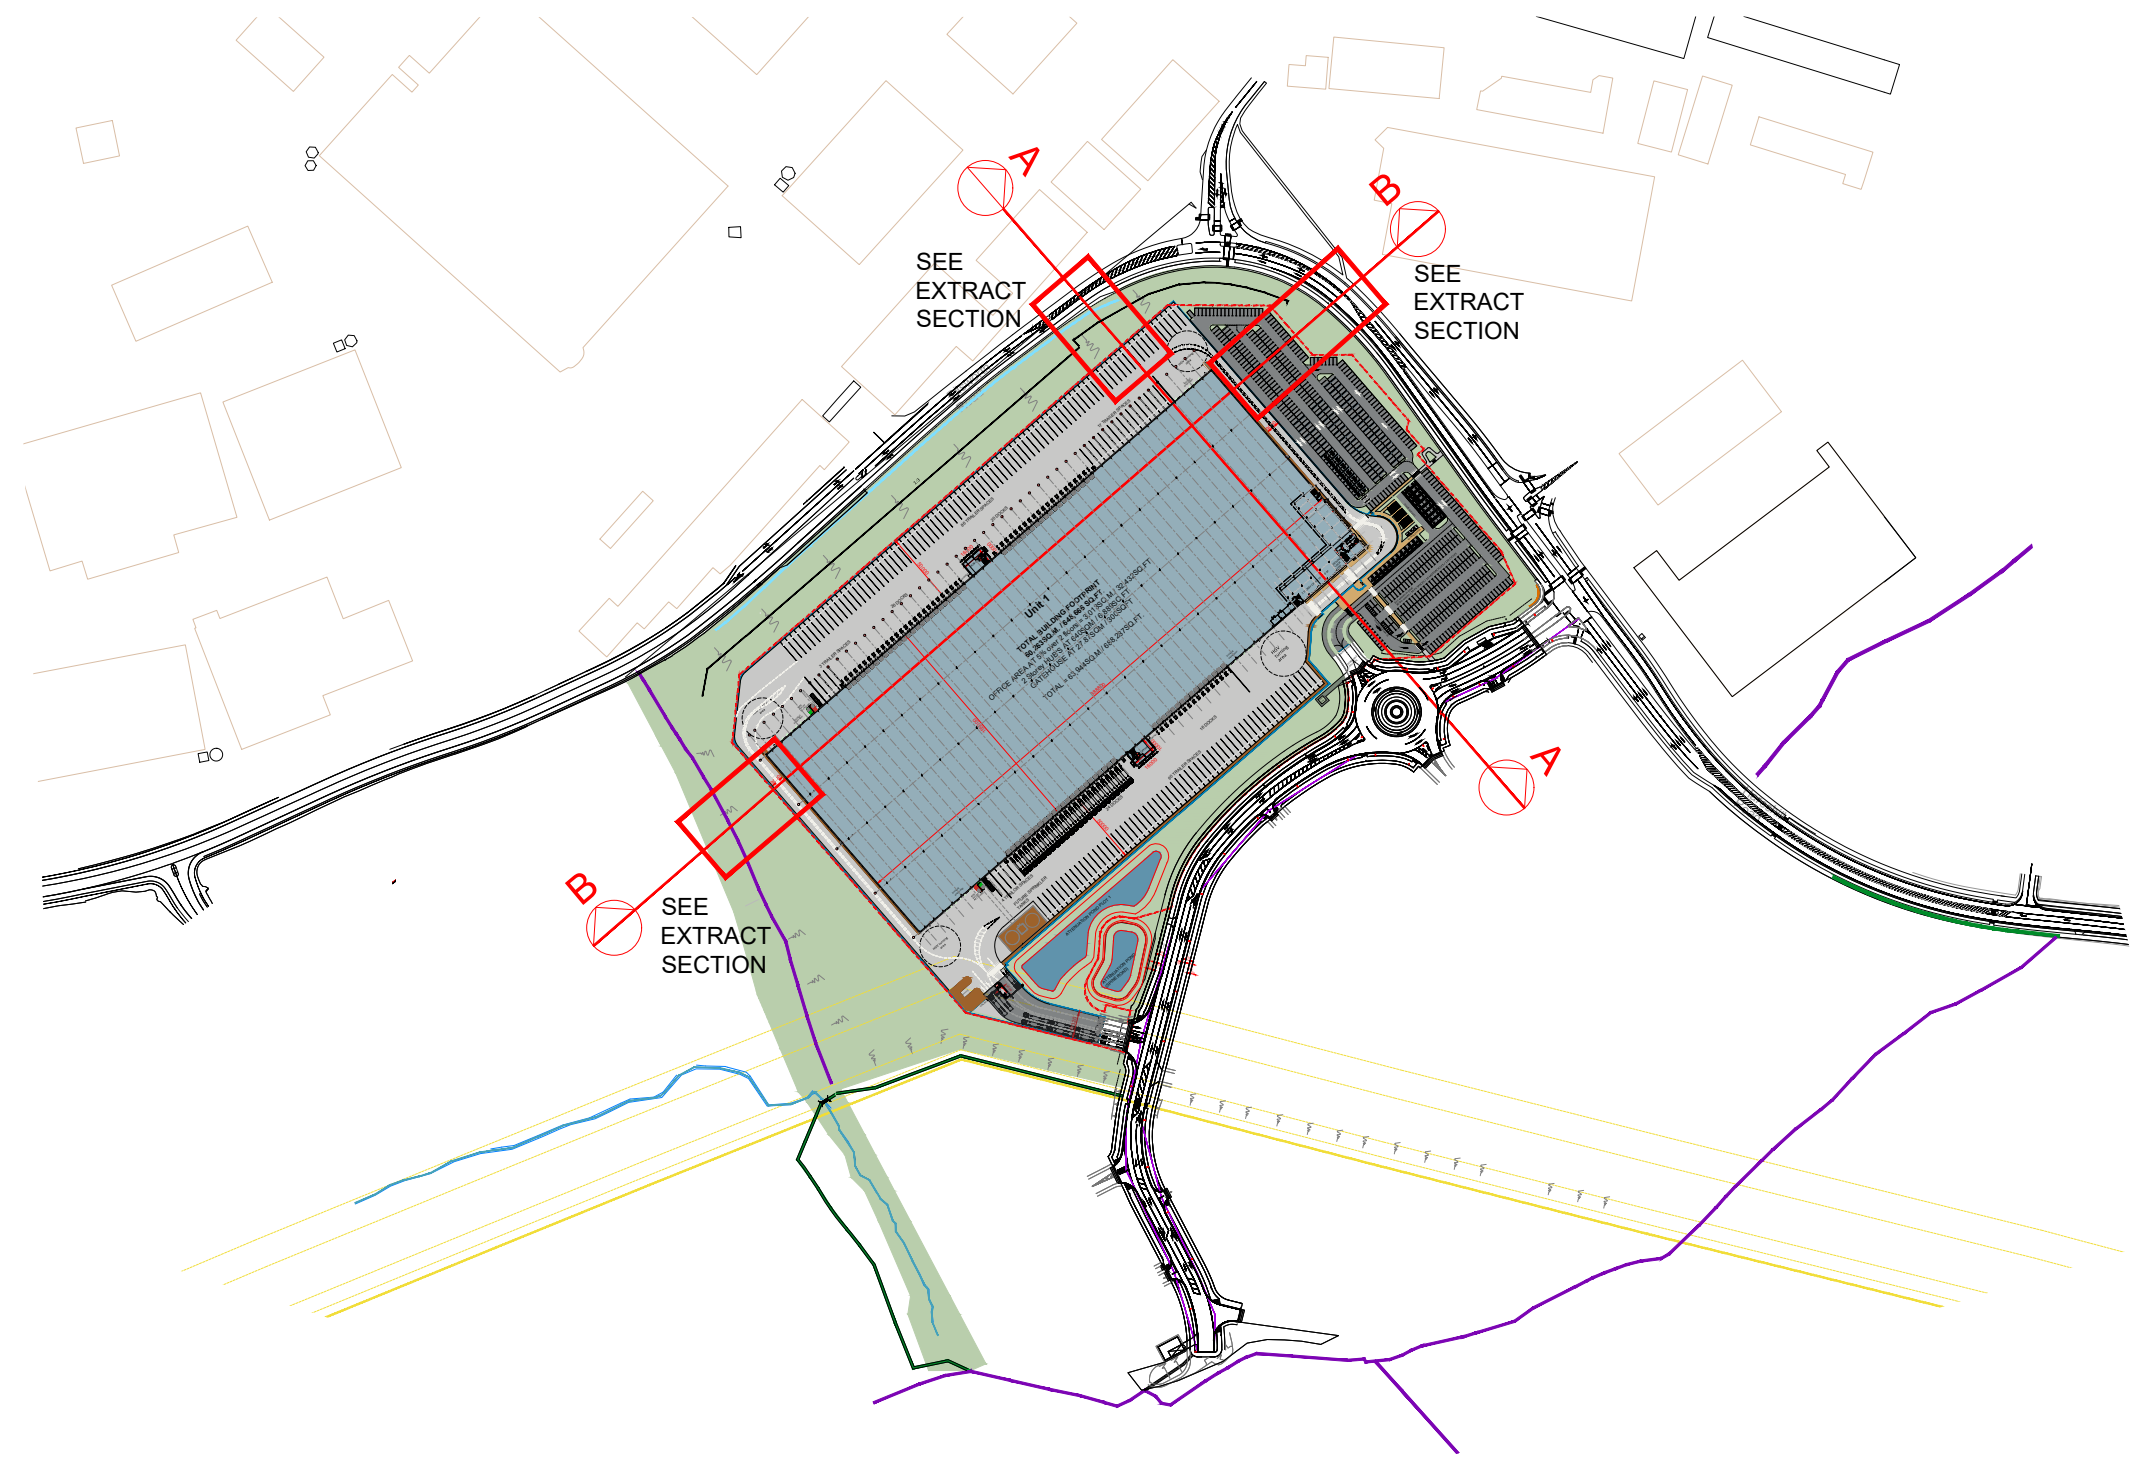


PROPOSED MASTERPLAN - KEY PLAN
SCALE 1:5000

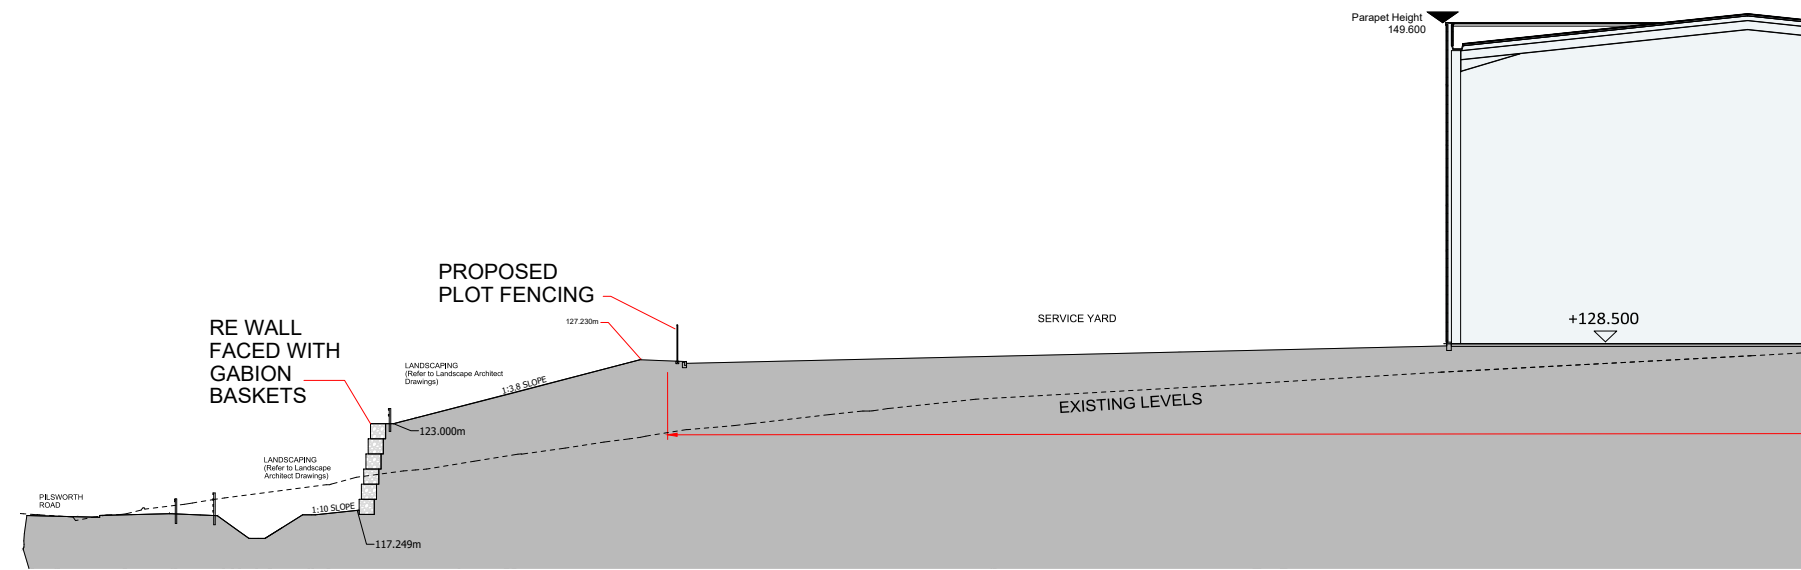


SECTION A-A - EXTRACT 1
SCALE 1:500

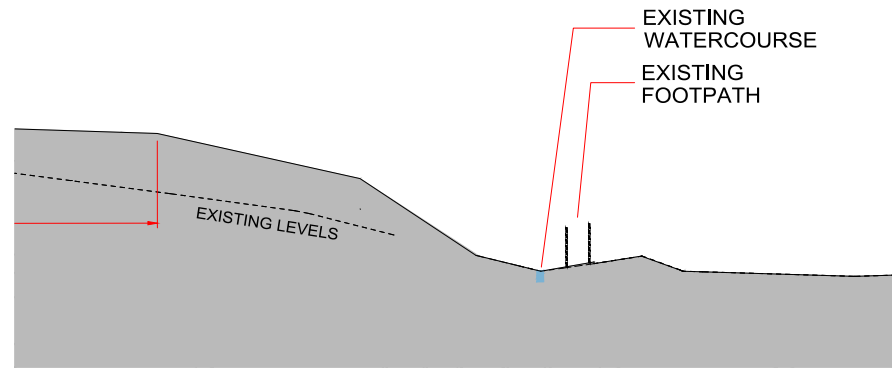


SECTION A-A - EXTRACT 2
SCALE 1:500

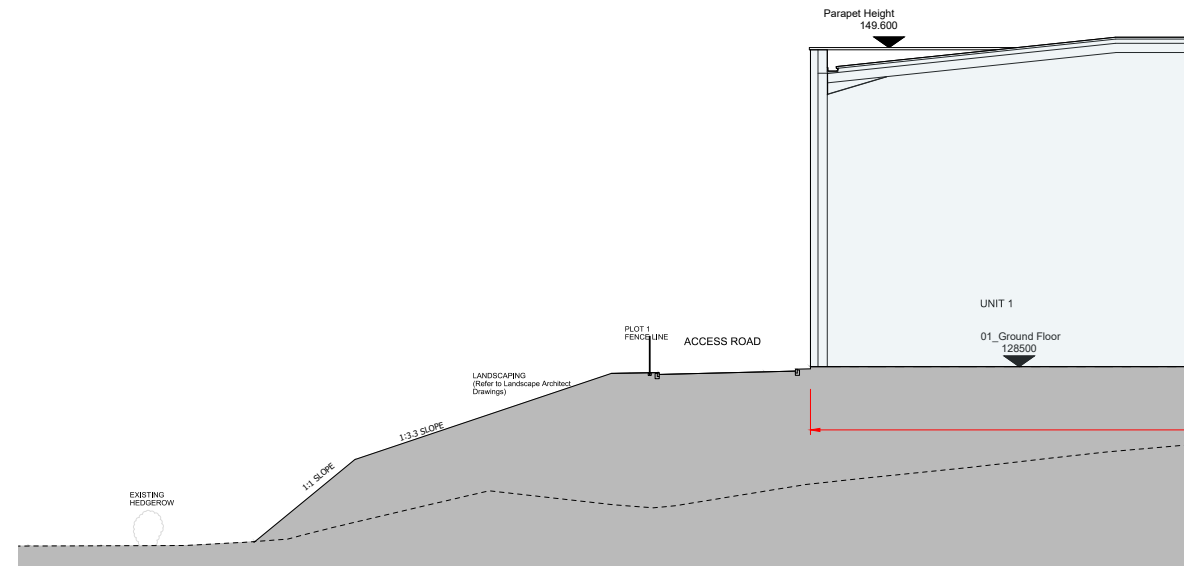


SECTION B-B - EXTRACT 1
SCALE 1:500

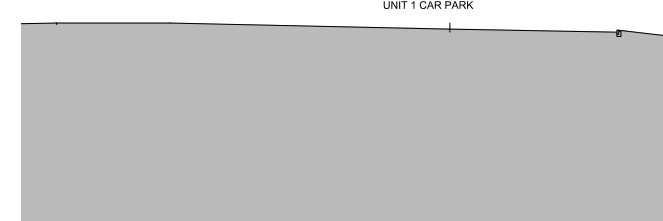

SECTION B-B - EXTRACT 2
SCALE 1:500


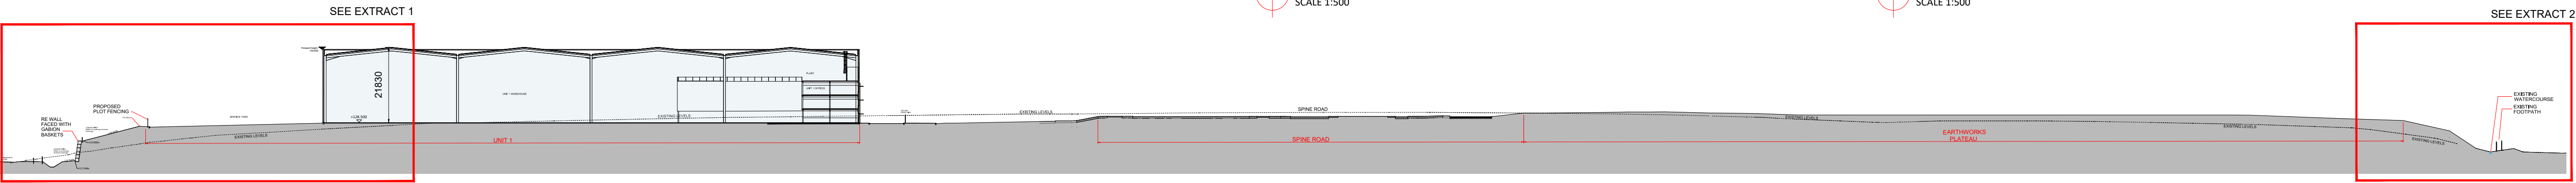


SECTION A-A
SCALE 1:1000

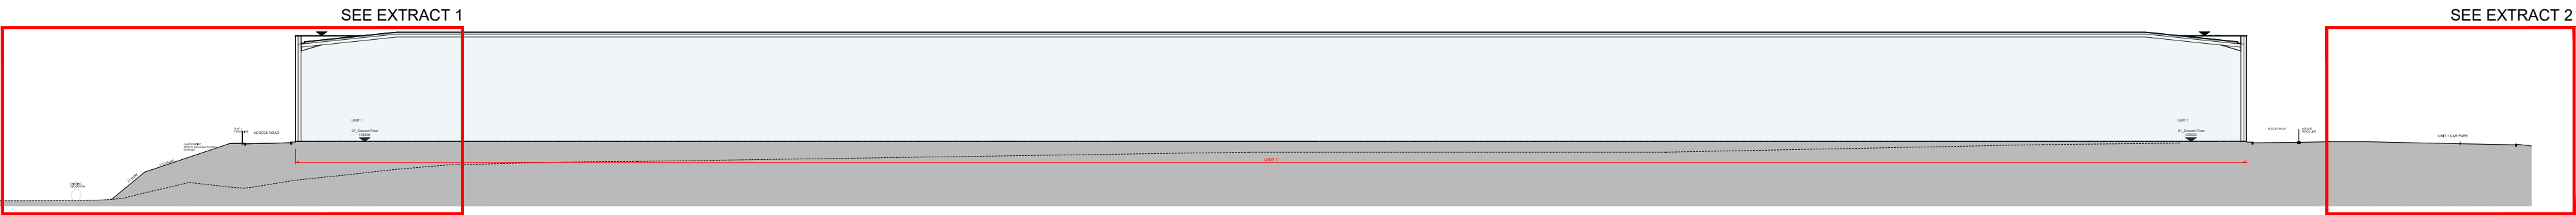

SECTION B-B
SCALE 1:1000

BUILDING PLAN
1:500

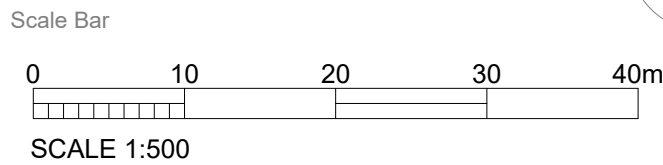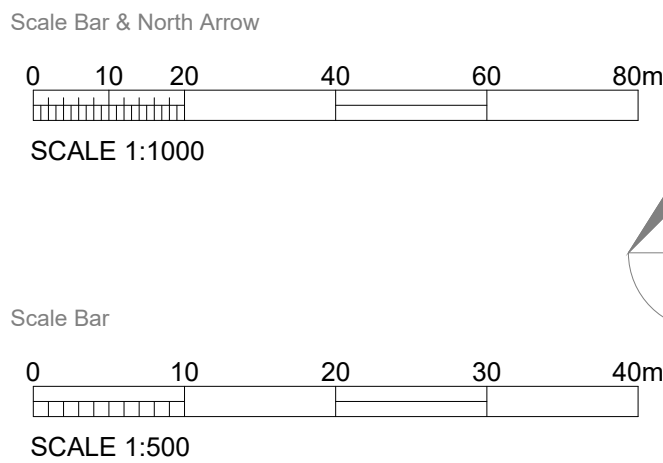

Scale this drawing for planning purposes only.
Ashton Smith to be notified of discrepancies in figured dimensions.
Contractors must check all dimensions from site.
This drawing is copyright and is for use on this site only.
This drawing is to be used solely for information as entitled.
For other information refer to the latest revision of any cross referenced drawing.



LOCATION PLAN:

NOTES:

REV	DATE	DESCRIPTION	DRAWN BY	CHECK BY
REVISIONS				

PROJECT TITLE SHP1 - SOUTH HEYWOOD				
DRAWING TITLE PROPOSED SITE SECTIONS				
RIBA STAGE 3	STATUS PLANNING		DRAWN BY DH	CHECKED BY RR
SHEET A1	SCALE 1 : 500/1000	DATE 18/05/2022	SUITABILITY S0	REVISION P3
DRAWING NO. SHP1 - ASA - 00 - ZZ-00 - D - A - 0013 _ (S0 - P3)				

CLIENT	
	
	
Ashton Smith, Belvedere House, 2 Victoria Avenue, Harrogate, North Yorkshire, HG1 1EL Tel: 01423 522882 Fax: 01423 565104 www.ashtonsmith.co.uk	

JOB NO.
22043