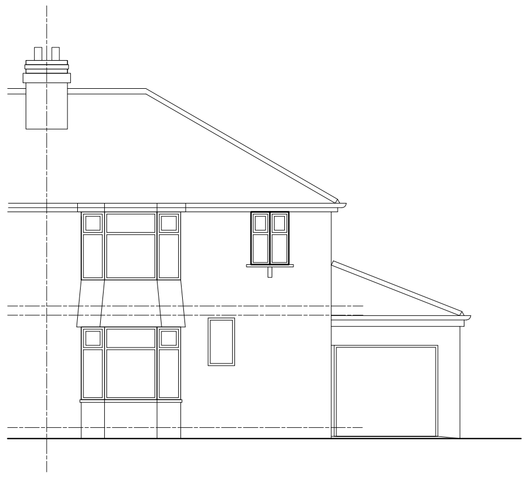

EXISTING FRONT ELEVATION scale 1:100

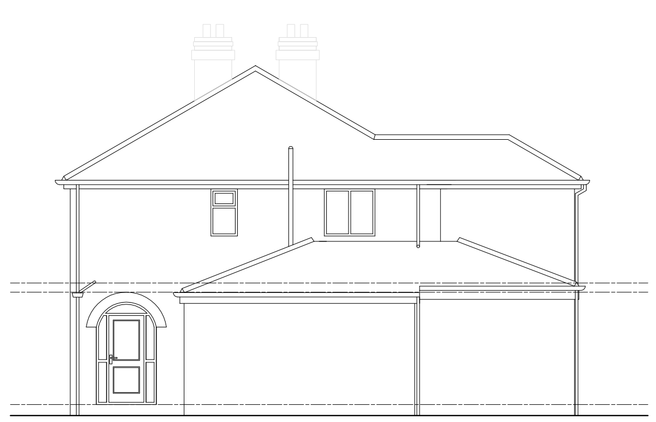

EXISTING SIDE ELEVATION scale 1:100

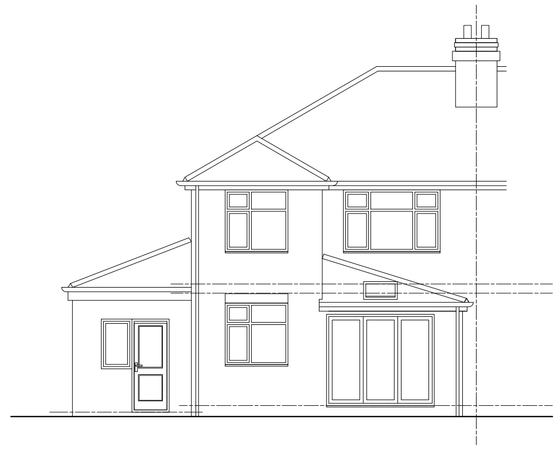

EXISTING REAR ELEVATION scale 1:100

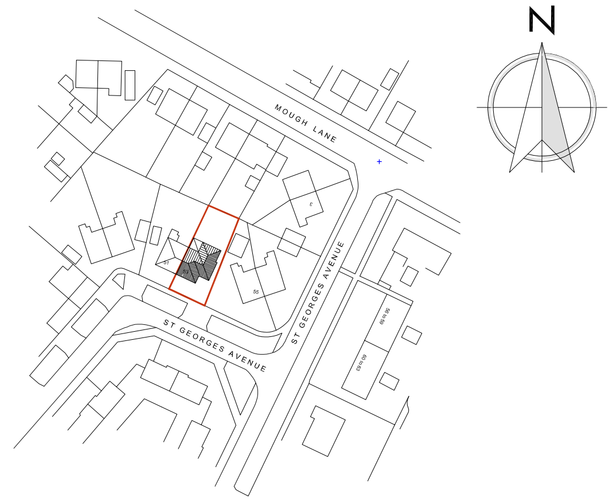

LOCATION PLAN scale 1:1250

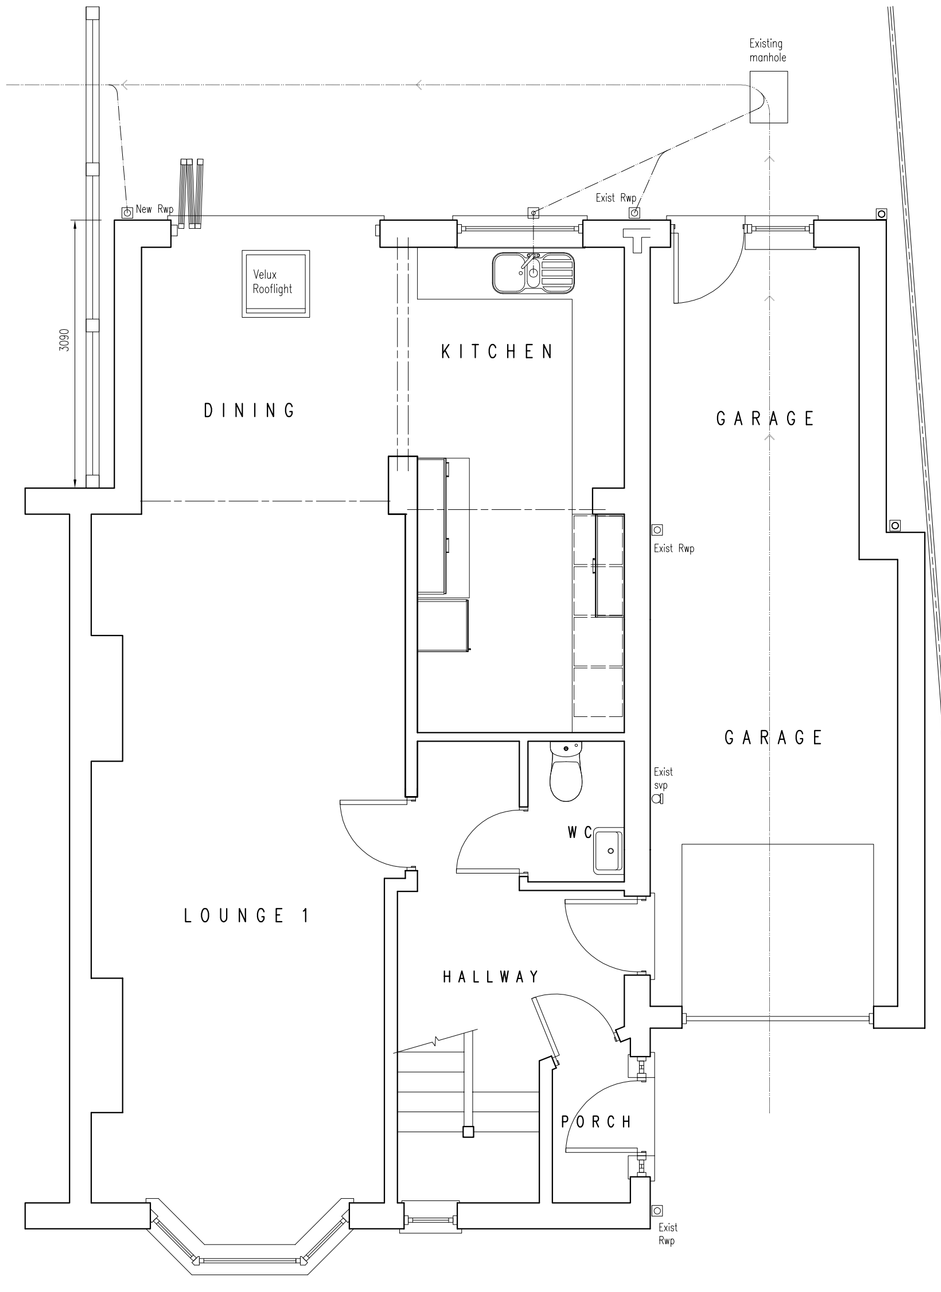

EXISTING GROUND FLOOR PLAN scale 1:50

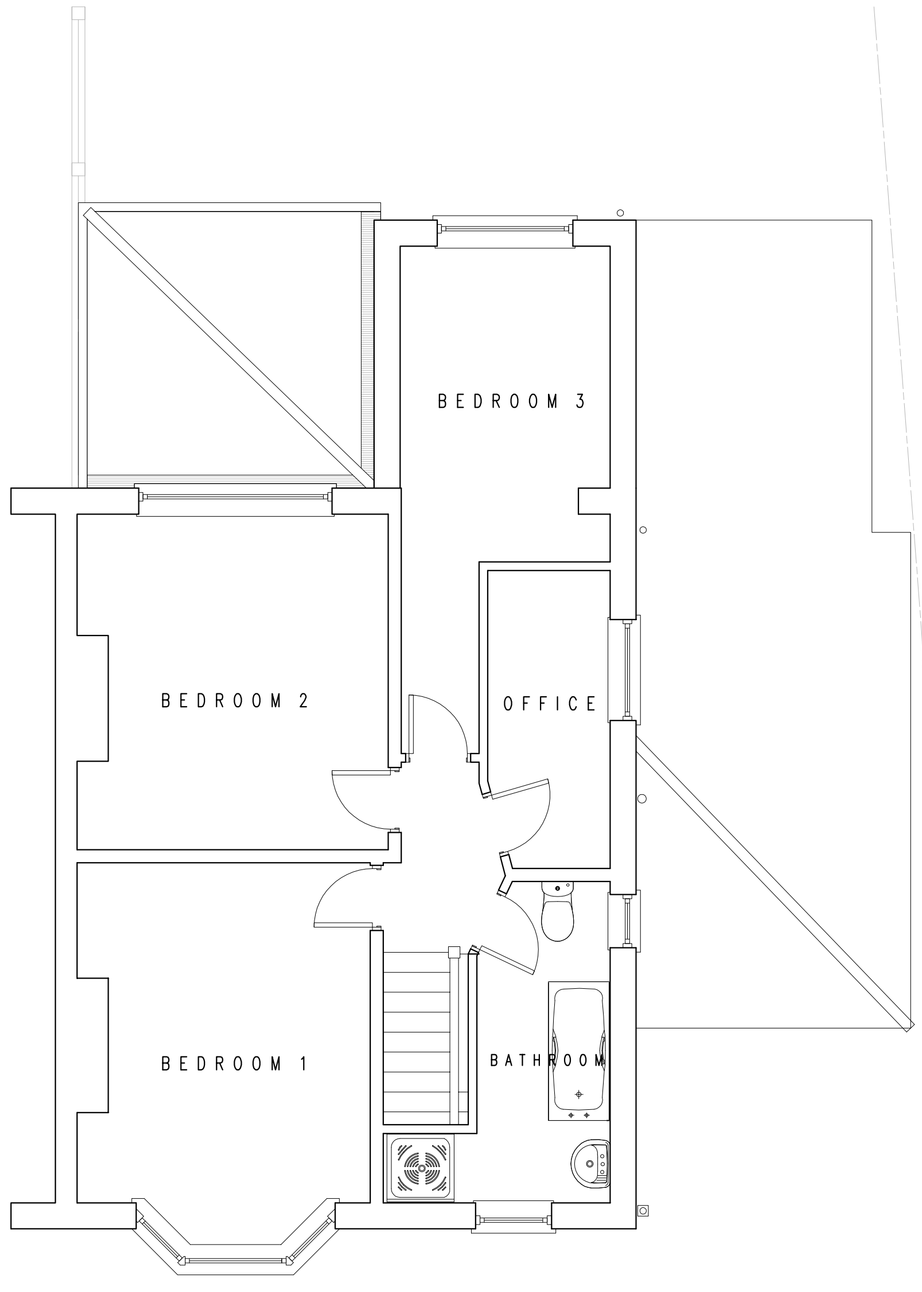

EXISTING FIRST FLOOR PLAN scale 1:50

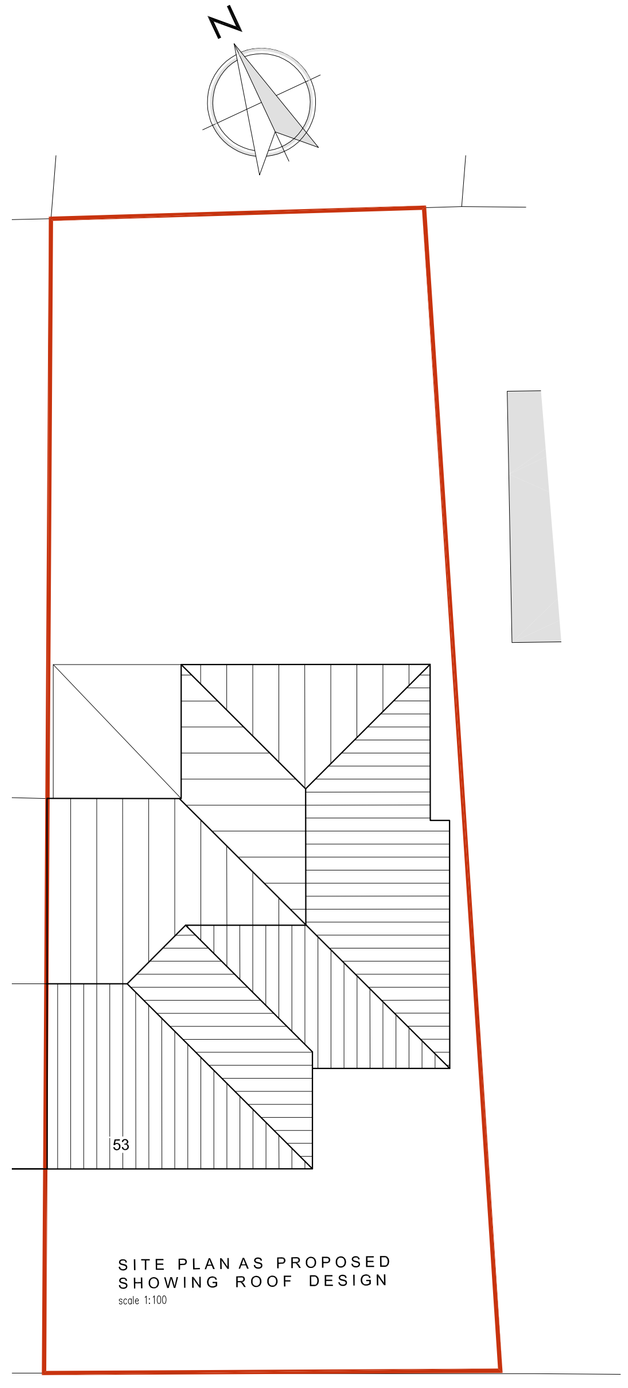

SITE PLAN AS PROPOSED
SHOWING ROOF DESIGN
scale 1:100

PROPOSED SITE PLAN scale 1:100

REV	DESCRIPTION	DRAWN	CHK	APP	DATE

GREENFIELD DESIGN SERVICES LTD

Contact : STUART BROADHURST Tel : 07763693374

client
ANDREW MARSDEN

project title
53 ST GEORGES SQUARE
CHADDERTON, OLDHAM OL9 9NY

drawing title
PROPOSED 1ST FLOOR EXTENSION

scale @ A1	date drawn	status
	DEC 2018	DESIGN

drawing no.	revision
735 - 18 - 01	A

THIS DRAWING IS COPYRIGHT TO GREENFIELD DESIGN SERVICES LIMITED. IT SHALL NOT BE USED WITHOUT PERMISSION FOR ANY PURPOSE. REPRODUCTION IS ONLY PERMITTED BY PRIOR ARRANGEMENT.