THIS DRAWING IS THE PROPERTY OF NORTH WEST DESIGN COLLECTIVE. COPYRIGHT IS RESERVED BY THEM AND THE DRAWING IS ISSUED ON CONDITION THAT IT IS NOT COPIED EITHER WHOLLY OR IN PART WITHOUT THE CONSENT IN WRITING OF NORTH WEST DESIGN COLLECTIVE.

DIMENSIONS SHOULD NOT BE SCALED. ALL DIMENSIONS TO BE CHECKED ON SITE BY THE CONTRACTOR BEFORE COMMENCEMENT OF THE RELEVANT PART OF THE WORK

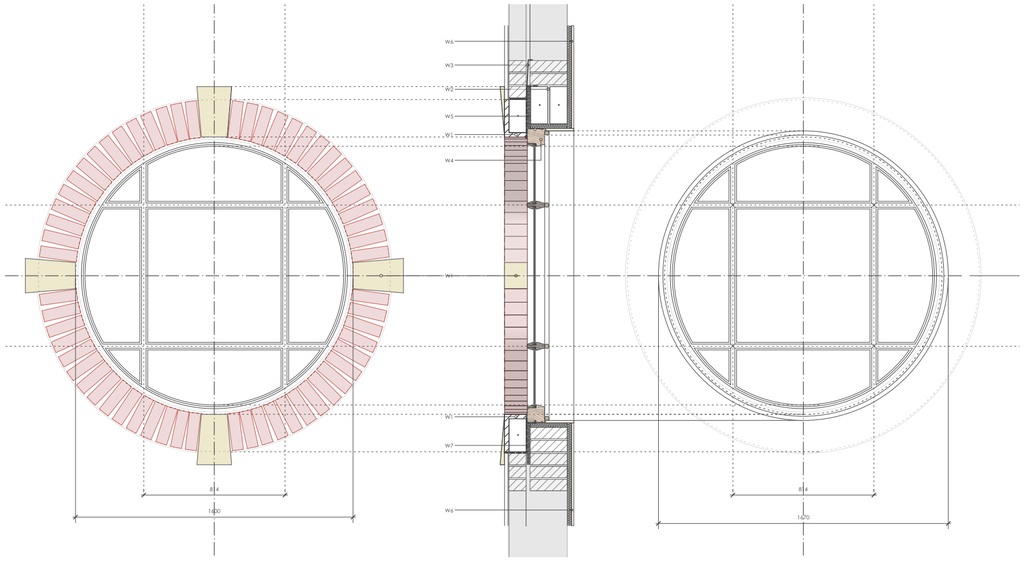

EXTERNAL ELEVATION **SECTION** **INTERNAL ELEVATION**

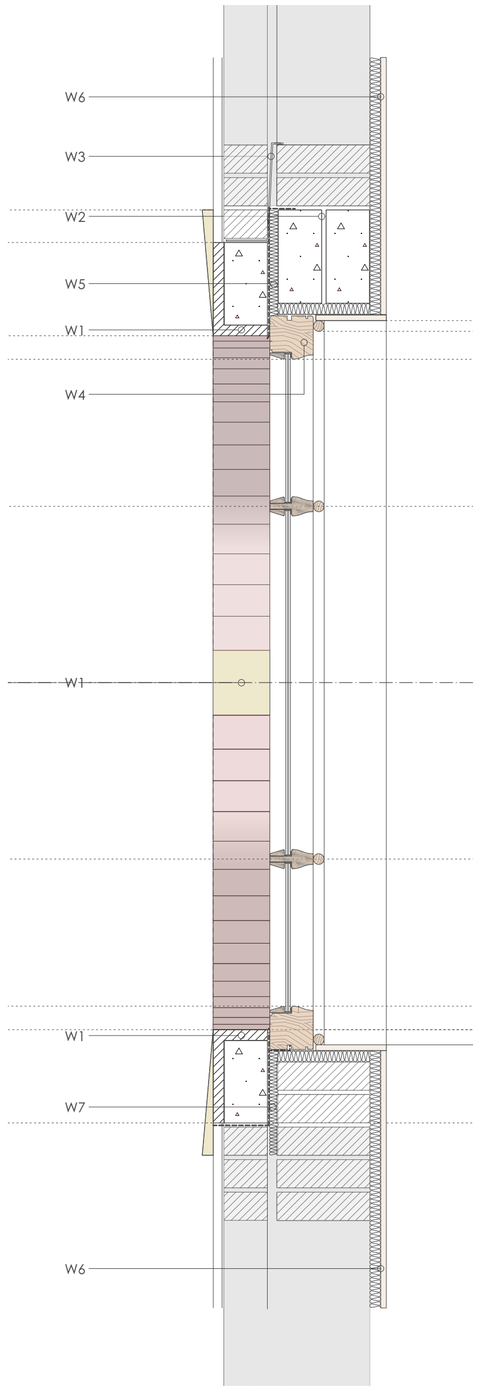

SECTION
scale 1:10

W1 - IBSTOCK BRICK WHENBURY KEYSTONE ARCH WITH FULL FAIR FACED BRICK SOFFIT. KEVINGTON LINTOL TYPE TO BE STRUCTURAL CONCRETE BACKED. BRICK AND STONE TYPE TO BE CONFIRMED. 290MM HEIGHT KEYSTONE.

W2 - INDEPENDANT CONCRETE LINTOLS TO SUPPORT INNER LEAF/EXISITNG STRUCTURE. ALL TO ENGINEER'S SPECIFICATION.

W3 - TYPE K CIRCULAR CAVITY TRAY.

W4 - GOOD QUALITY SOFTWOOD TIMBER WINDOW FRAME TO DIMENSIONS AS SHOWN. ALL TIMBER TO BE BOUGHT TO SITE WITH FACTORY APPLIED PAINT FINISH - 3 COATS; 2 PRIMER, 1 FINISH COAT. THROUGH GLAZING BARS WITH 24MM DOUBLE GLAZED UNITS. WARM EDGE SPACER BARS. ARGON FILLED. U VALUE TO BE 1.8W/m2K

W5 - 25MM KINGSPAN INSULATION

W6 - KINGSPAN INSULATED PLASTERBOARD - 25MM INSULATION, 13MM PLASTERBOARD TO WINDOW SURROUNDS AND REVEALS.

W7 - DAMCOR INSULATED DPC.

Rev.	Date	Revision Notes
A	2020.08.26	ISSUED FOR CONSTRUCTION

Project Title

ROCHDALE RESOURCE CHURCH

Drawing Title

PROPOSED BULL'S EYE WINDOW

Drawing No.	Revision
1905.06.01	A

Date	Scale
AUG '20	1:25 @A1 1:10 @A1

Drawn by: JMC Checked by:

northwestdesigncollective
e: hello@nwdcstudio.com • t: +44(0) 1772 429840