

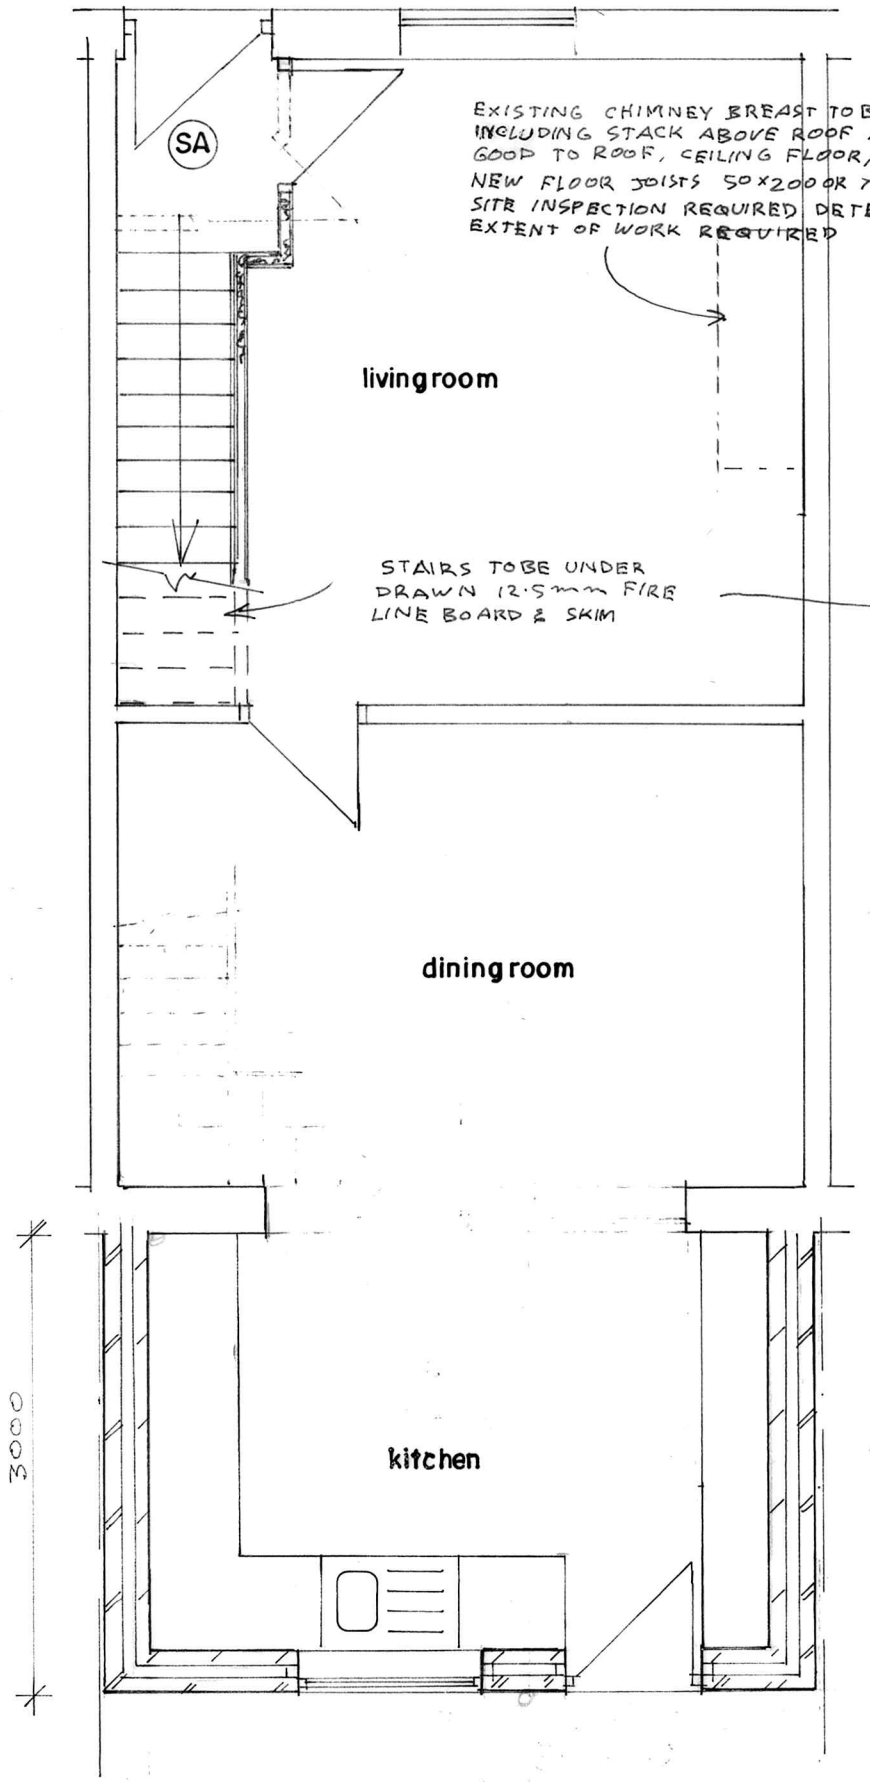



GROUND FLOOR PLAN
(PROPOSED)

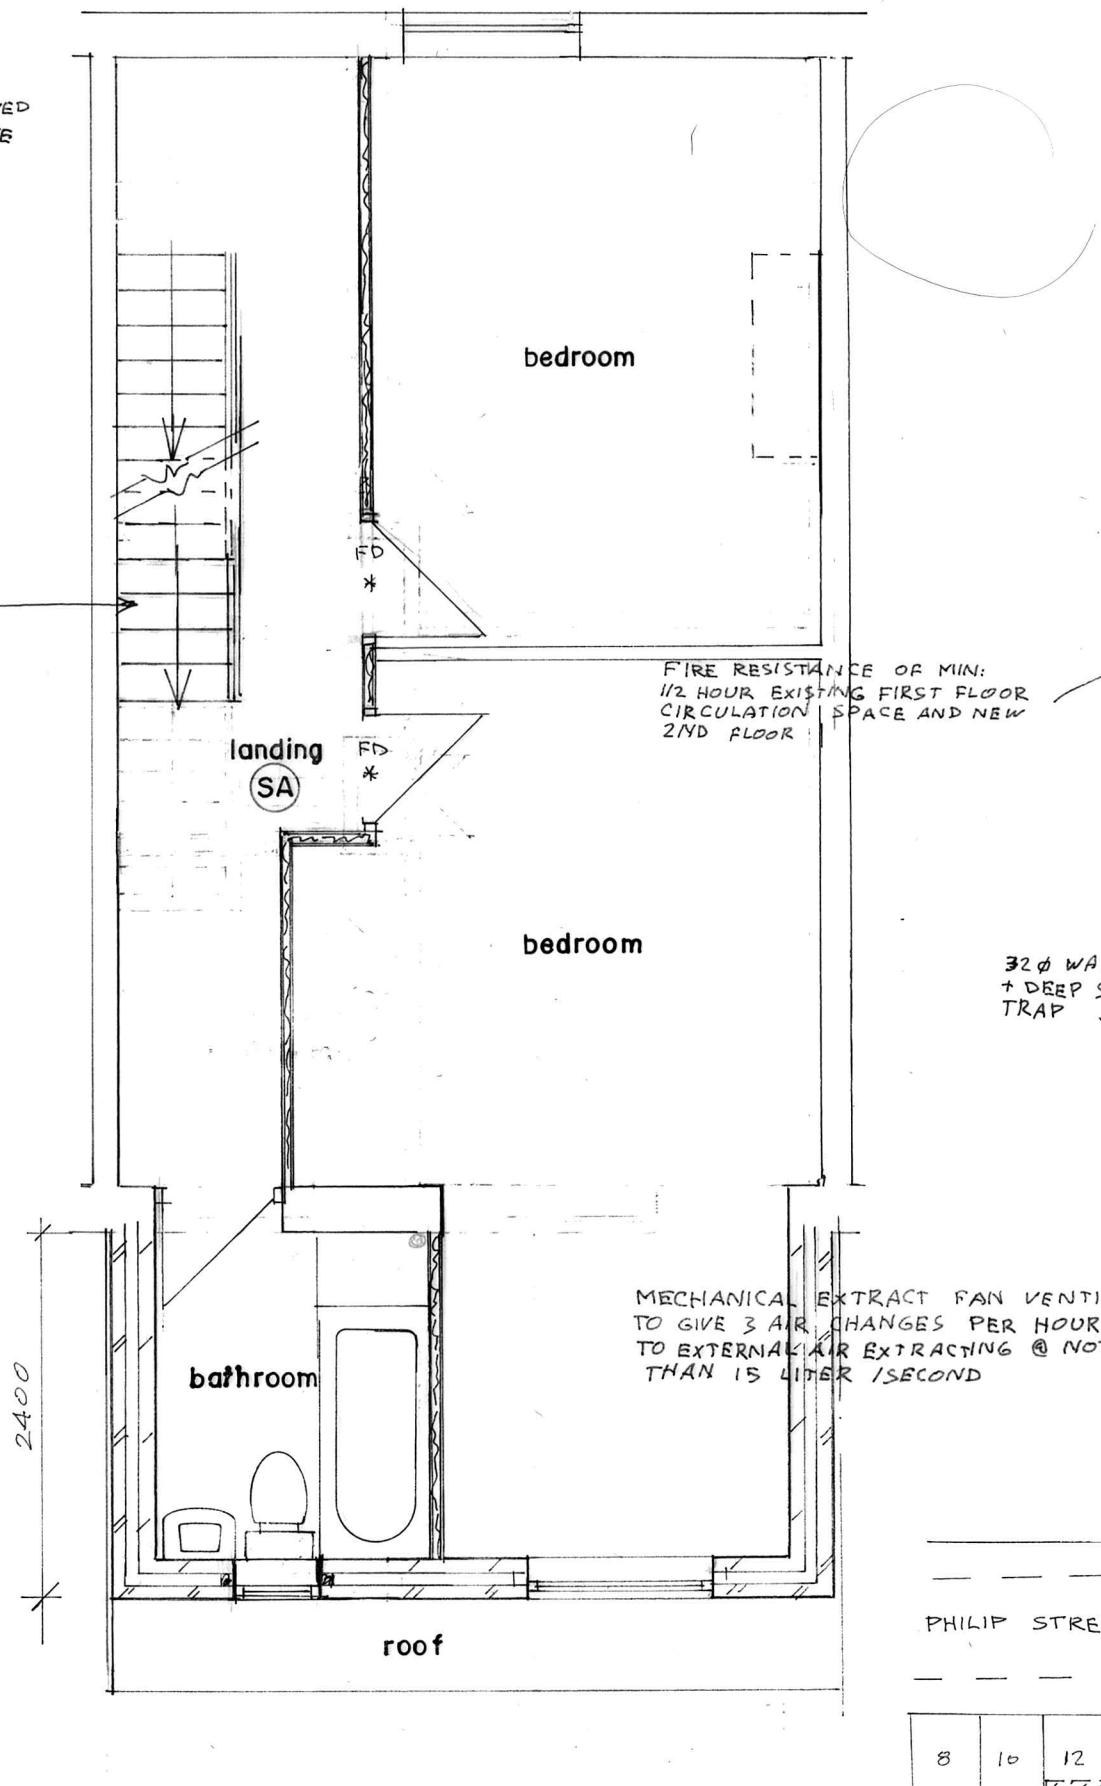

FIRST FLOOR PLAN
(PROPOSED)

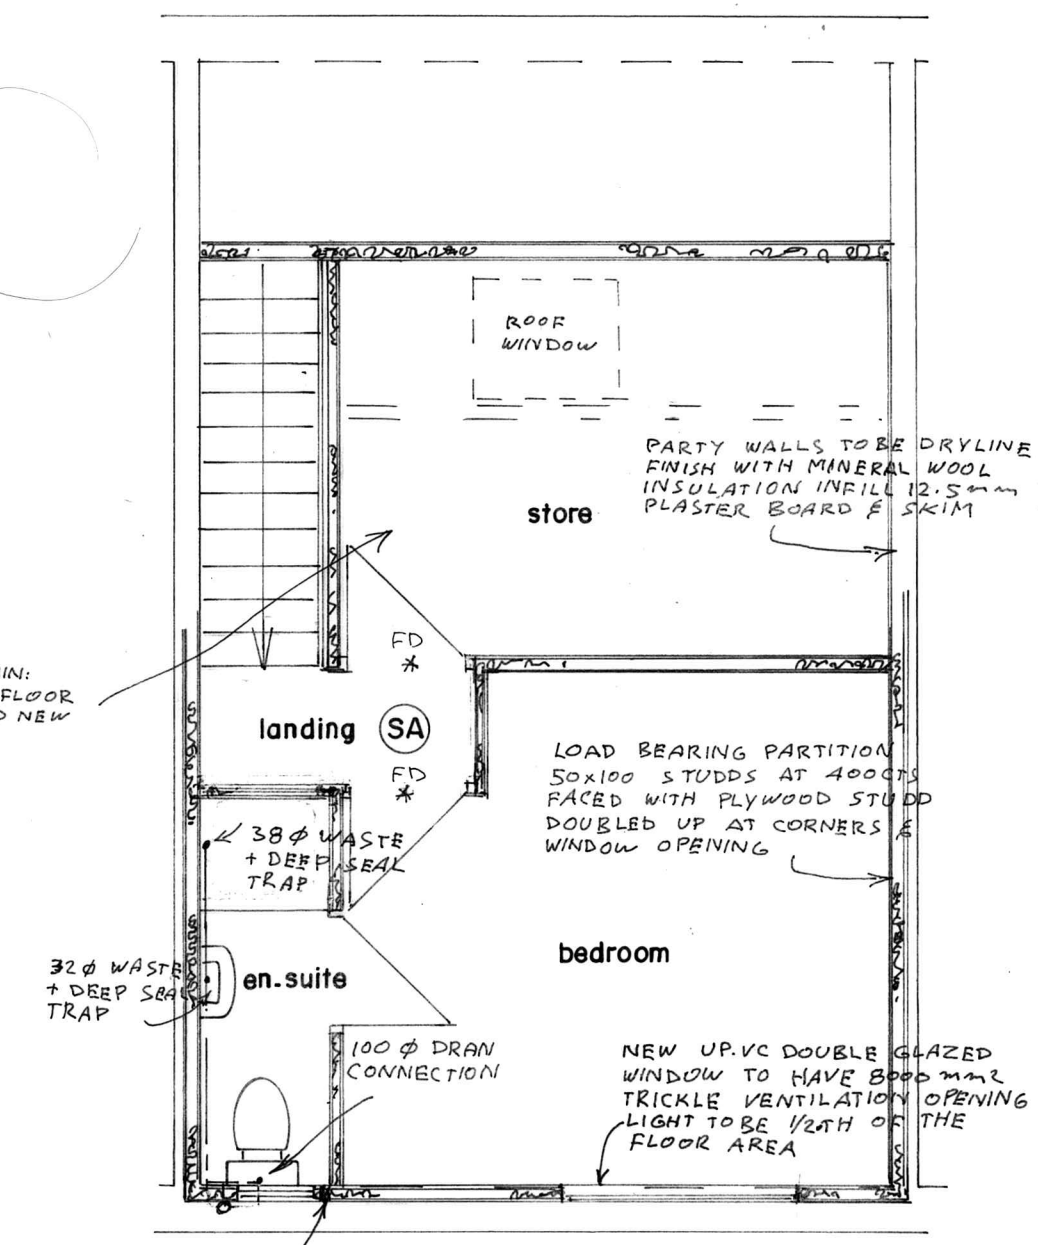

SECOND FLOOR PLAN
(PROPOSED)

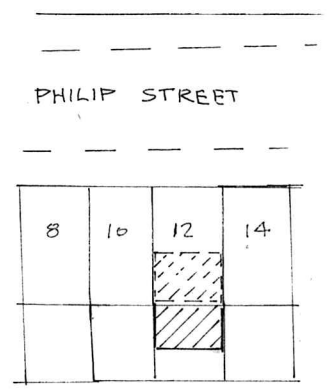

SITE PLAN
(PROPOSED) SCALE 1:500

BUILDING DESIGN SERVICES
M. FAROOQ
6 Stock Close, Shawclough, Rochdale OL12 6BB
Tel: 01706 712231 Mob: 07967605763

PROPOSED DOUBLE STOREY REAR EXTENSION AND REAR DORMER AT 12 PHILIP STREET ROCHDALE OL11 1NL

For: Mr MOHAMMED SAEED

Plan *Scale 1:50* **1632 /2**