

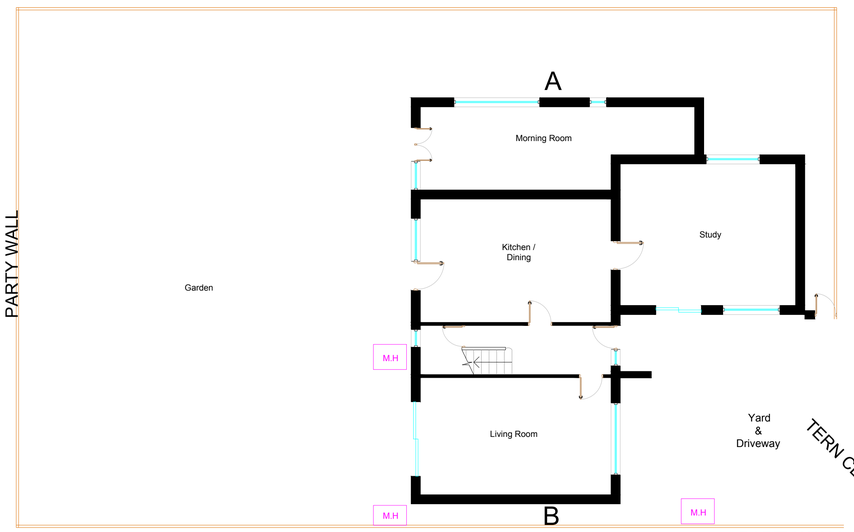



EXISTING GROUND FLOOR PLAN 1:50 @ A1

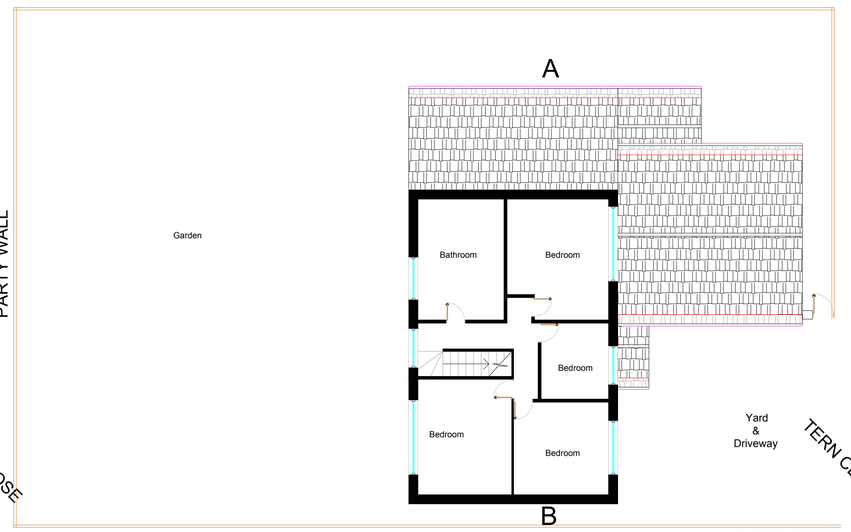

EXISTING FIRST FLOOR PLAN 1:50 @ A1

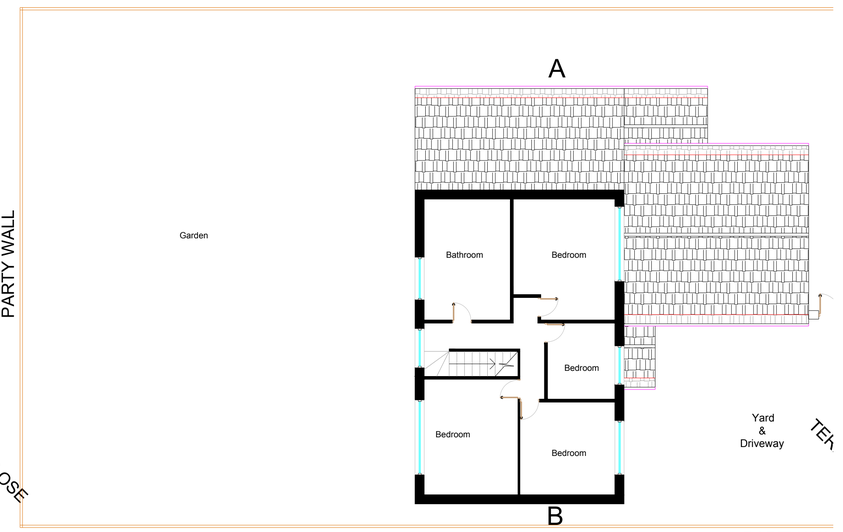


EXISTING FIRST FLOOR PLAN 1:50 @ A1

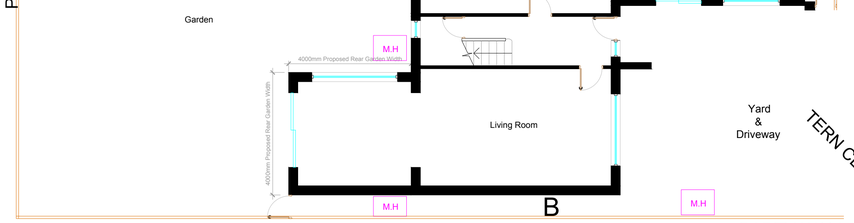

PROPOSED GROUND FLOOR PLAN 1:50 @ A1



PROPOSED FIRST FLOOR PLAN 1:50 @ A1

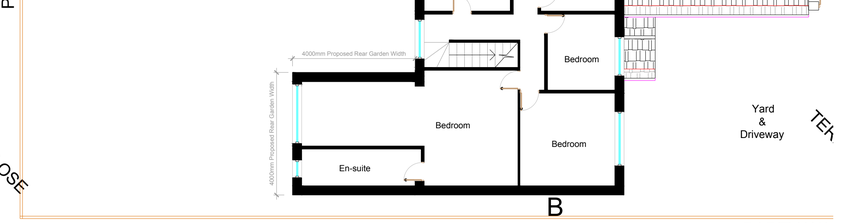

PROPOSED FIRST FLOOR PLAN 1:50 @ A1

MIRAJ

ARCHITECTURAL DESIGN LTD

UNIT 4B, 153 GREAT DUCIE STREET, MANCHESTER, M3 1FB : 07912058810

Rev.	Revision details	By	Chk.	App.	Date

NOTE TO CONTRACTOR: DO NOT SCALE FROM THIS DRAWING

Client

8 TERN CLOSE

Project

PROPOSED REAR EXTENSION

Title

EXISTING & PROPOSED FLOOR PLANS

Drawn by	Date MARCH	Purpose of issue PLANNING.	Scale 1:100 @ A1
Checked by	Date	Drawing No.	
Approved by	Date	BUILDING/26158192-A	