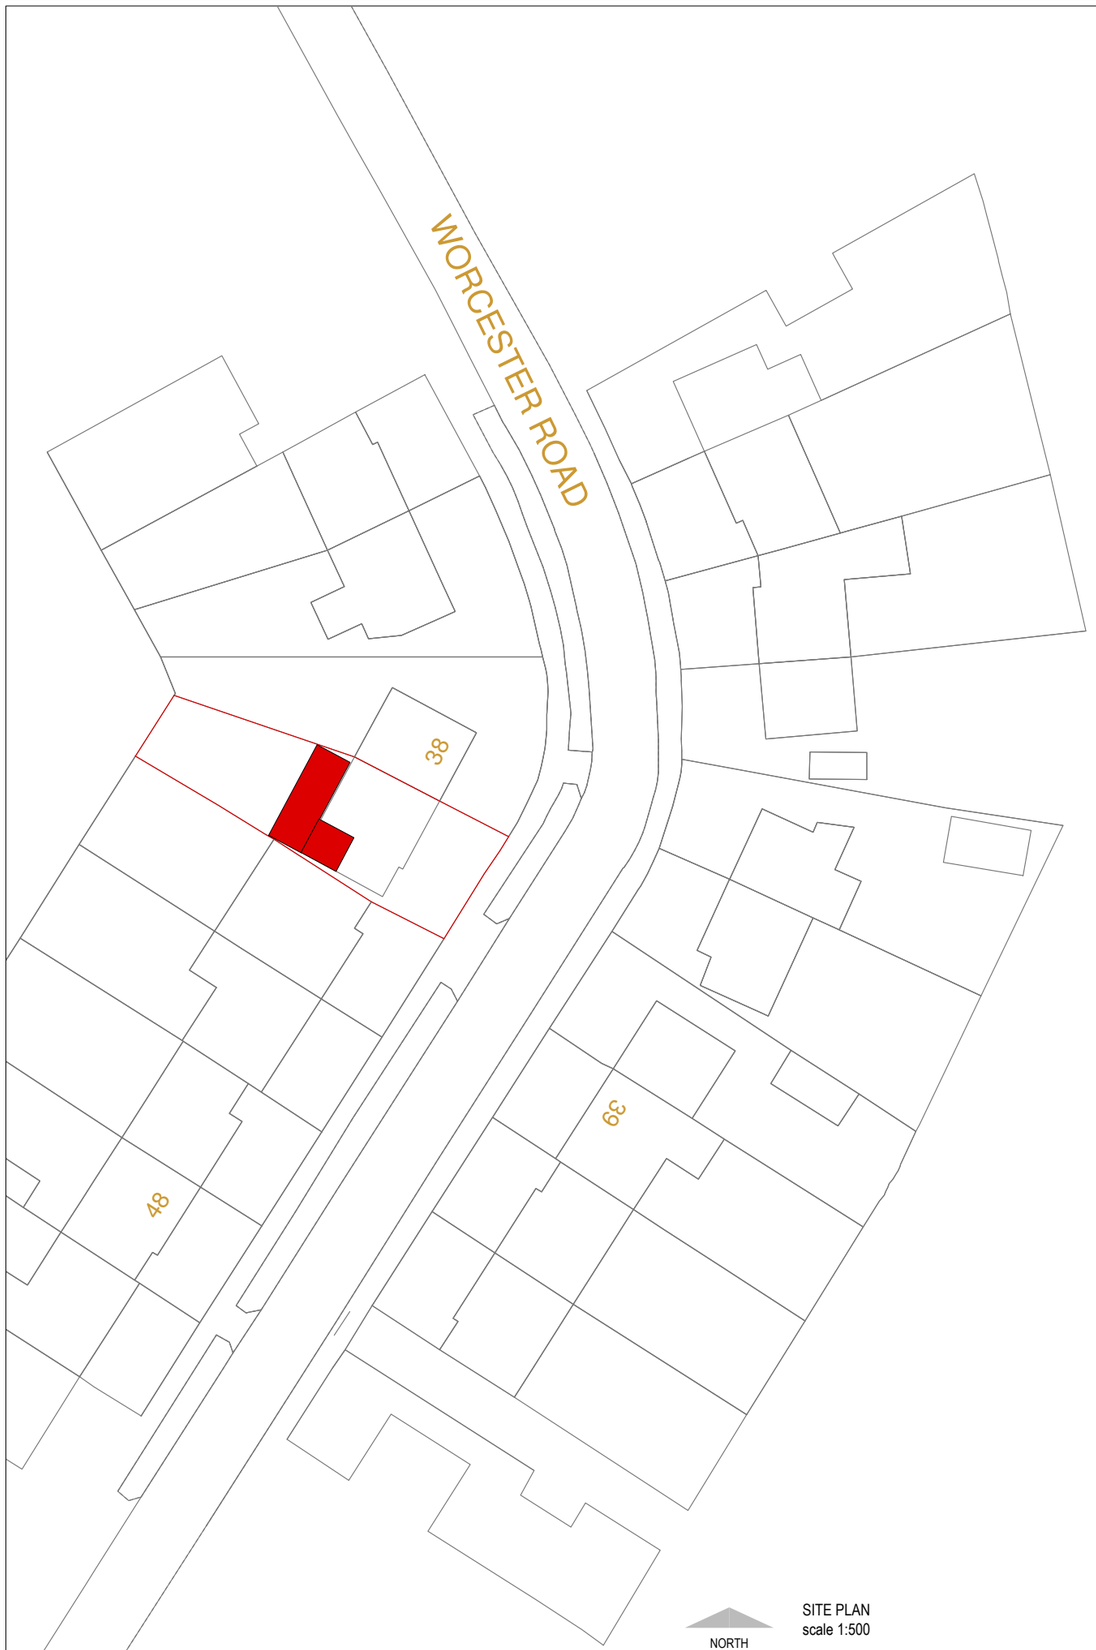

NORTH

SITE PLAN
scale 1:500

SUBJECT TO
BUILDING REGULATIONS
&
PLANNING APPROVAL
Use only stamped drawings

Commencement on site before Planning & full Building Regulation approval at own risk

revisions

project

Proposed Second Storey & Single Storey Rear Extensions

at

40 Worcester Road, Middleton.

M24 1PA

client

Mr & Mrs A. Smith

drawing SITE PLAN	date Dec :2020
	drawing
	scale as indicated @ A3
status Planning Submission	rev.