


PLANNING APPLICATION
 REF: PP-42872.706
 SCALE 1:100 @ AL
 KEVIN SUTTON
 ELEVATION (SIDE)
 LOOKING FROM NO 51
 BALMORAL DRIVE
 PROPOSED

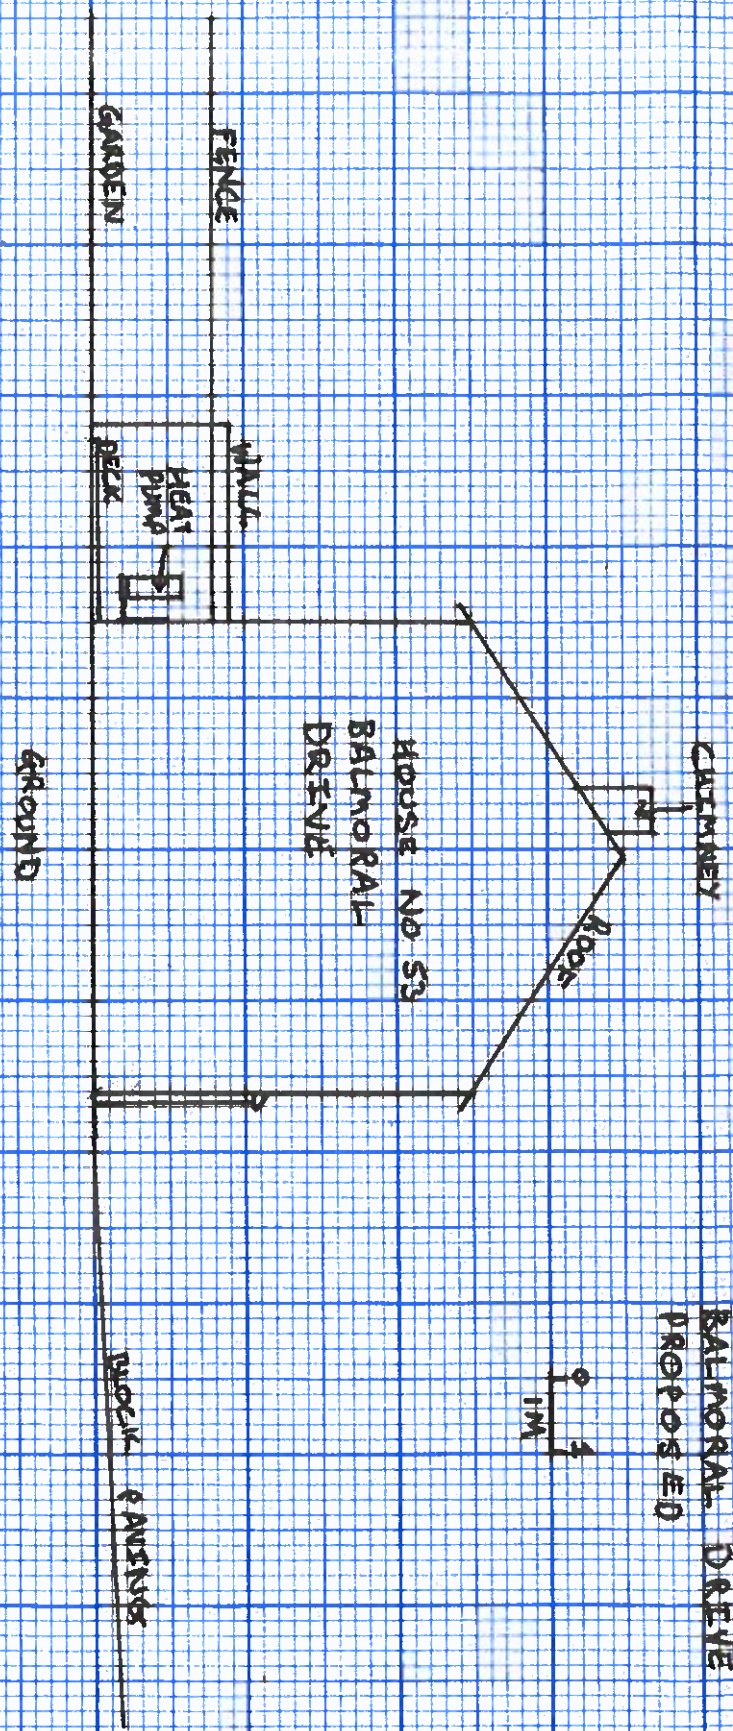

MEASUREMENTS

HEAT PUMP TO HOUSE 200 MM
 HEAT PUMP TO DECK 150 MM
 DECK TRY TO DECK 100 MM
 HEAT PUMP HEIGHT 120 MM
 HEAT PUMP WIDTH 162 MM