



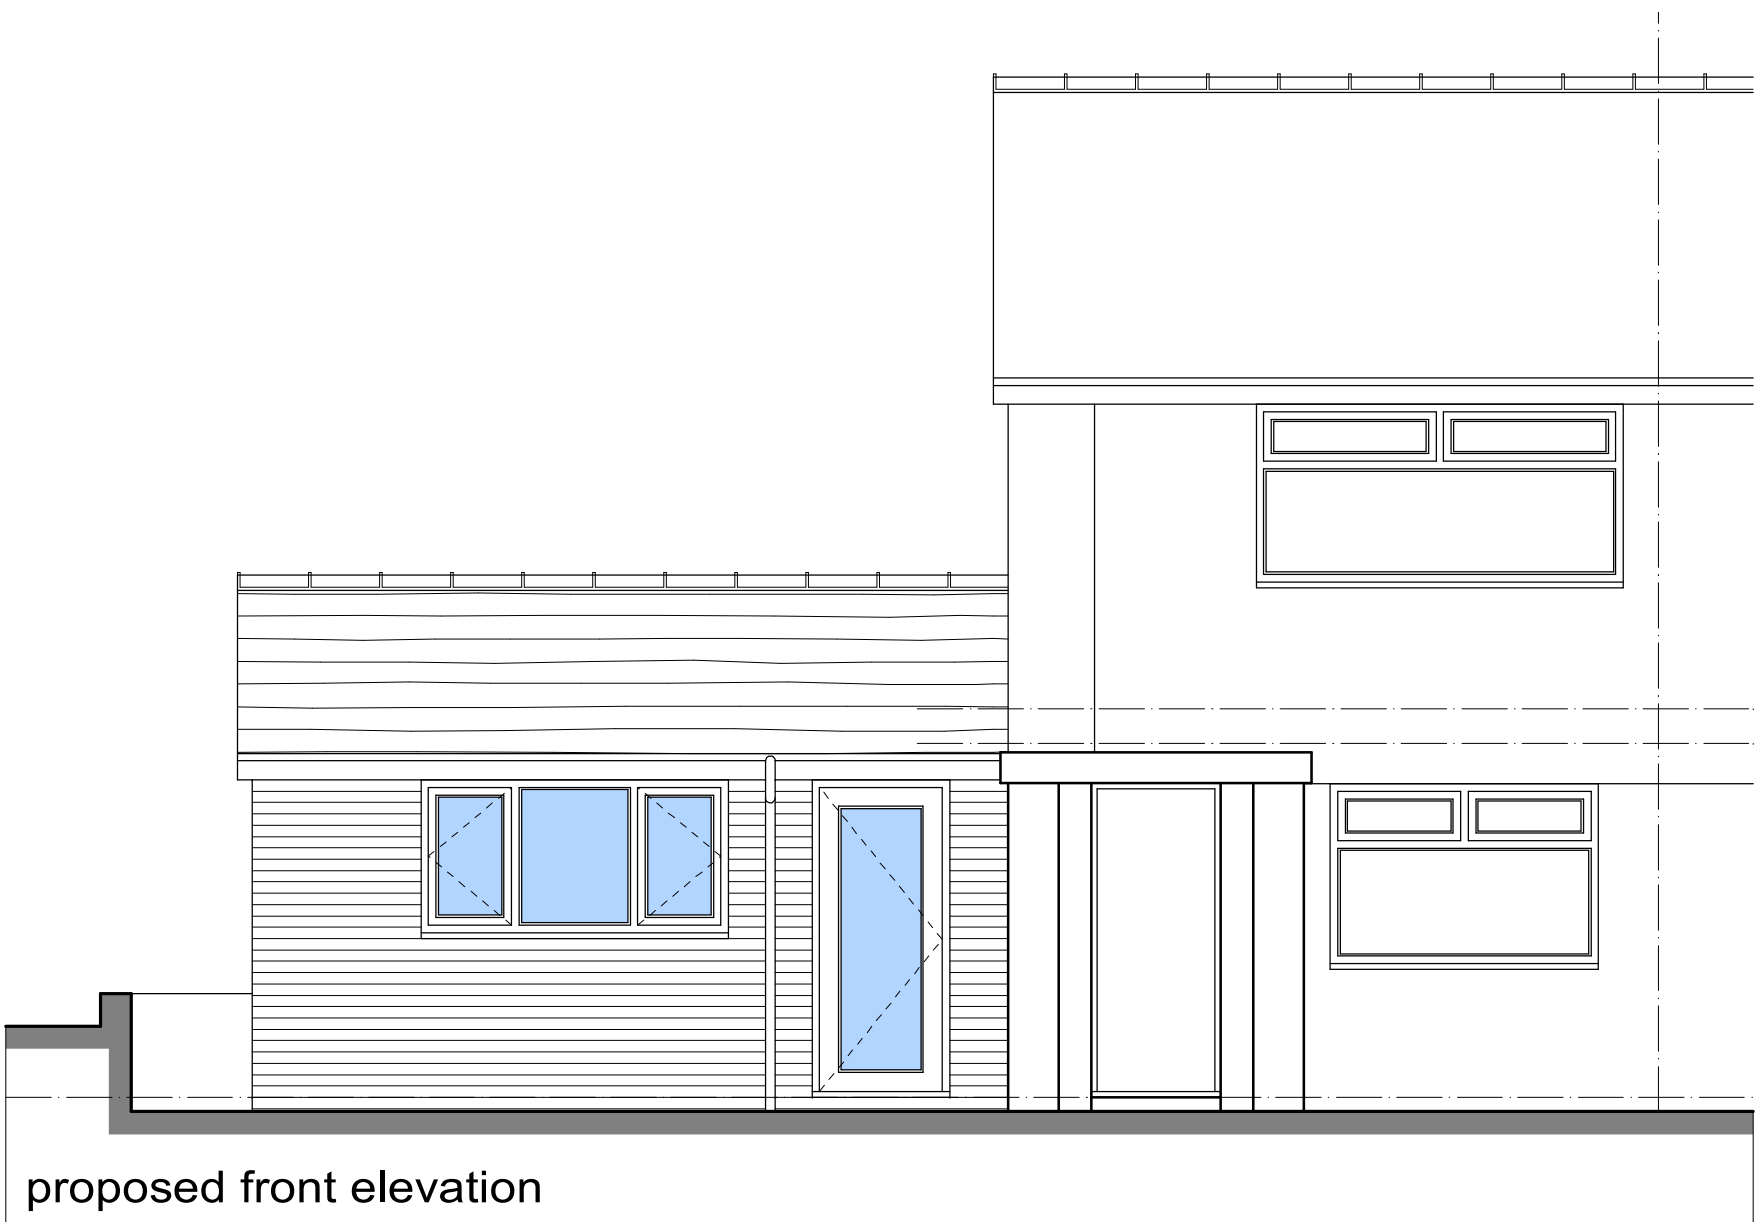


proposed front elevation



proposed rear elevation

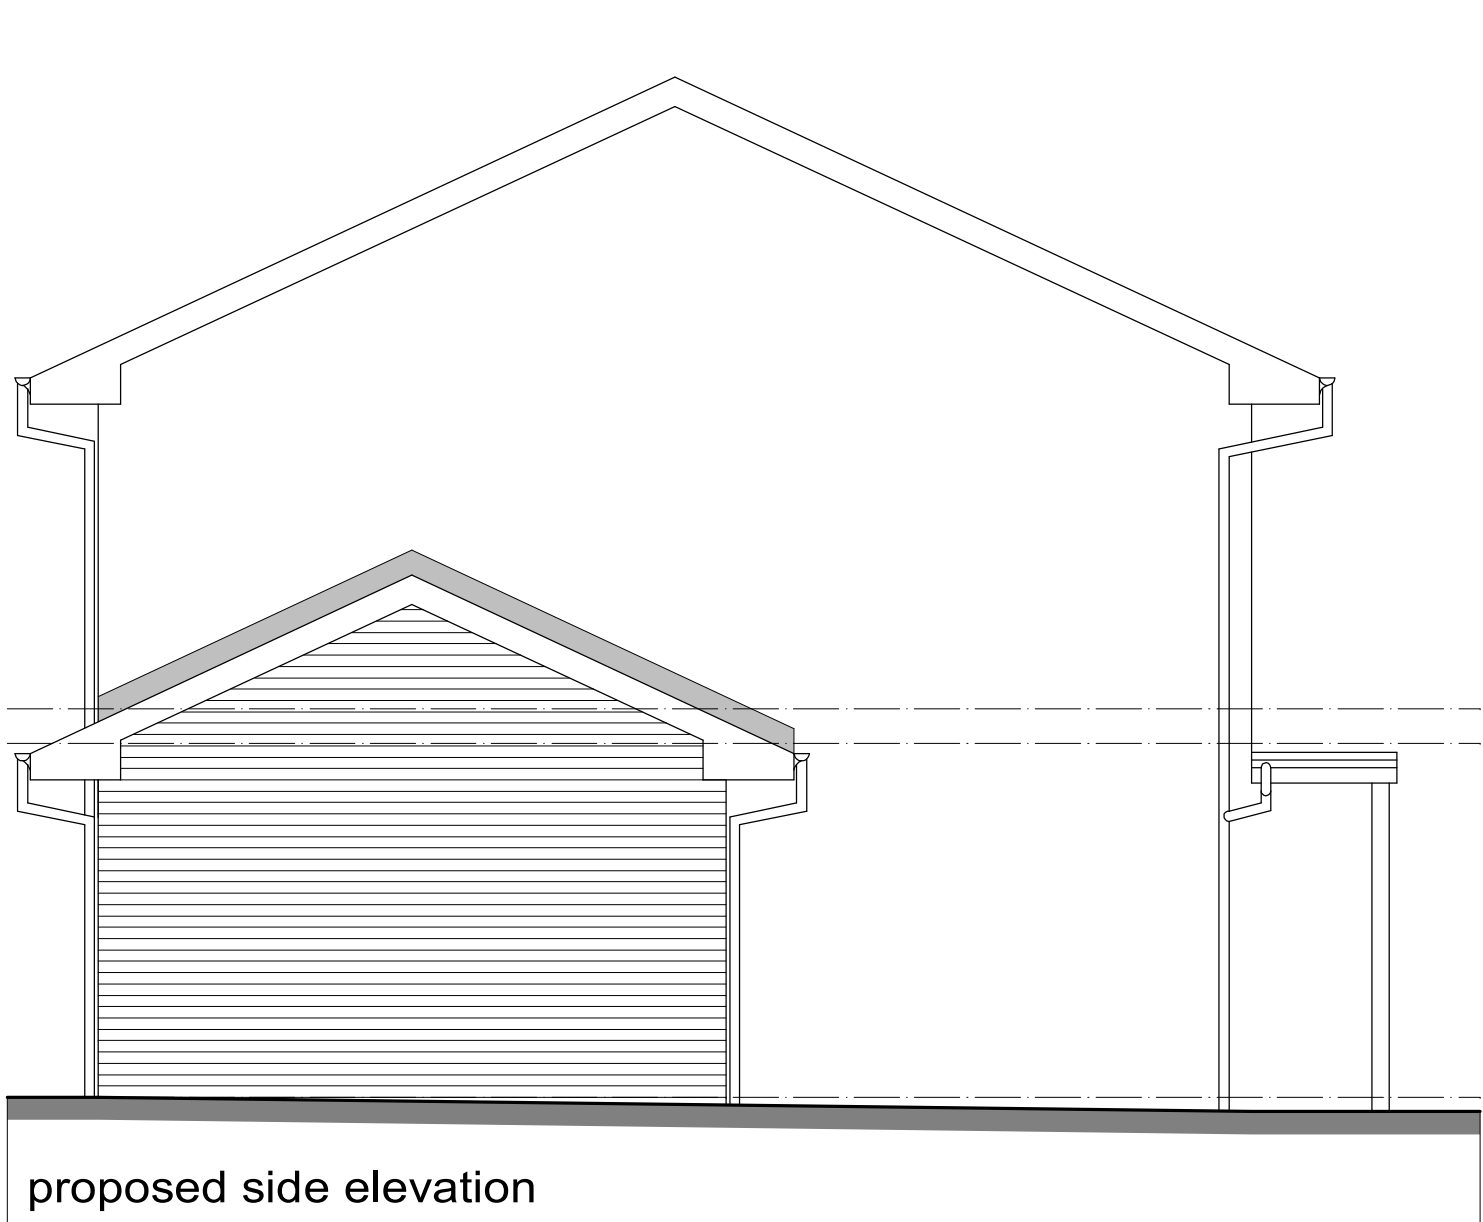


proposed side elevation

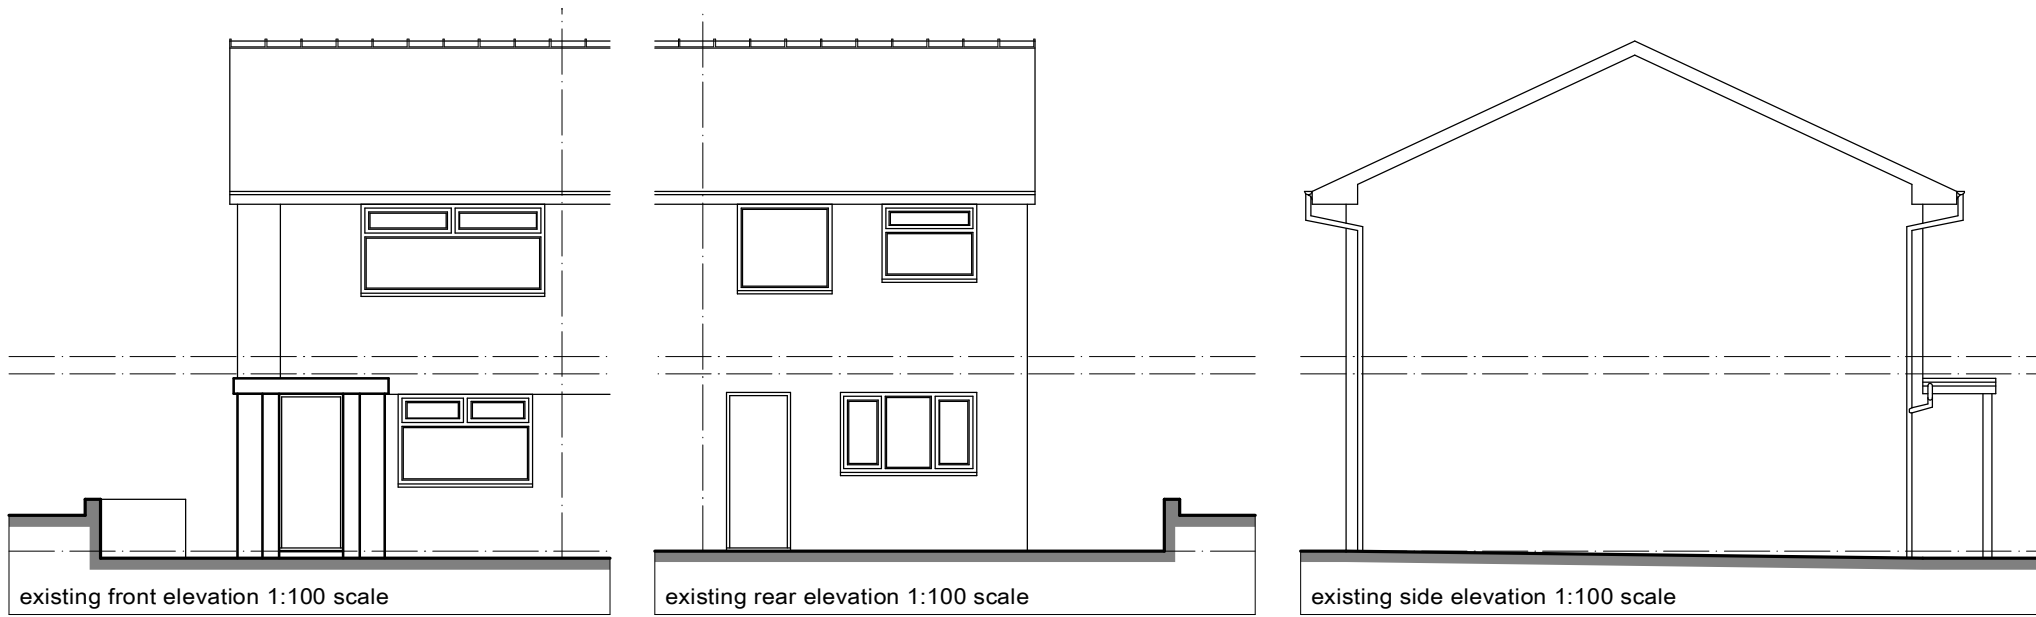


existing front elevation 1:100 scale

existing rear elevation 1:100 scale

existing side elevation 1:100 scale

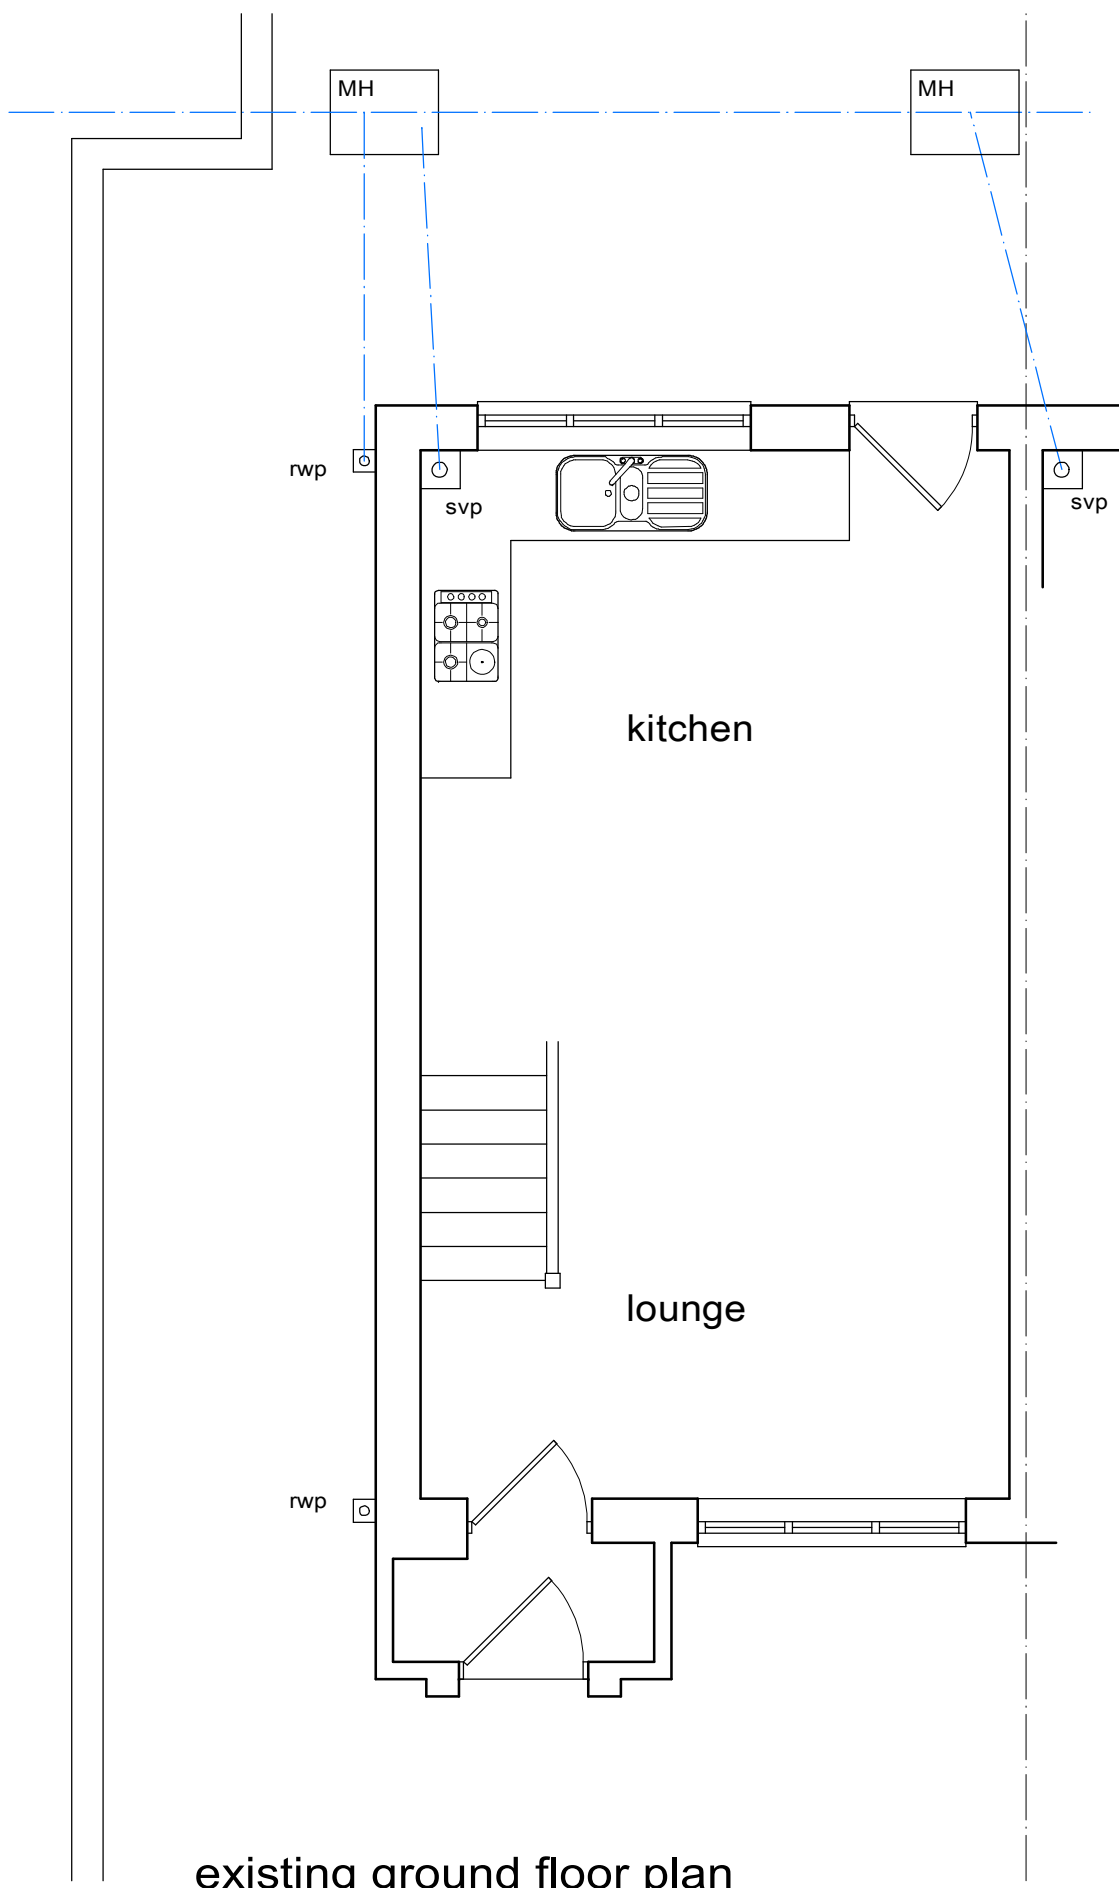

existing ground floor plan

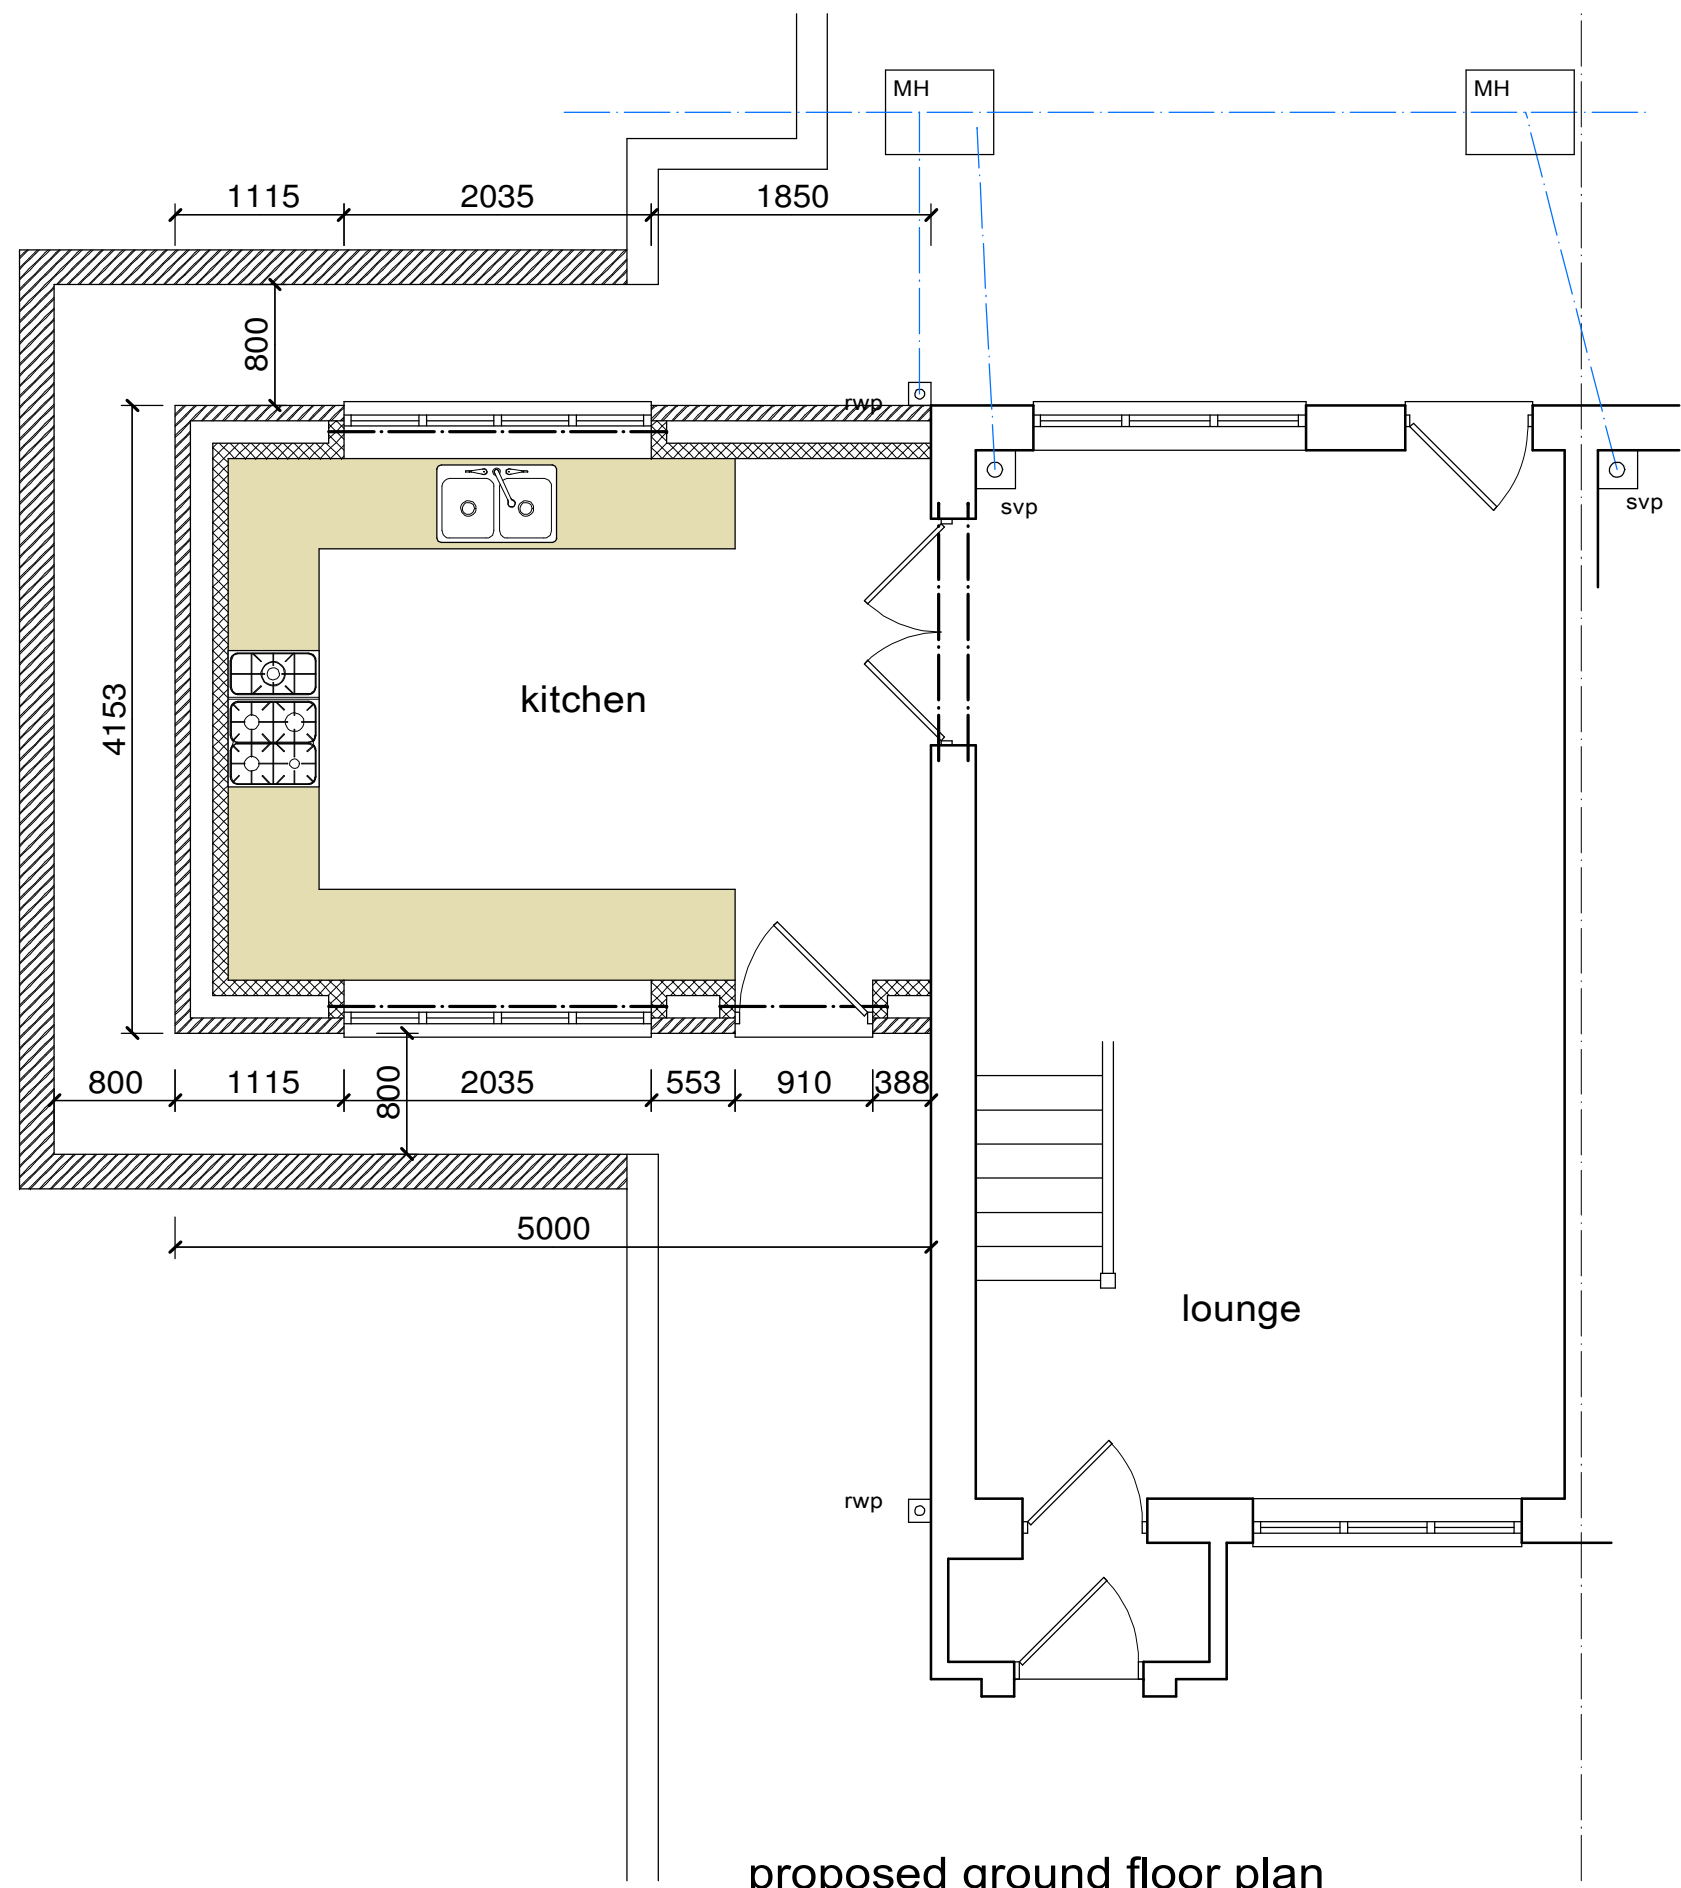

proposed ground floor plan

This drawing has been prepared for the sole purpose of obtaining Planning Permission and Building Regulation Approval ONLY. All structural calculations are to be checked by structural engineer prior to construction.

All dimensions & details are to be checked on site prior to construction, any discrepancies reported to ExtensionsNW prior to any work undertaken. Any work undertaken prior to full planning & building regulation approval is at the builders own risk. ExtensionsNW will not be held responsible for any problems arising.

This drawing is the copyright of ExtensionsNW and any reproduction in whole or part is strictly forbidden.
Plotted on 15/12/2022
ExtensionsNW reserve the right to modify and make necessary alterations dependent on site conditions.

D	
C	
B	
A	
DATE	

SCALE	1:50	DATE	Dec 22
DRAWN	JDJ	PP	B.R
CUSTOMER	Mr D Moore		
PROJECT	Extension to the side		
LOCATION	107 Glenwood Drive, Middleton M24 2TH		
LOCAL AUTHORITY			