14 WEST CRESCENT, MIDDLETON

PLANNING APPROVAL

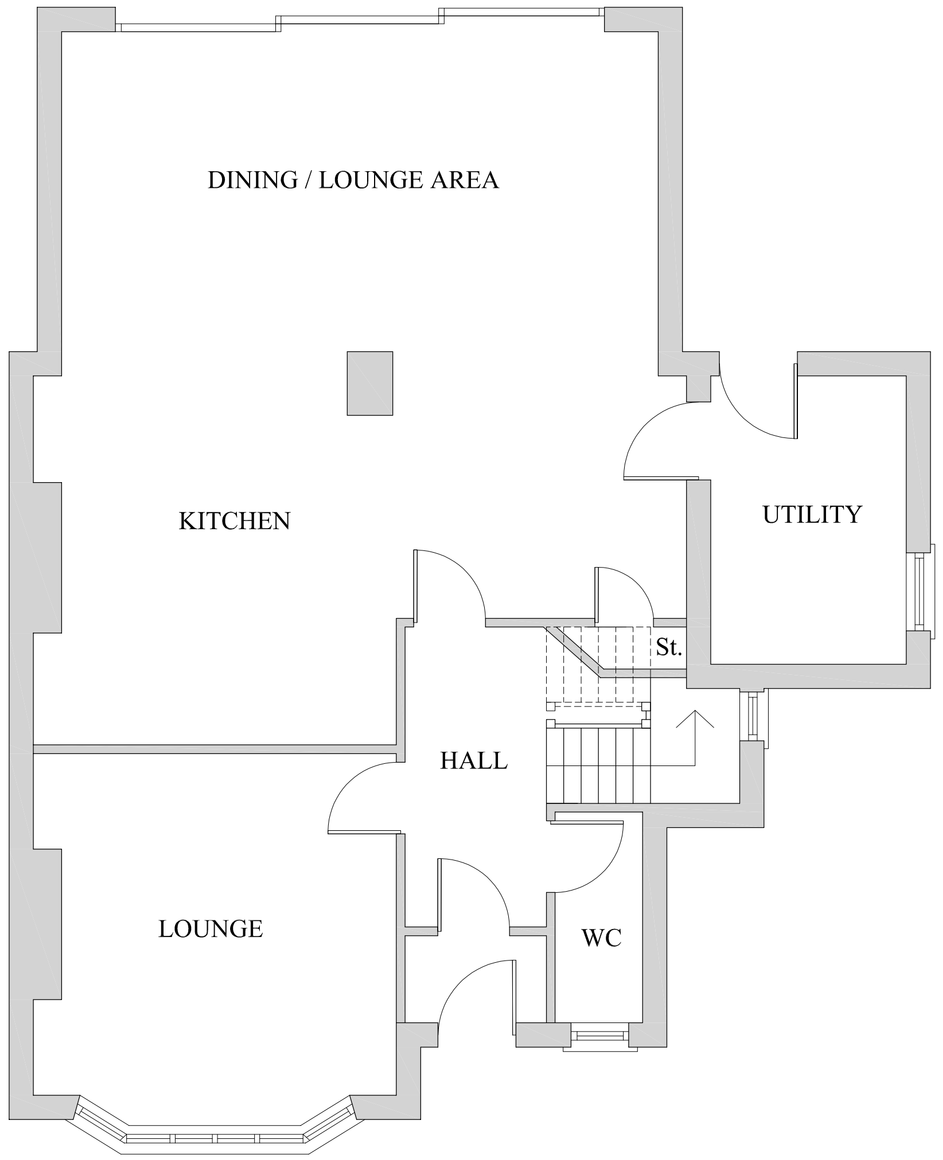

PROPOSED GROUND FLOOR LAYOUT

(SCALE 1:50)

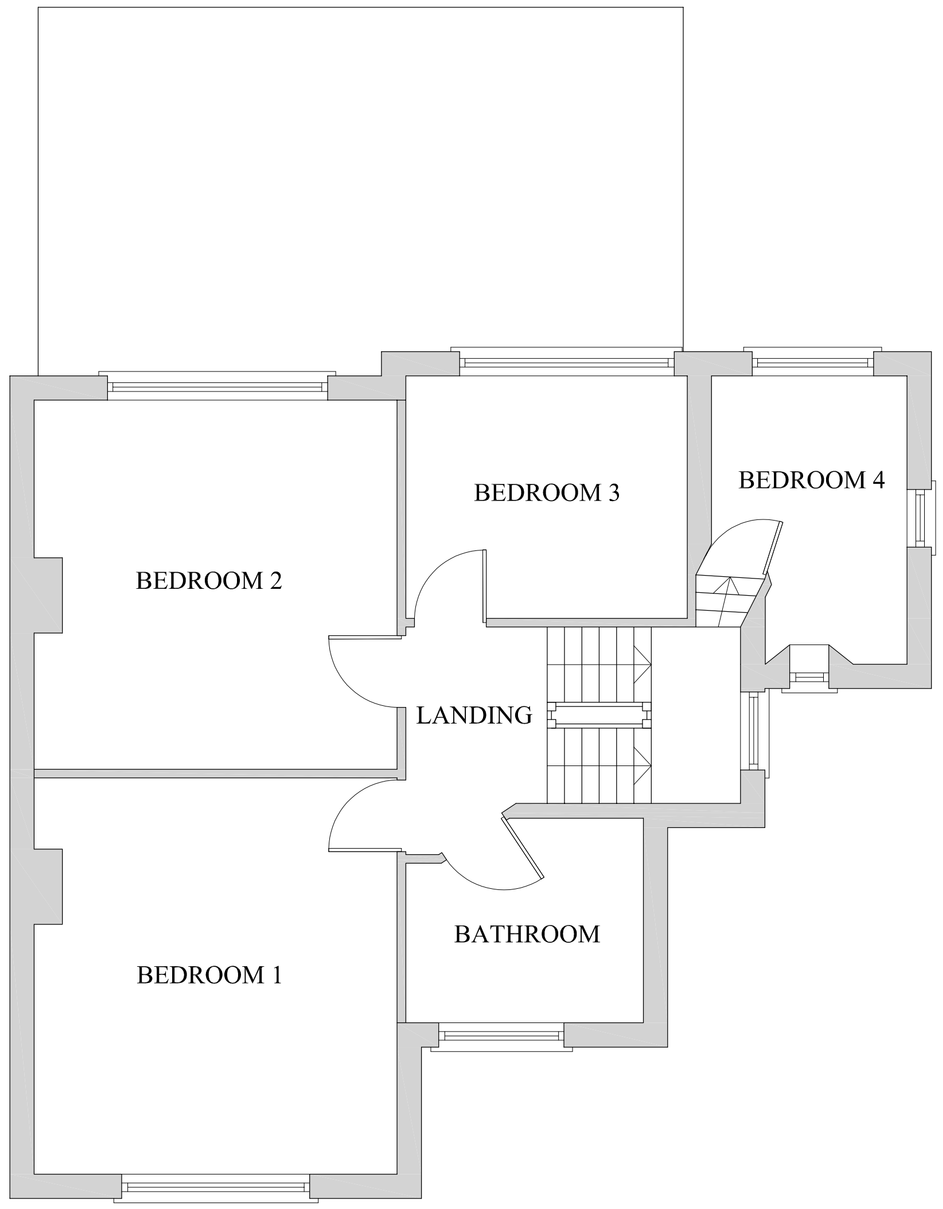

PROPOSED FIRST FLOOR LAYOUT

(SCALE 1:50)

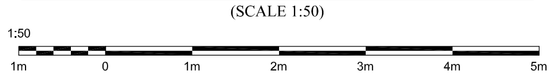

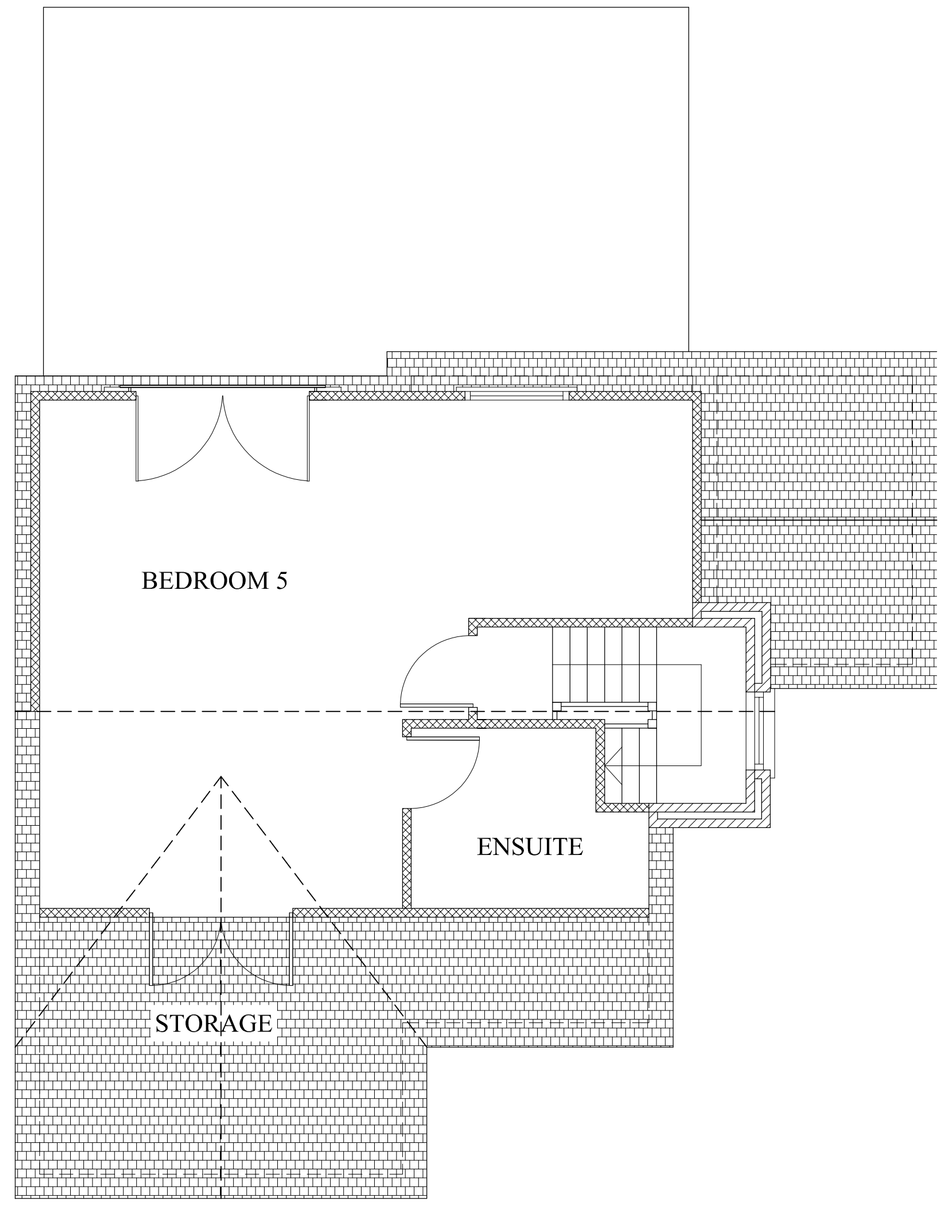

PROPOSED SECOND FLOOR LAYOUT

(SCALE 1:50)

A	27.11.20	ISSUED FOR PLANNING APPROVAL

DRAWING STATUS: PLANNING APPROVAL

PROJECT: 14 WEST CRESCENT, MIDDLETON

TITLE: PROPOSED HIP TO GABLE ROOF CONVERSION AND REAR DORMER EXTENSION

SCALE @ SIZE:	STATUS:	DATE:
1:50 @ A1 U.N.O	PLANNING APP.	NOV '20

PROJECT No:	DRAWING No:	REV:
WC-001	002	A