



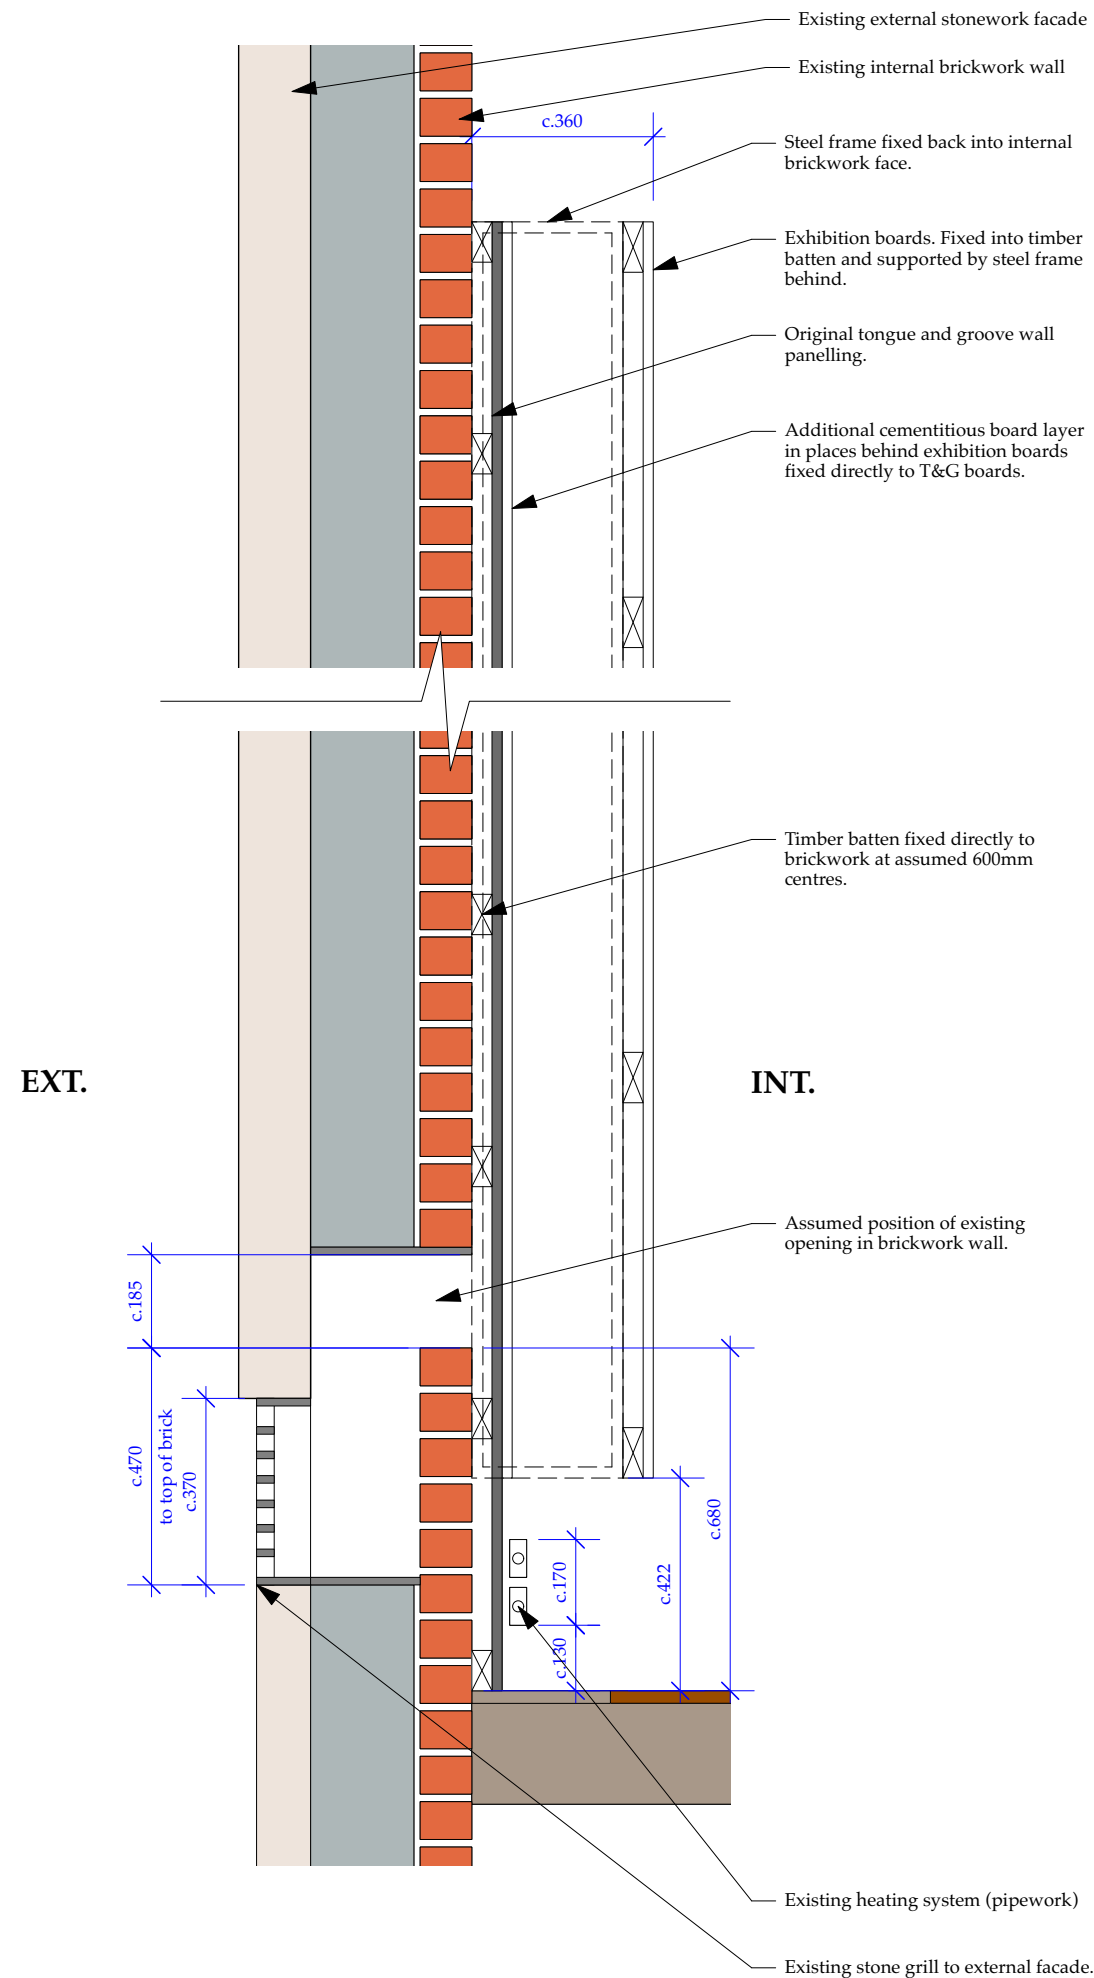

FF-1.300/01 - Existing Venting Detail

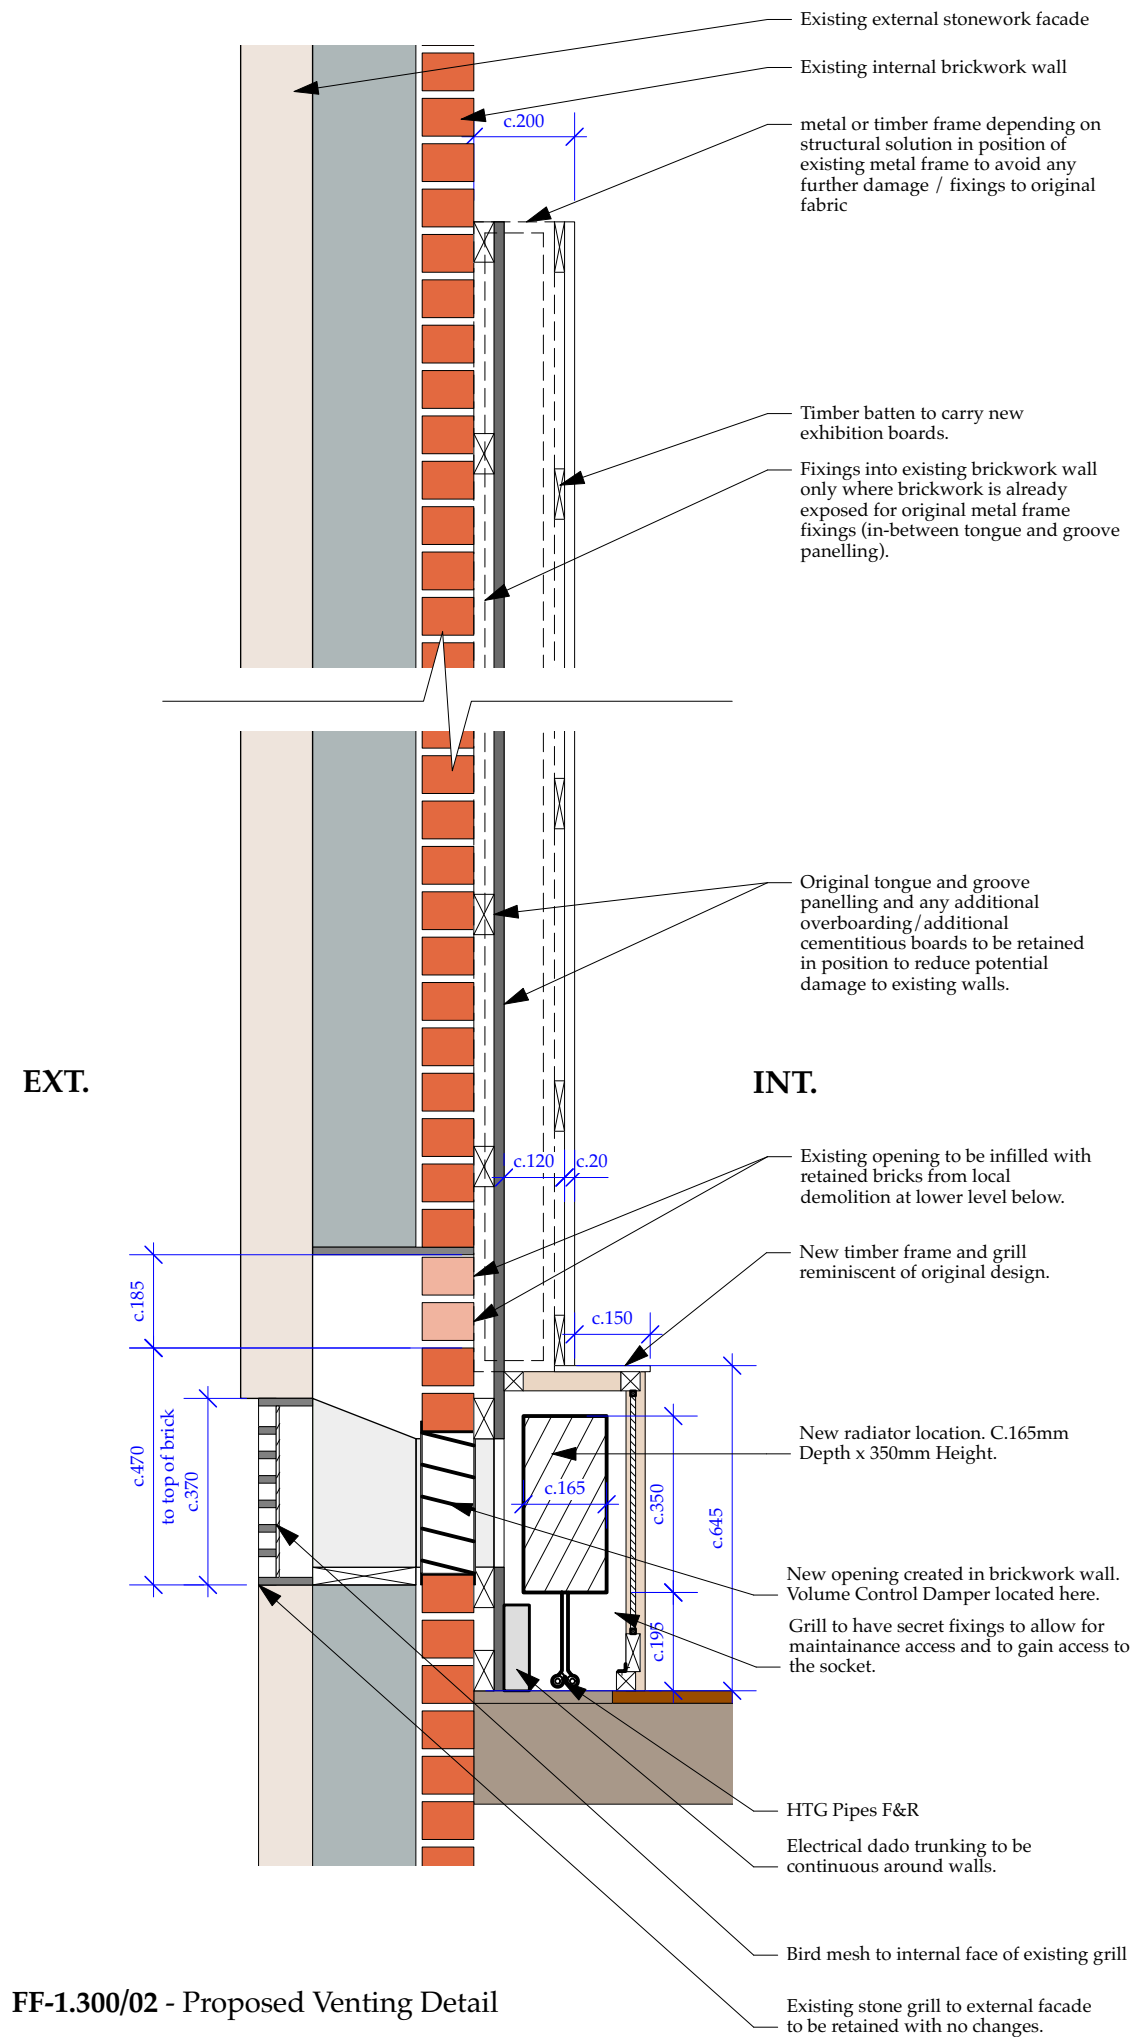

FF-1.300/02 - Proposed Venting Detail

Rev. Date Drawn Checked Note



ARCHITECTURAL EMPORIUM Ltd
www.architectural-emporium.co.uk / mail@architectural-emporium.co.uk
87 Kempston St, Liverpool, L3 8HE / +44 (0)151 363 0000

JOB: **TOUCHSTONES - 547**

STATUS: **PLANNING**

SCALE: **1:15 @ ISO A3**

FIRST ISSUE: **15/03/2024**

DRAWING No: **FF-1.300 -**

Venting Detail - Existing & Proposed