



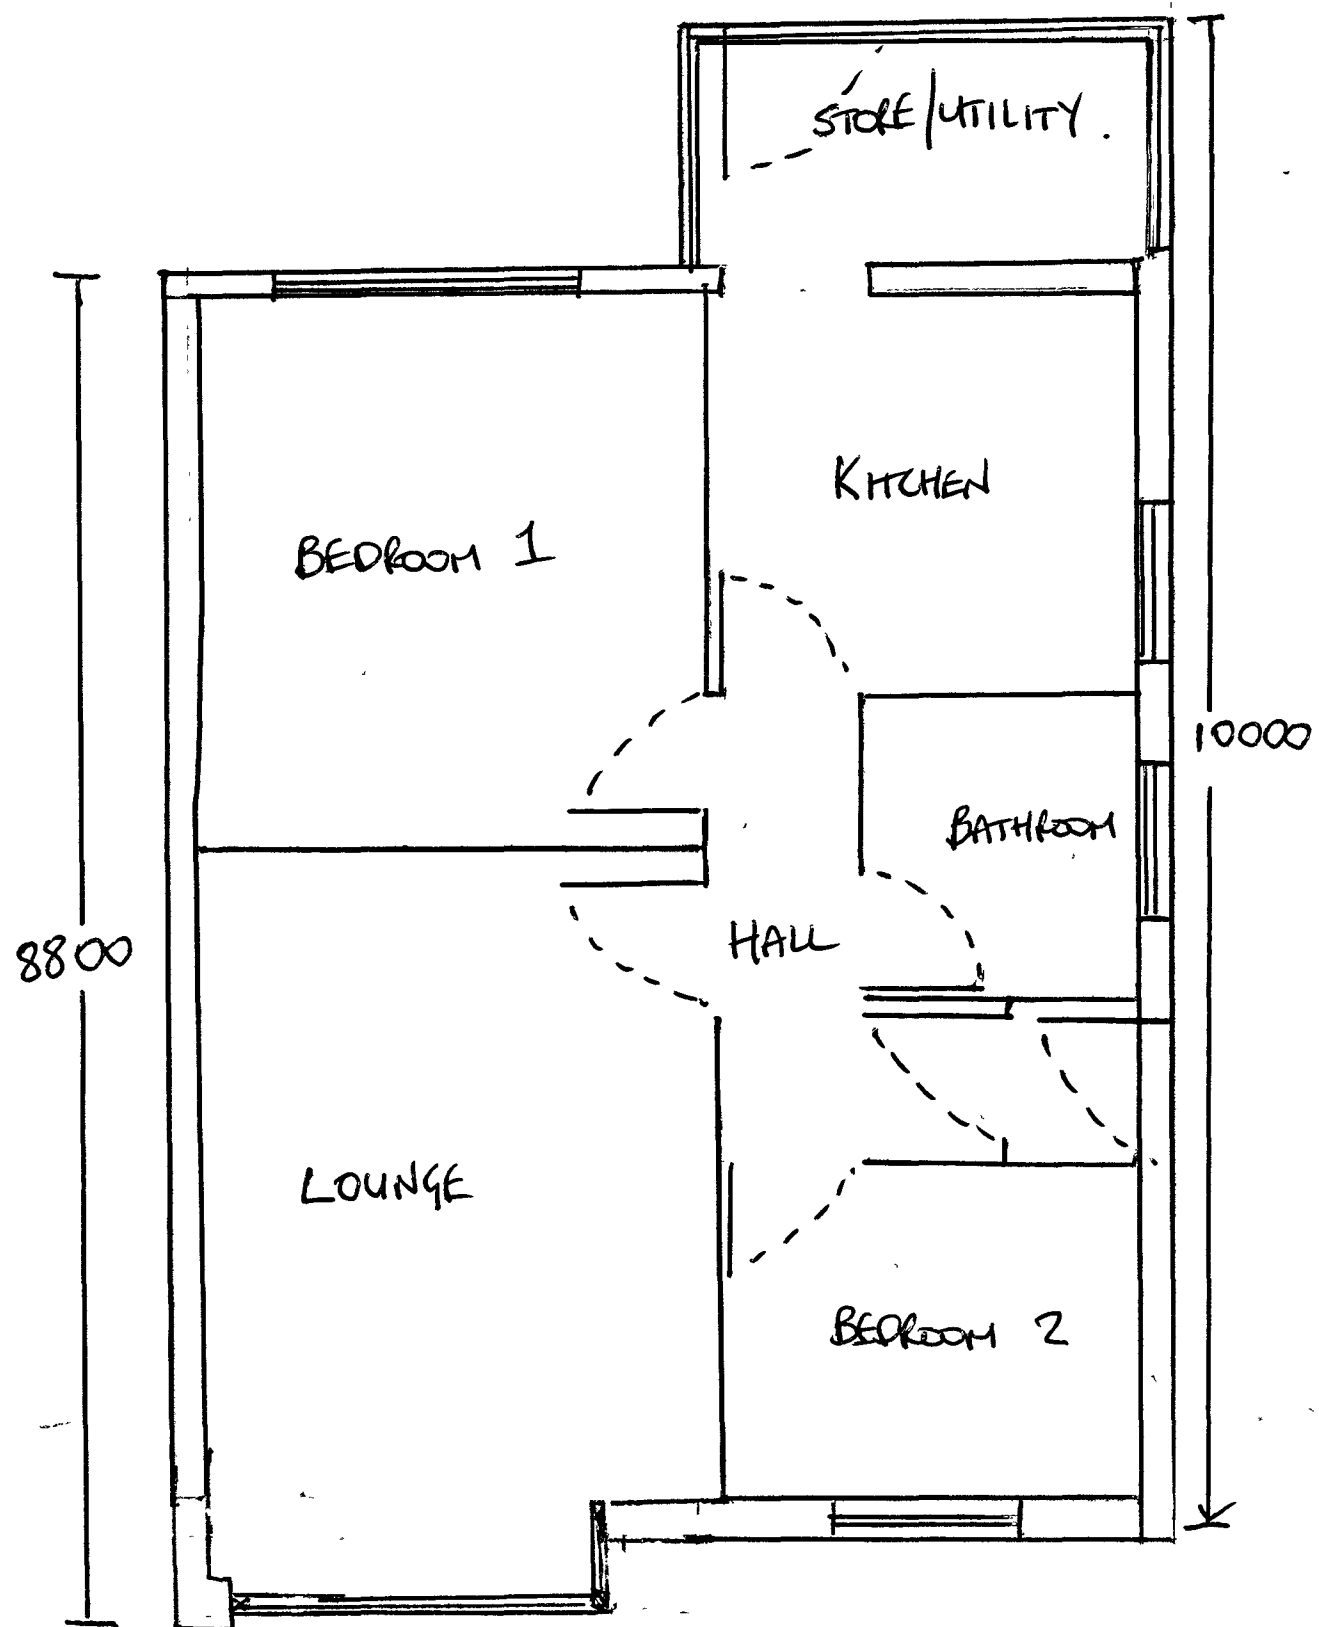

EXISTING GROUND FLOOR.

PROPOSED DORMA EXTENSION
 TO 108 MOUNT RO
 MIDDLETON
 MANCHESTER
 M24 IFS.
 SCALE 1:50
 @ A2.

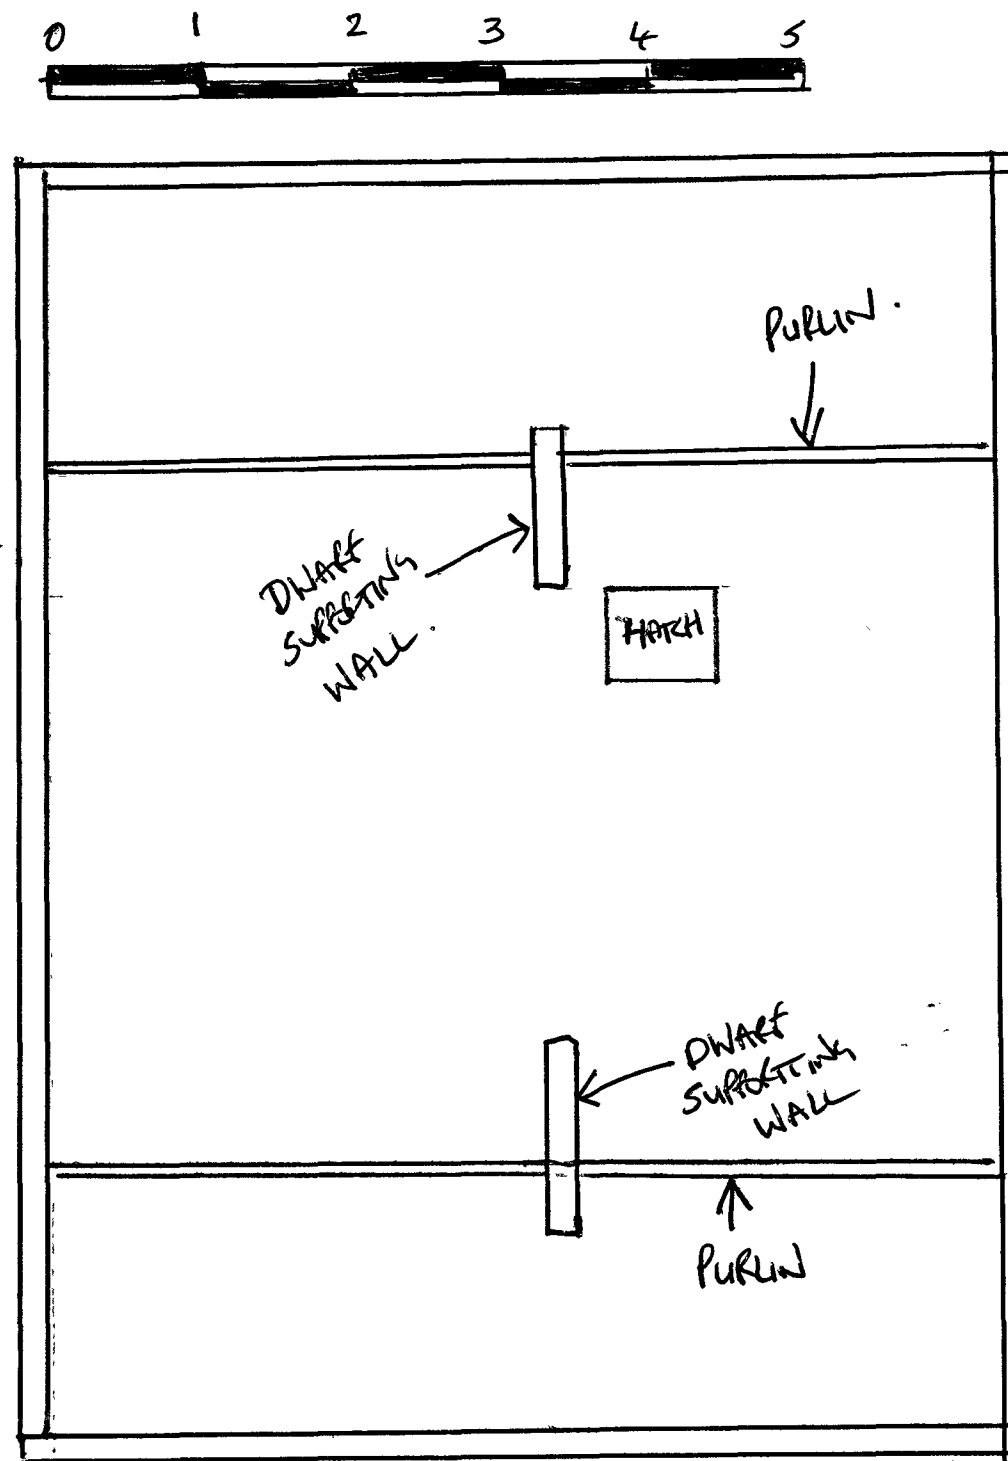

EXISTING FIRST FLOOR.