



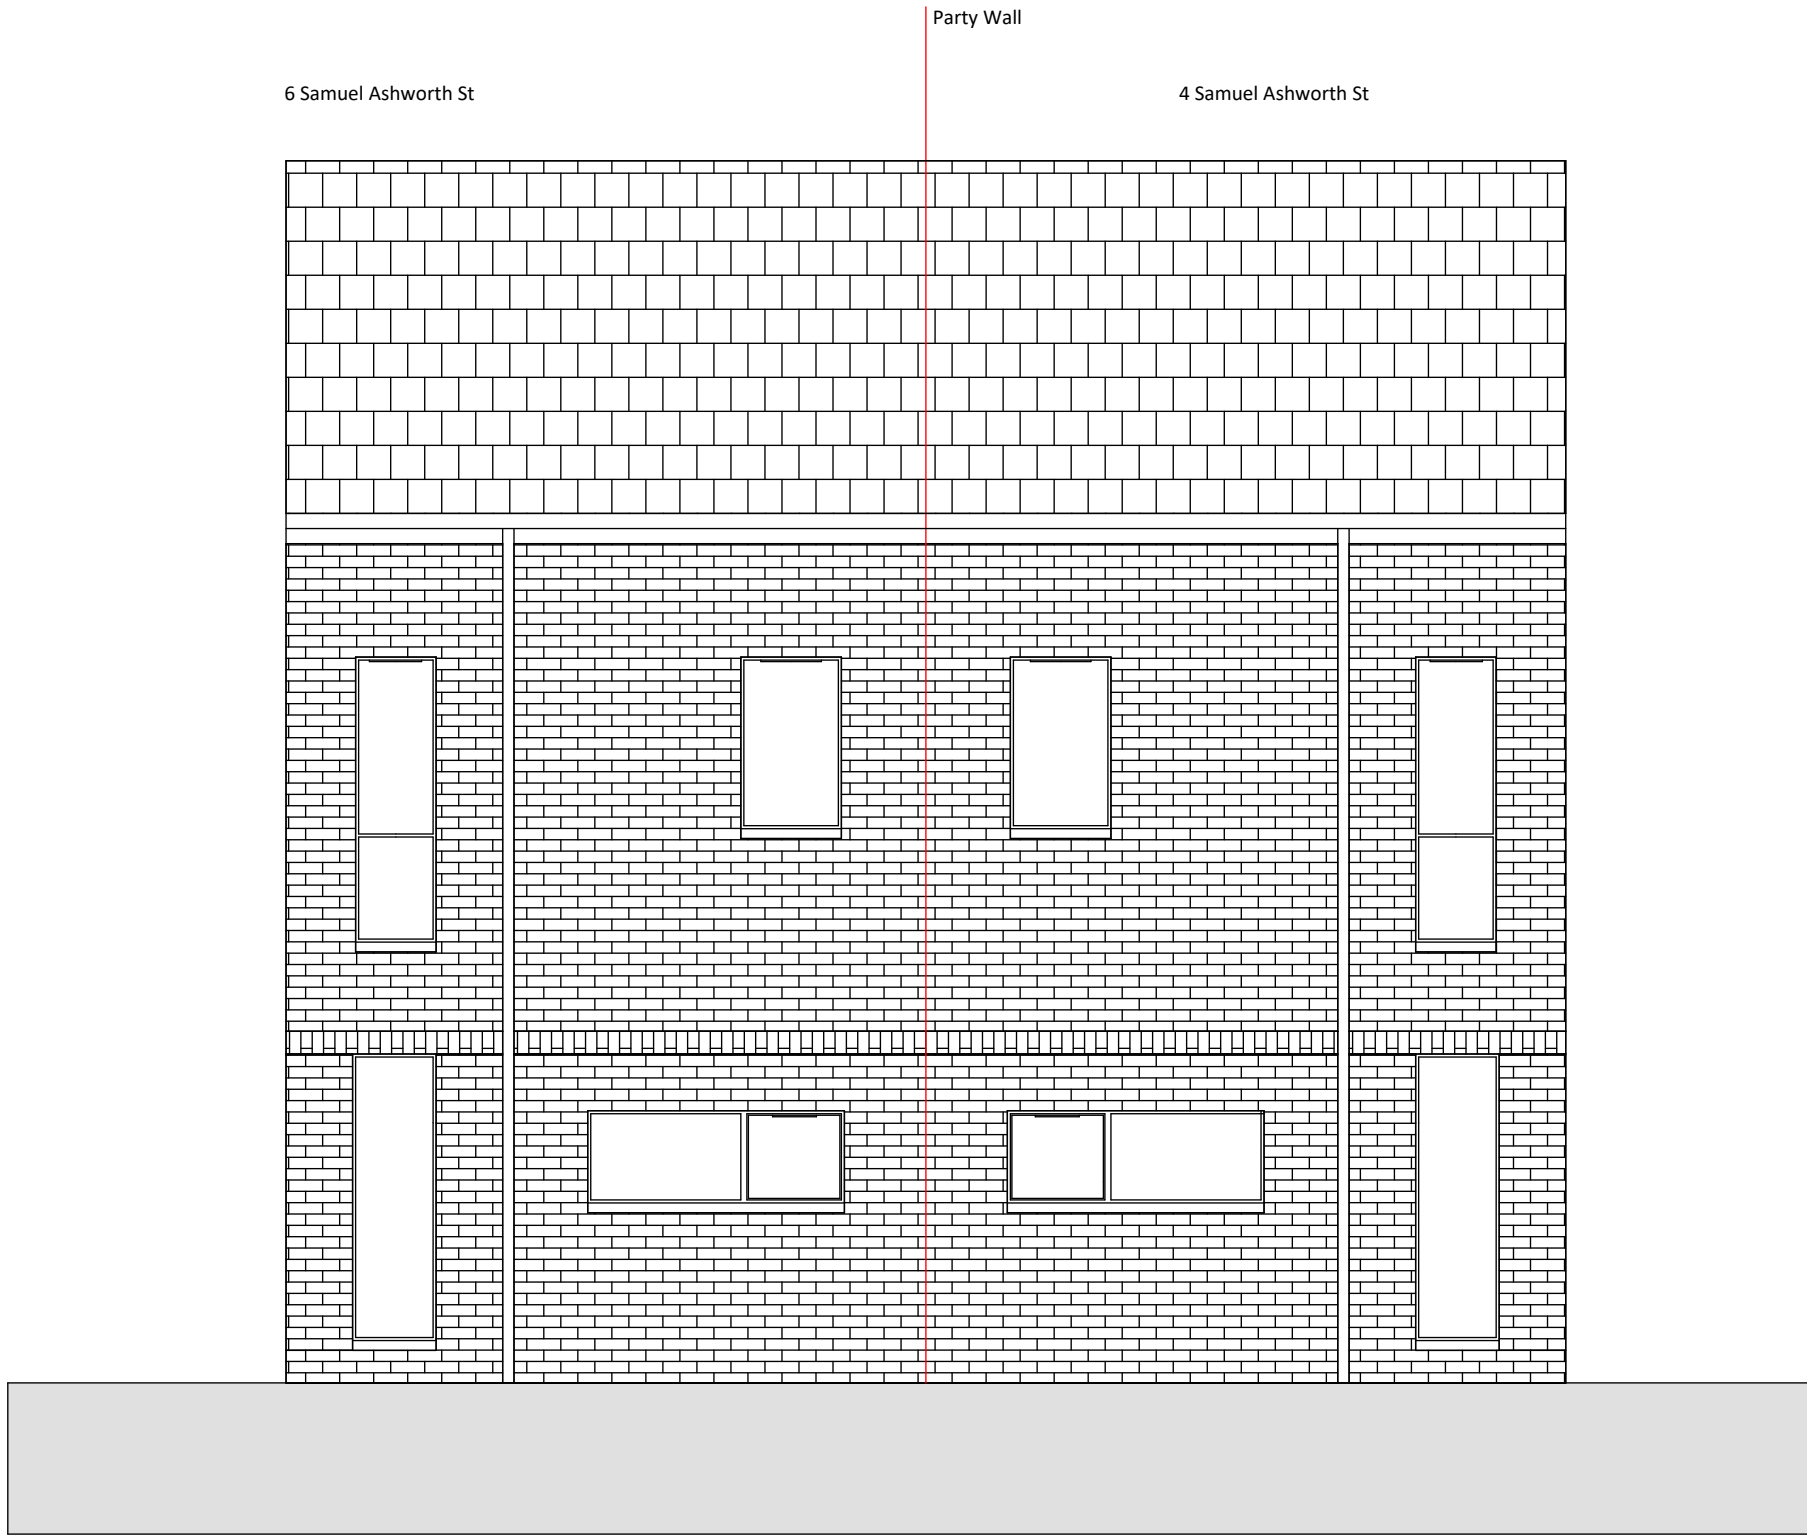

4/6 Samuel Ashworth St Existing Elevations
1 : 50

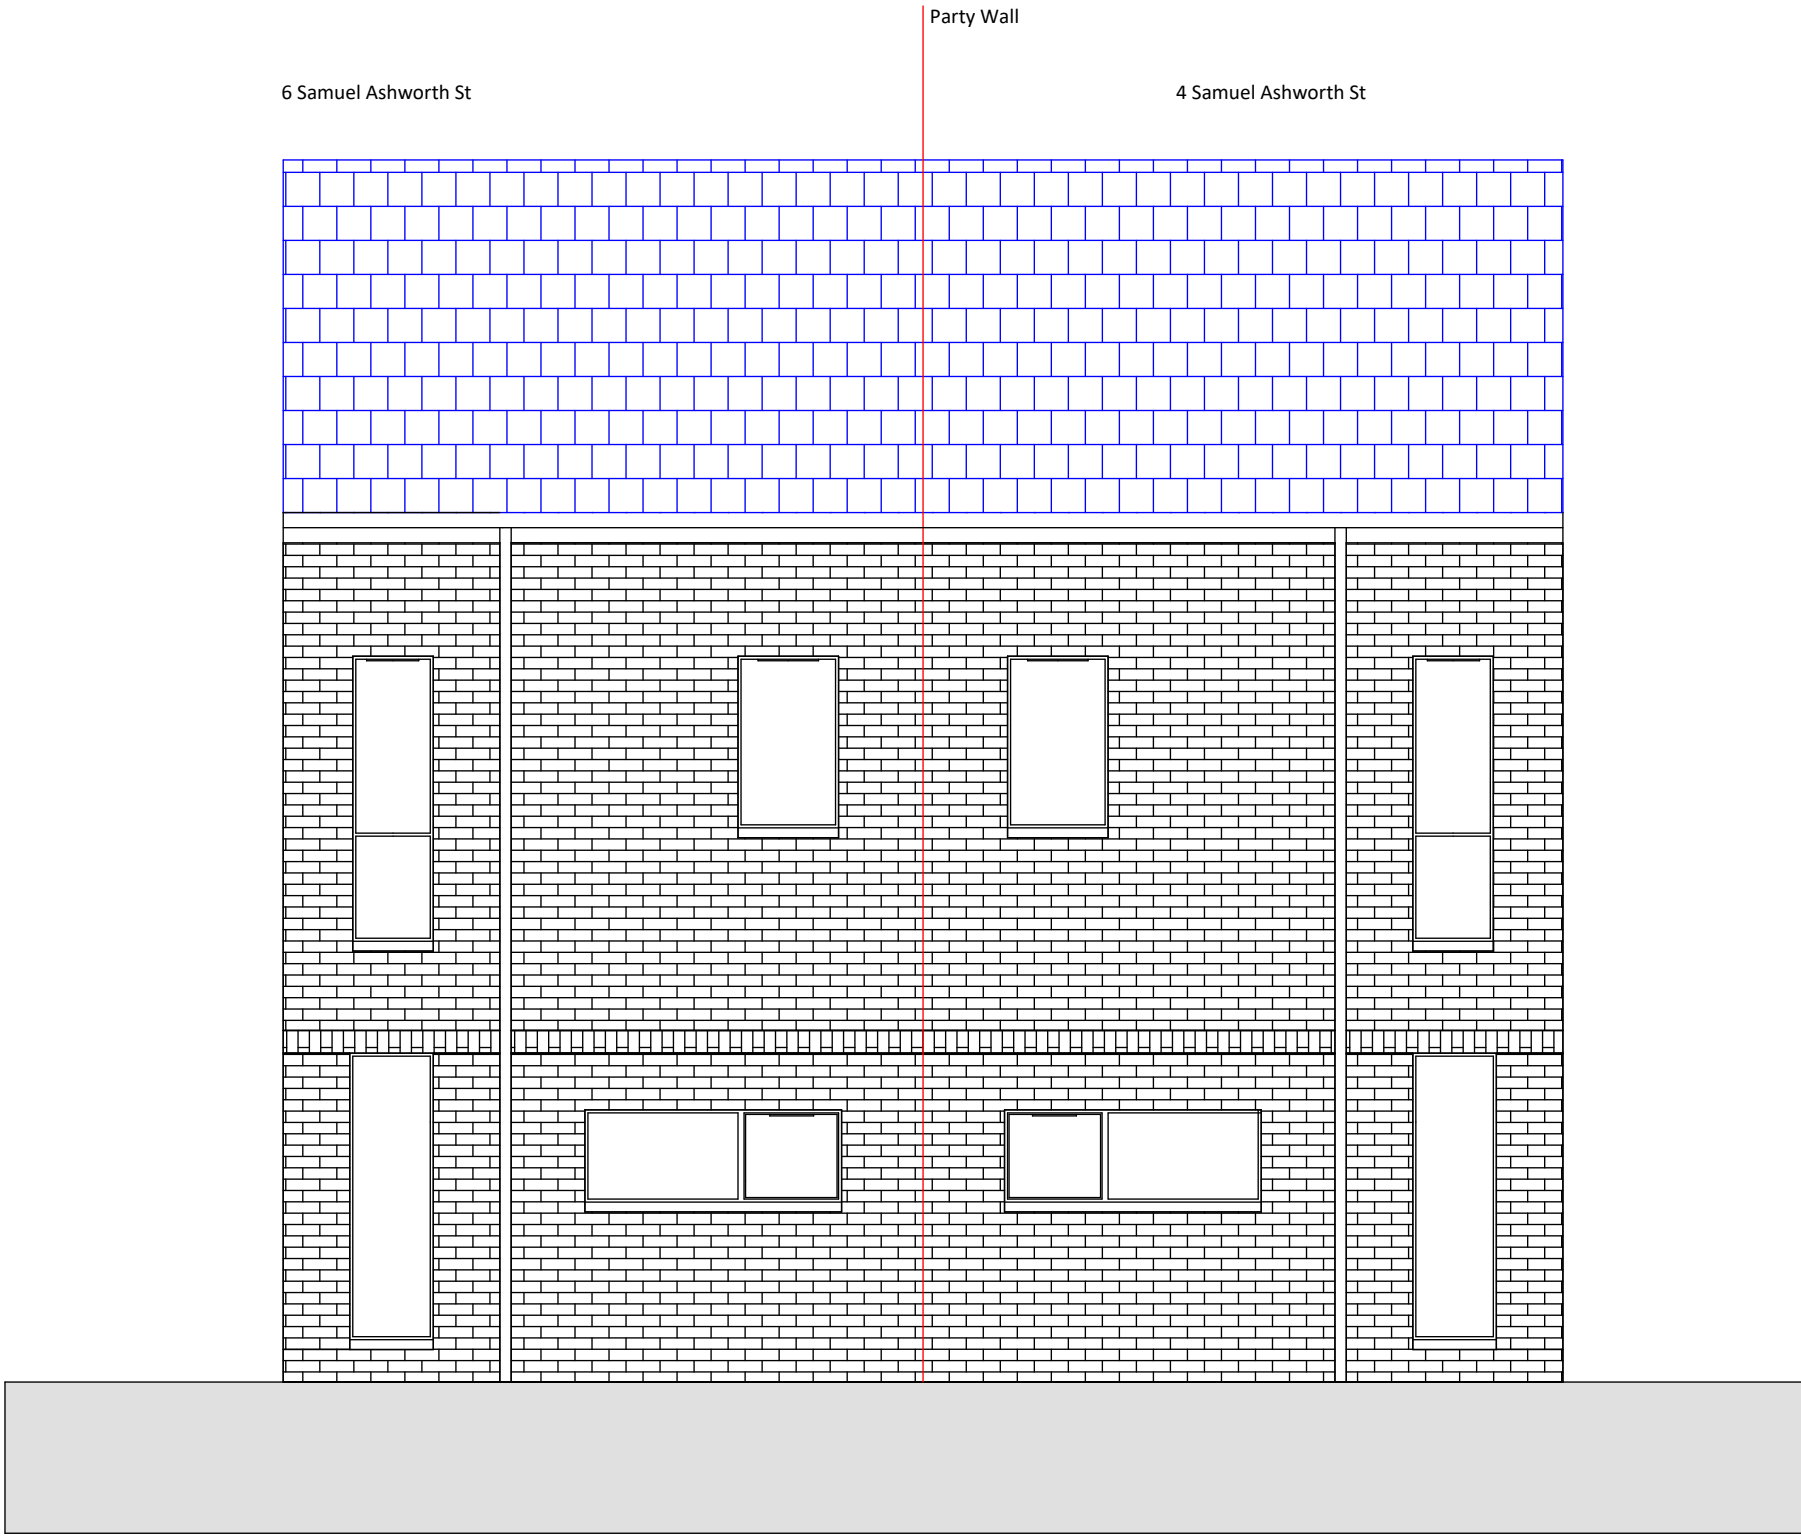

4/6 Samuel Ashworth St Proposed Elevations
1 : 50

Rev	Date	Int	Description
btp ARCHITECTS RIBA Chartered Practice			
CLIENT: Rochdale Boroughwide Housing			
PROJECT: Lower Falinge			
DESCRIPTION: 4/6 Samuel Ashworth St Elevations			
PURPOSE OF ISSUE: Planning			
DRAWN BY: CHECKED DATE: SCALE @ A1:			
DR VS 15.10.24 1 : 50			
JOB NO: STATUS CODE: DRAWING NO: REV			
3749 S2 132			
FILE IDENTIFIER: LF-BTP-00-ZZ-DR-A-3749_132			
Elizabeth House 486 Didsbury Road Heaton Mersey Stockport SK4 3BS 0161 443 1221 info@bernardtaylor.co.uk www.btparchitects.co.uk			