
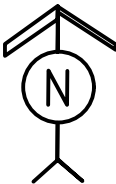


DO NOT SCALE FROM THIS DRAWING. USE GIVEN DIMENSIONS ONLY. ALL DIMENSIONS ARE TO BE CHECKED ON SITE BY THE CONTRACTOR.
ANY DIMENSIONAL DISCREPANCIES TO BE REPORTED BACK TO HEALEY CONSULTING PRIOR TO PROCEEDING WITH CONSTRUCTION

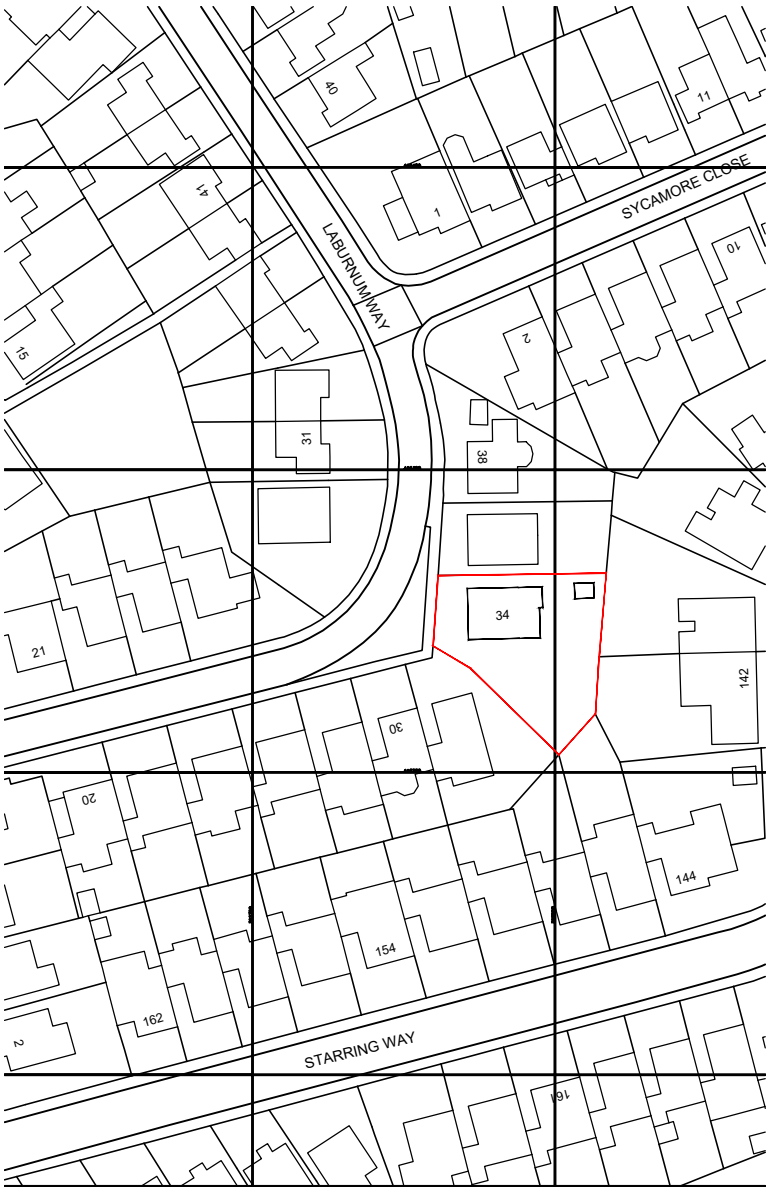

Ordnance Survey, (c) Crown Copyright 2024. All rights reserved. Licence number 100022432

LOCATION PLAN

Scale 1:1250 @ A1



0 25 50 100

Scale Bar 1:1250

CERTIFICATE OF LAWFUL DEVELOPMENT

ARCHITECT / CLIENT
MR C. BAMFORD

PROJECT
**34 LABURNUM WAY
LITTLEBOROUGH
OL15 8RL**

TITLE
**GARAGE CONVERSION
LOCATION PLAN**

PROJECT NO.
HC-24425

DRAWING NO.
(60)-01

REVISION
-

DRAWN BY
CR

DATE
18.08.24

SCALE
1:1250@A4

HEALEY CONSULTING
Brunel House
63 Dale Street
Milnrow
Rochdale
OL16 3NJ

Tel: 01706 343961
Fax: 01706 343981
email: office@healeyconsulting.co.uk
copyright: Healey Consulting

