

Block Plan, Scale 1:500

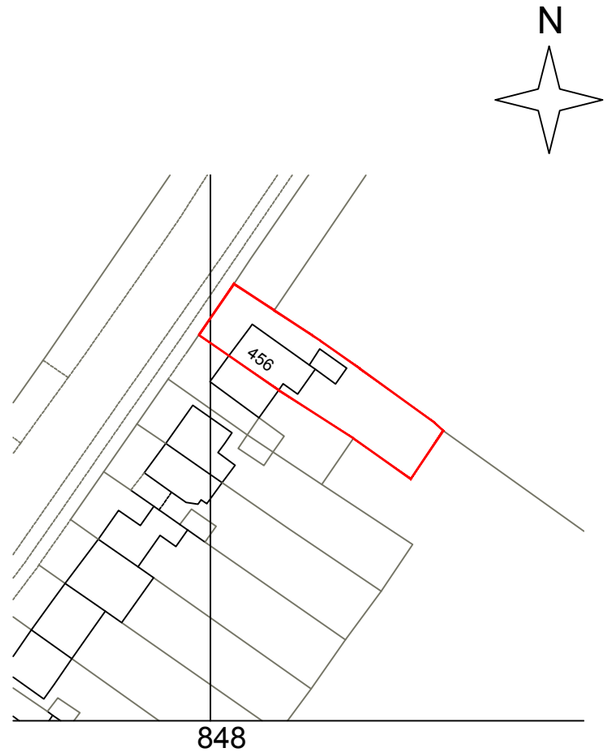

Location Plan, Scale 1:1000

© Crown copyright and database rights 2018 OS 100035409

PRIDE RD. The architect your home deserves
www.prideroad.co.uk Tel: 0161 711 1018 Email: magda@prideroad.co.uk @architectMagda |Manchester

Notes:

©Pride Rd. Ltd. 2016. All rights reserved. This drawing must not be reproduced without permission. Do not scale from this drawing. All dimension are in millimeters unless otherwise stated. Any discrepancies should be reported to the Architect. NB.
Contractor must check and confirm all dimensions on site prior to manufacture. Concept design drawings are not suitable for planning applications or Building Regulations applications. Client and Contractor to ensure that structural design has been approved by a Building inspector and works in general to be approved by a Building Inspector.

Stage:	Client:					
Planning Application	Anna Klekner					
Title: Proposed Location and block plans	Project: M152 - 456 Heywood Old Rd					
0 5 10m @ 1:500	Scale @ A4	Date:	Drawn:	Job no:	No.	Rev:
	1:1000, 1:500	04/2019	MJ	M152	14	B